




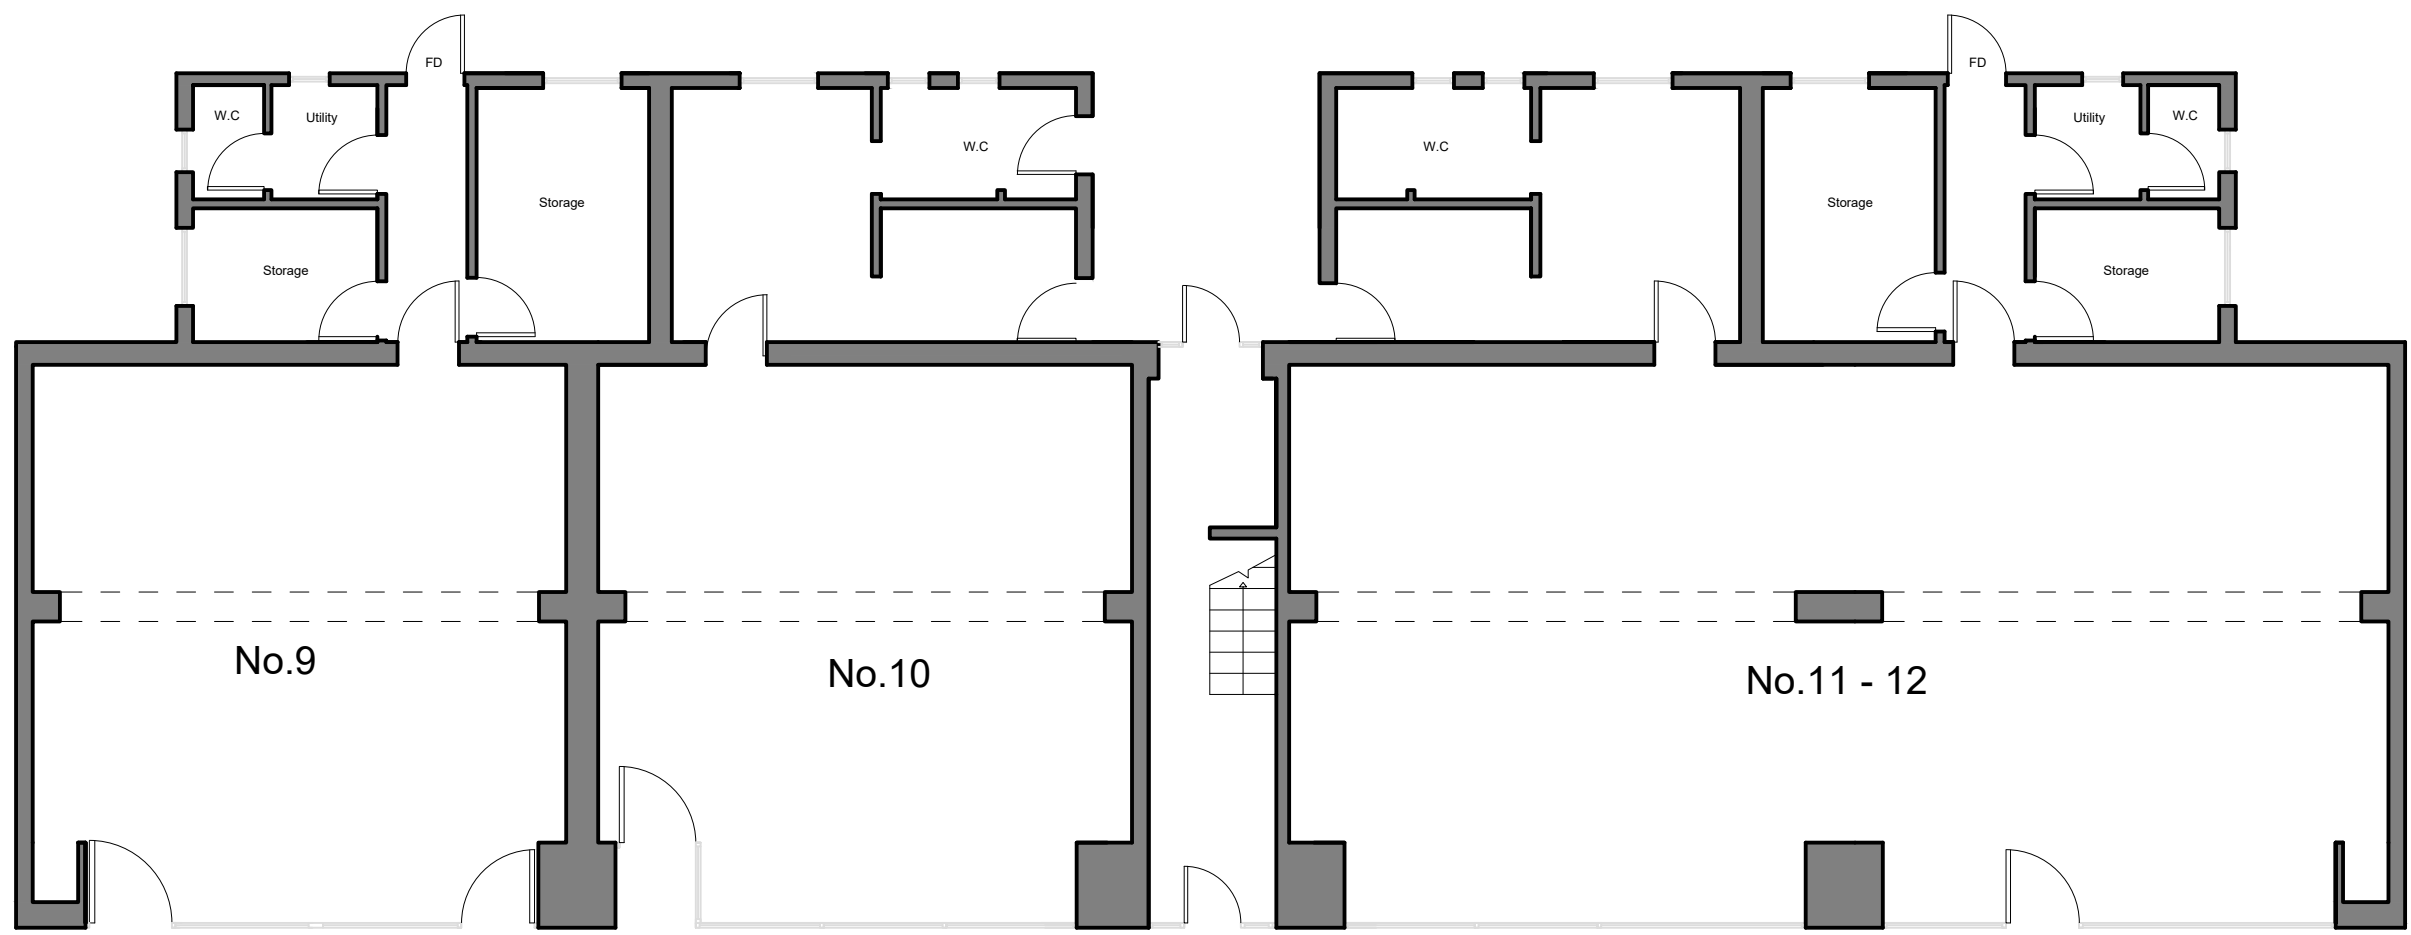

Existing Ground Floor Plan
scale A1 1:100, A3 1:200

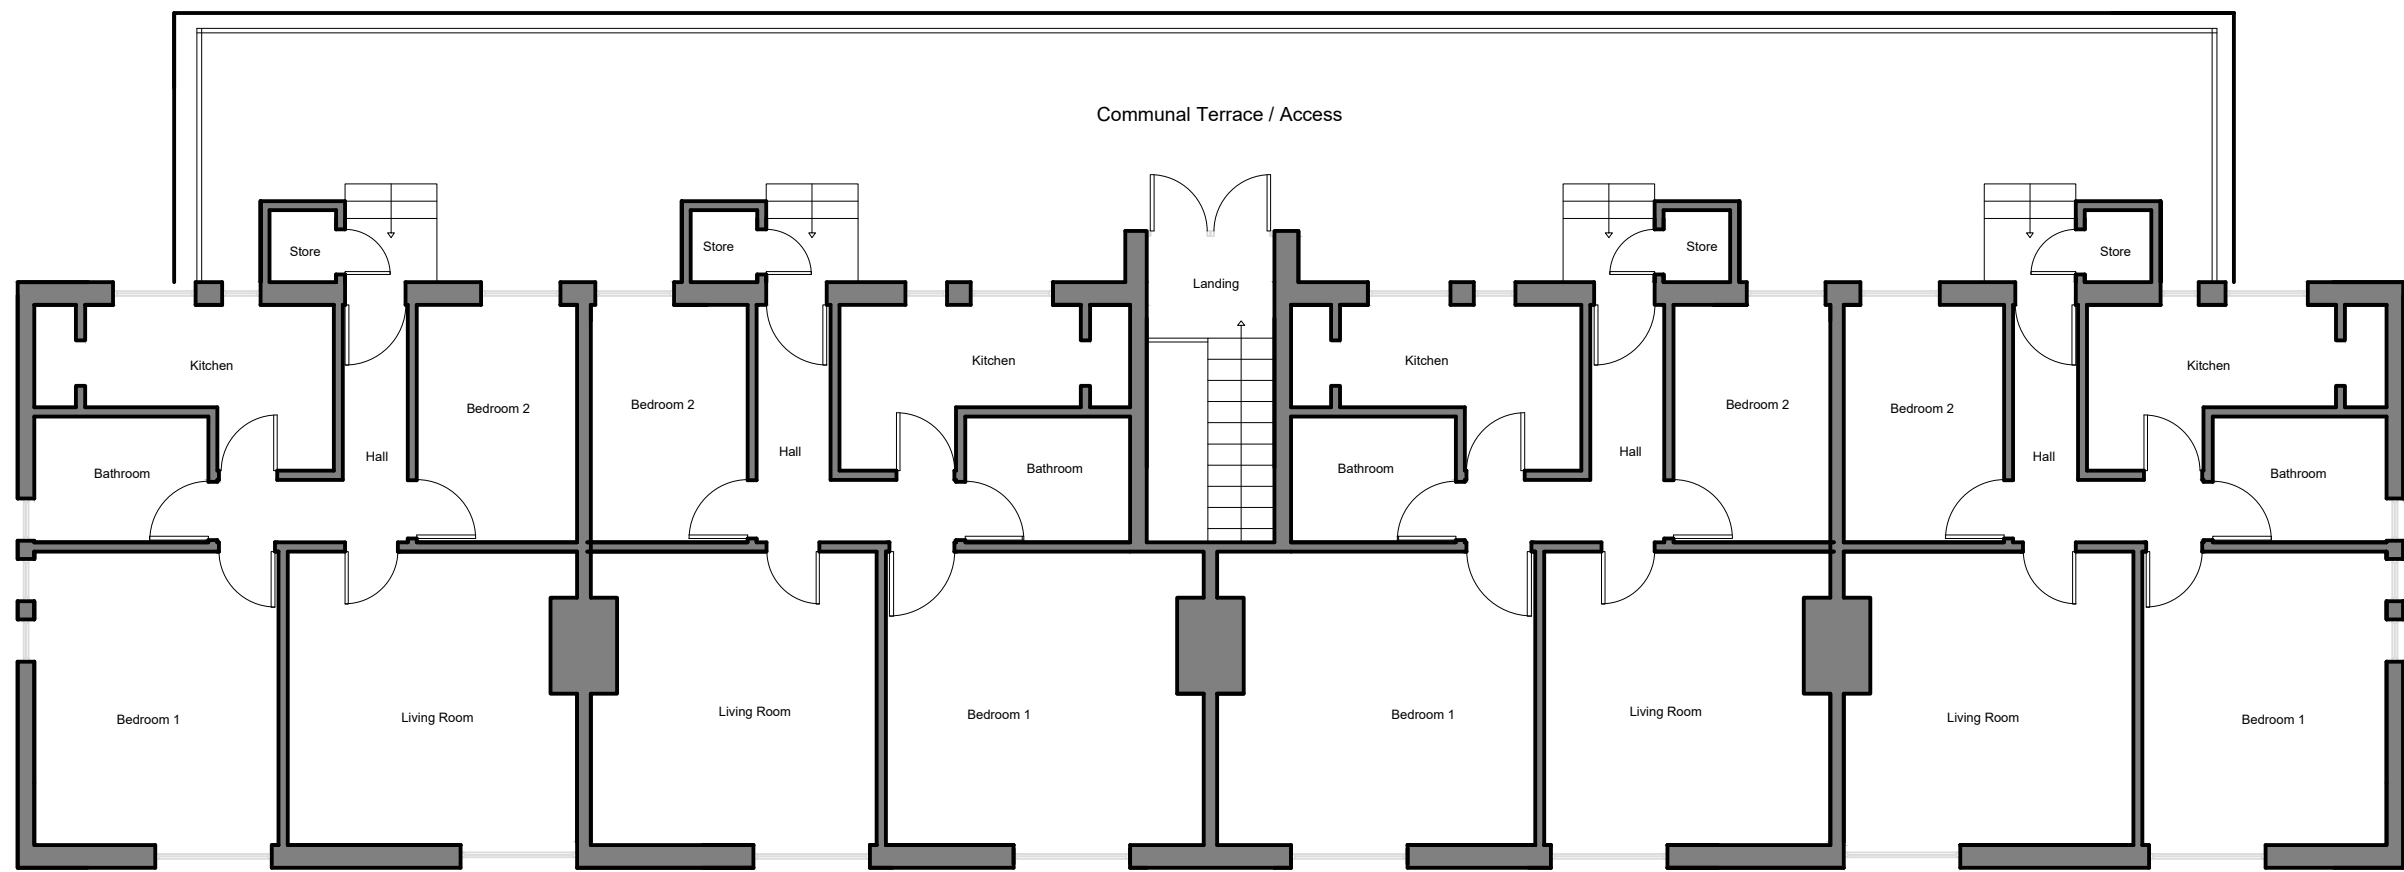

Existing First Floor Plan
scale A1 1:100, A3 1:200

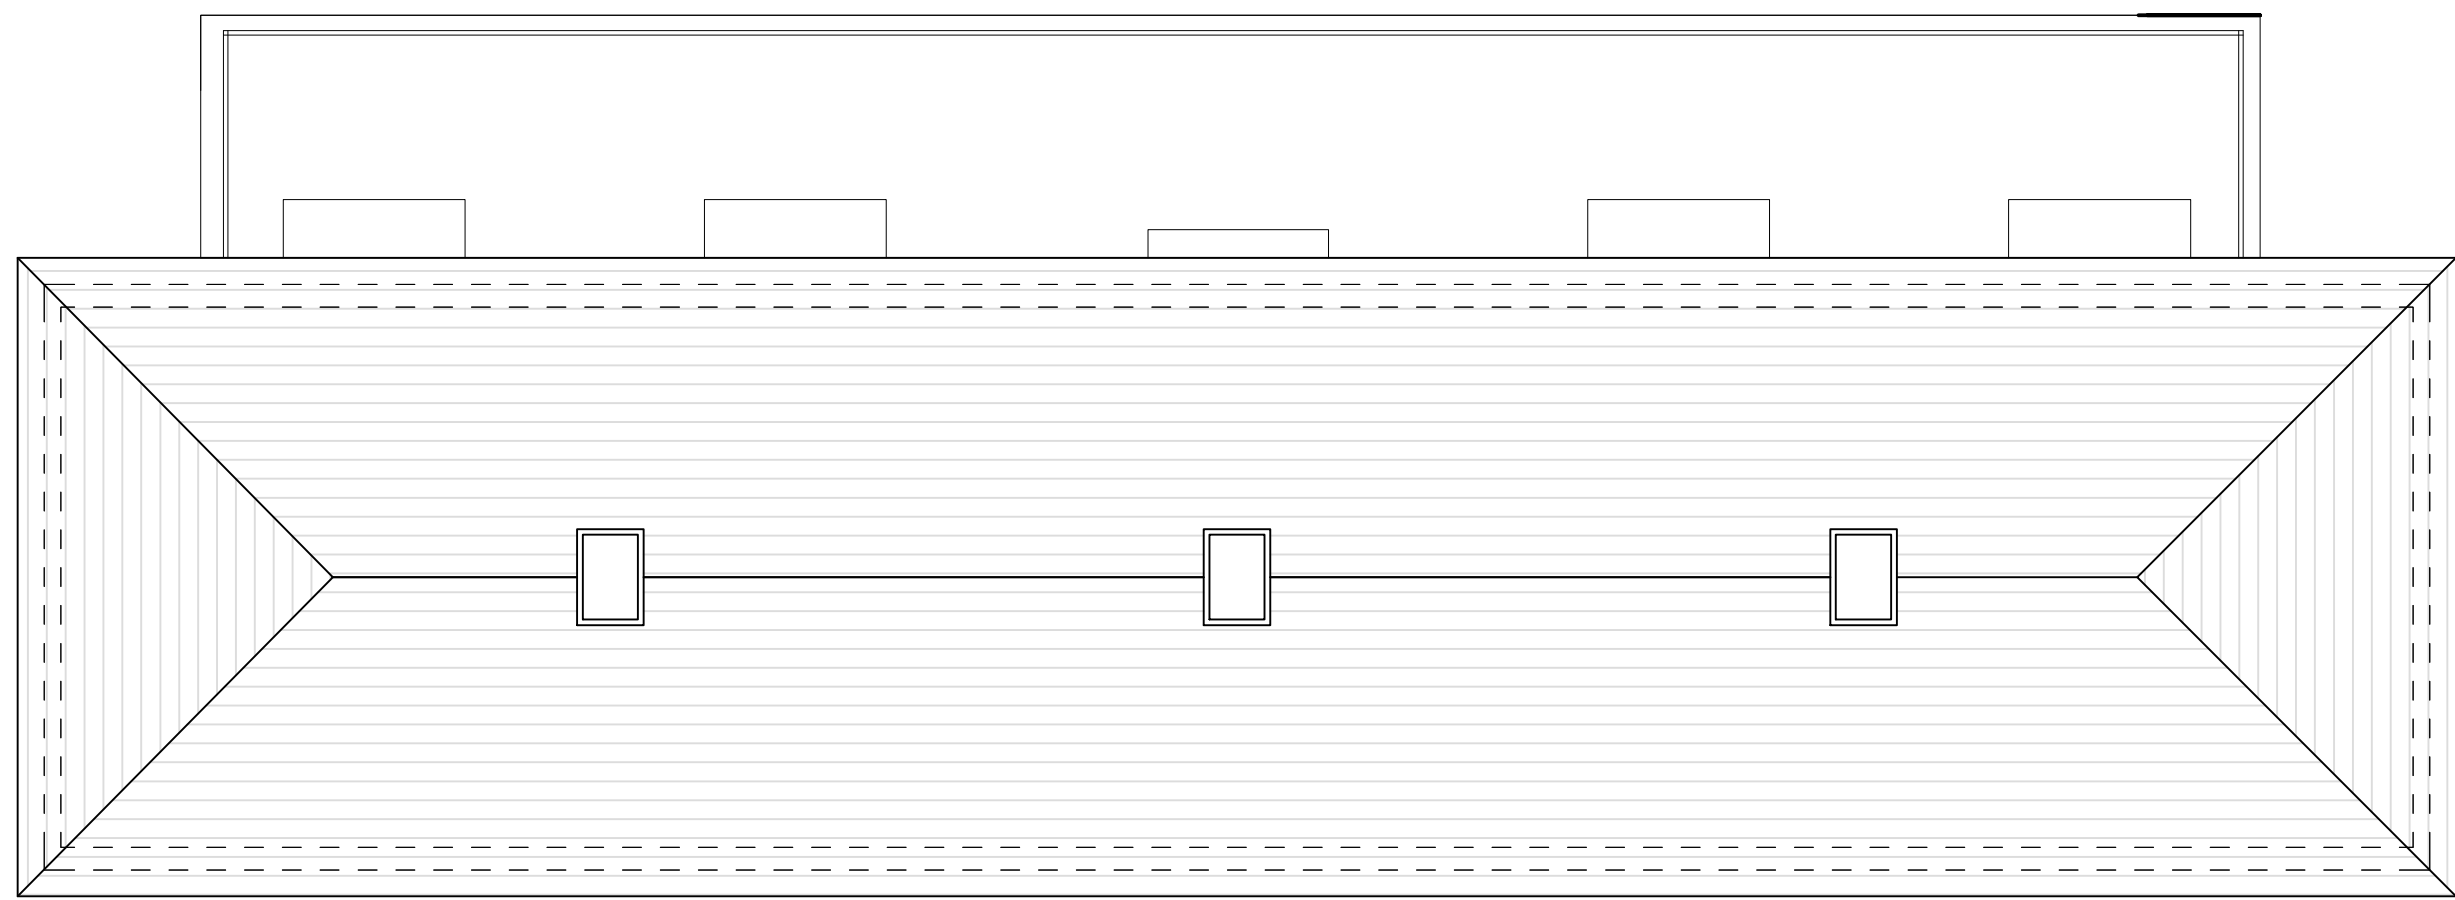

Existing Roof Plan
scale A1 1:100, A3 1:200



Existing South - West Elevation
scale A1 1:100, A3 1:200



Existing North - East Elevation
scale A1 1:100, A3 1:200



Existing North - West Elevation
scale A1 1:100, A3 1:200



Existing South - East Elevation
scale A1 1:100, A3 1:200

A1

07741279546

NOTES:
All dimension to be checked on site

DATE JAN 2020	DRAWN BY LF	PROJECT 9-12, Stone Square Shops Stone Square, Havant, PO9 2DZ	JOB NO. 116	DRAWING TITLE Existing Plans-Elevations
	CHECKED BY LF		STATUS Planning	