


1:100

1:50


HAVANT BOROUGH COUNCIL

17 JUN 2019


RECEIVED

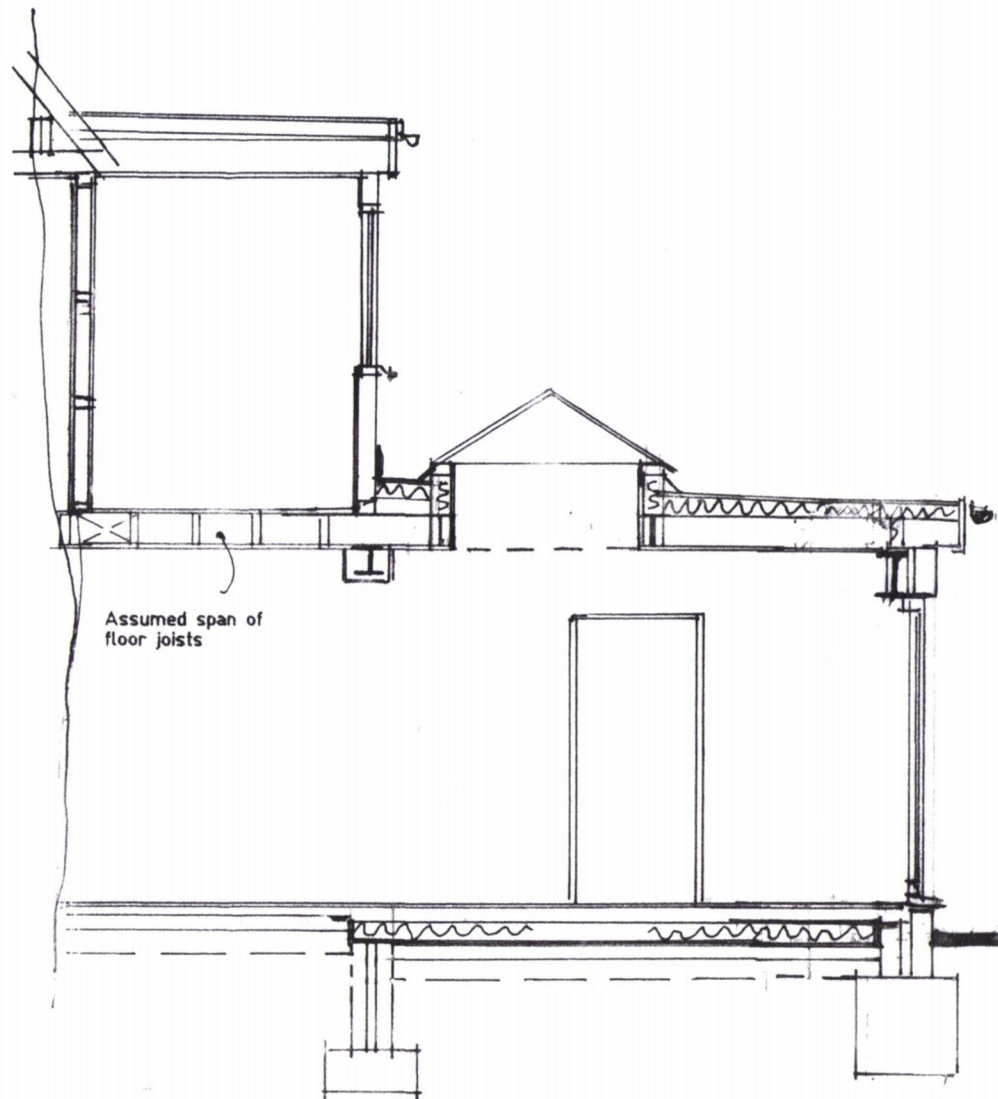


Section X-X.

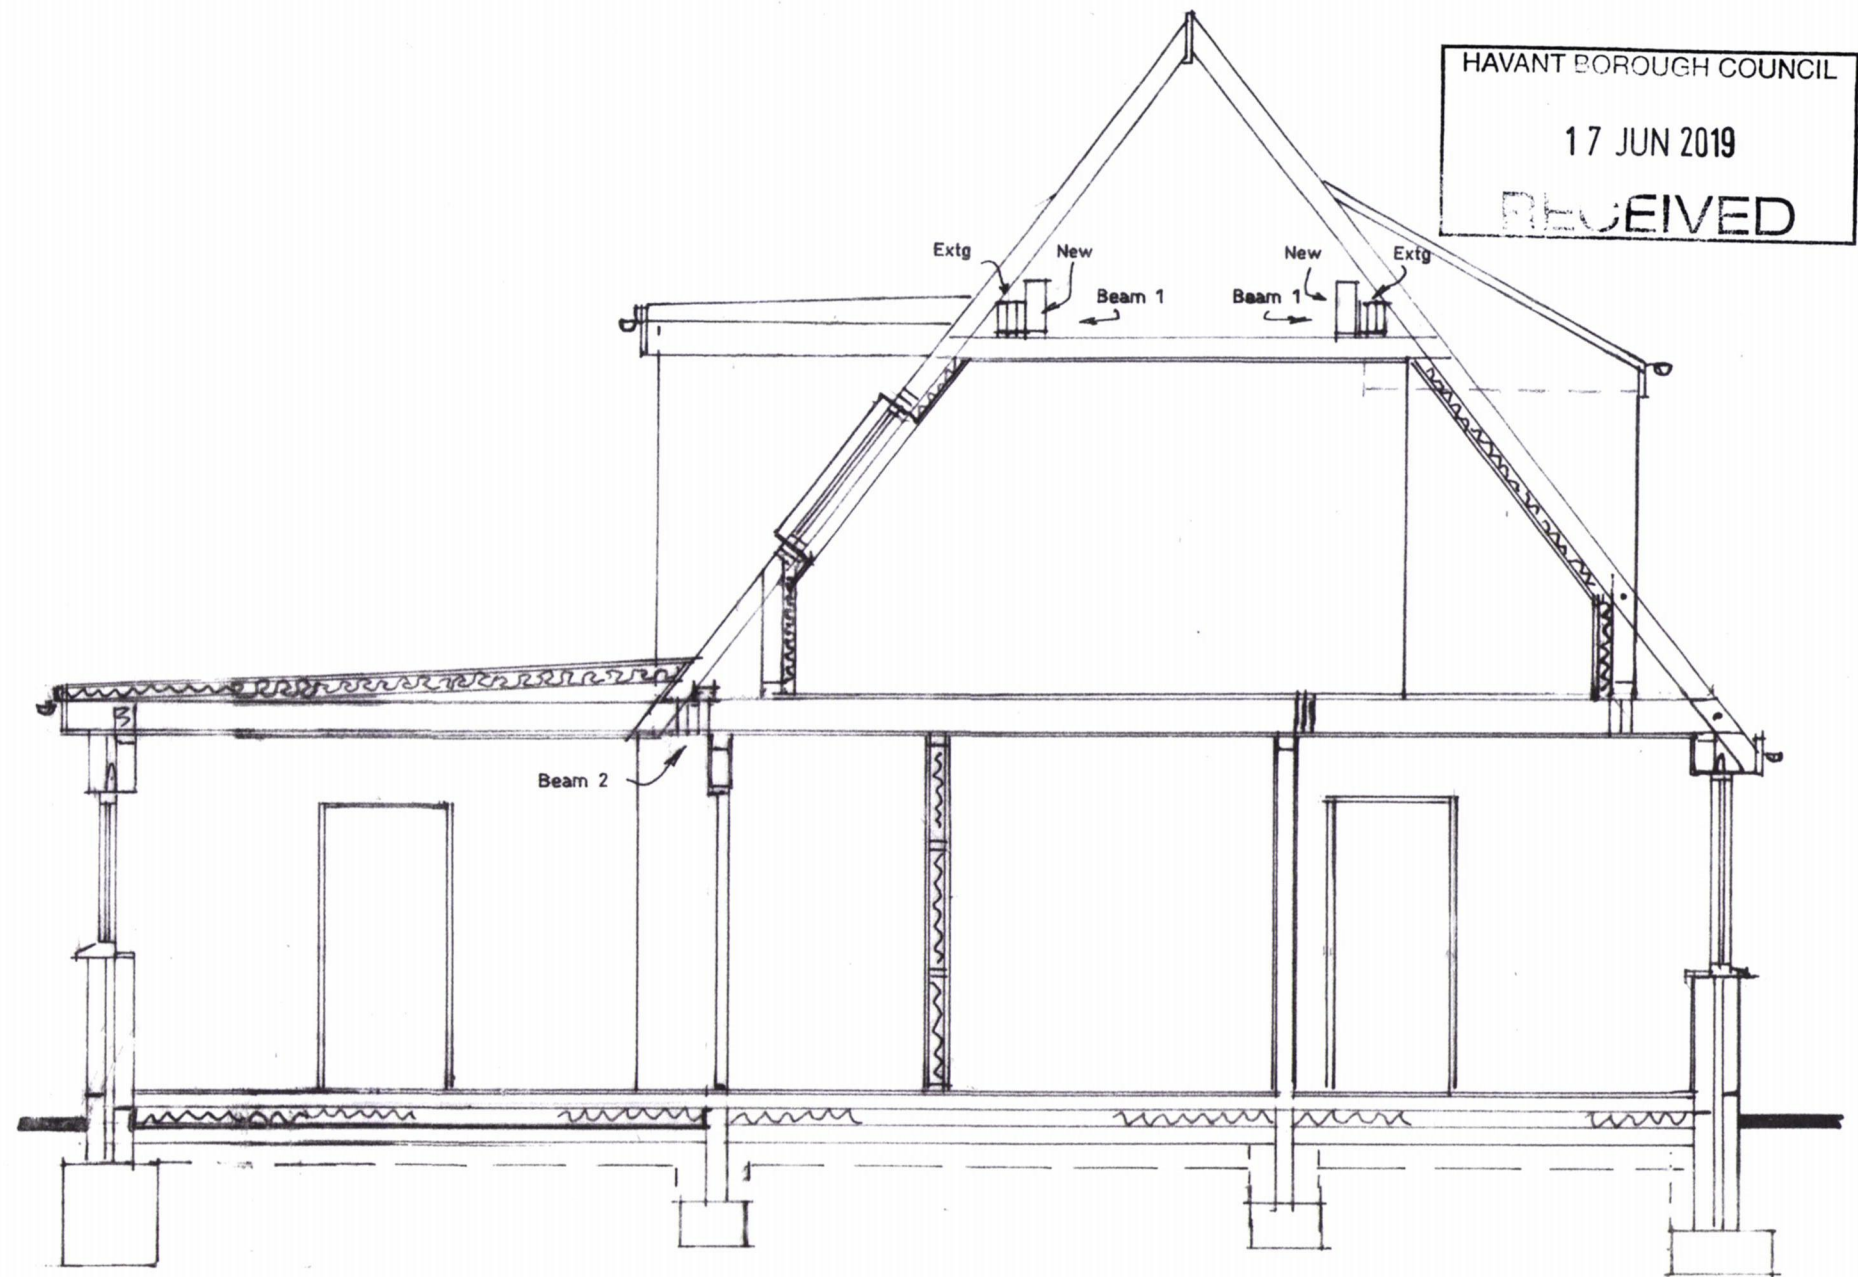


Section Y-Y.

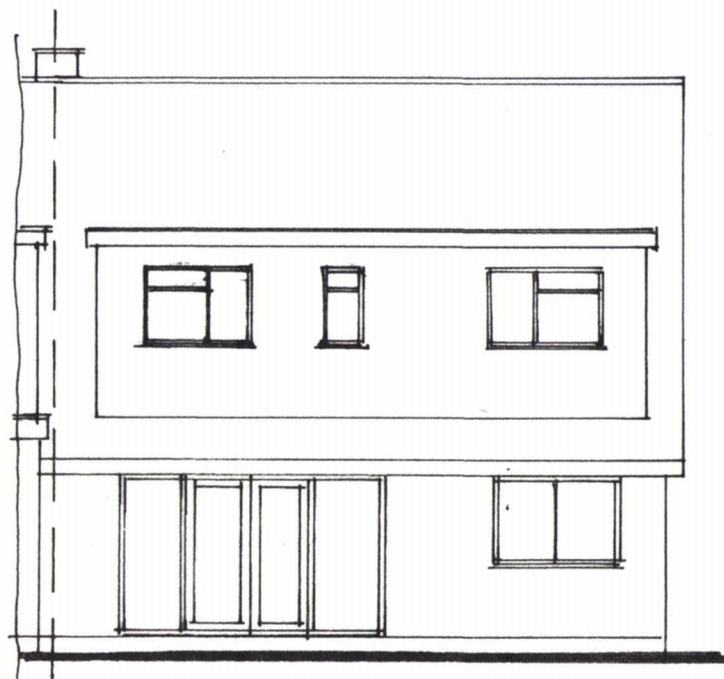

Existing North Elevation.

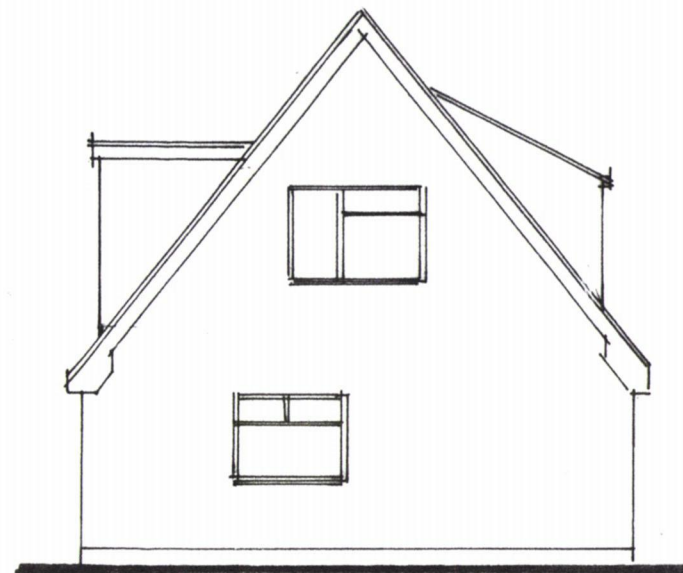

Extg. West Elevation.

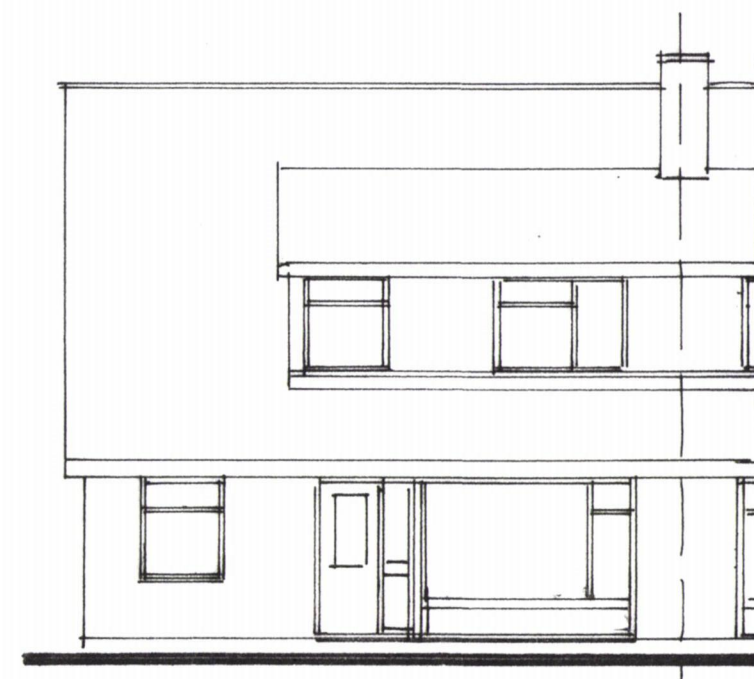

Existing South Elevation.

Proposed two storey side and
single storey rear extension at
8 Trosnant Road, Bedhampton,
Havant, Hants. PO9 3BA

I. Jury Esq.

Scale 1:100

Date October 2018

A3 Drawing Number

3

Revision

KJC