





*Drawing based on existing plans provided by PWP Architects

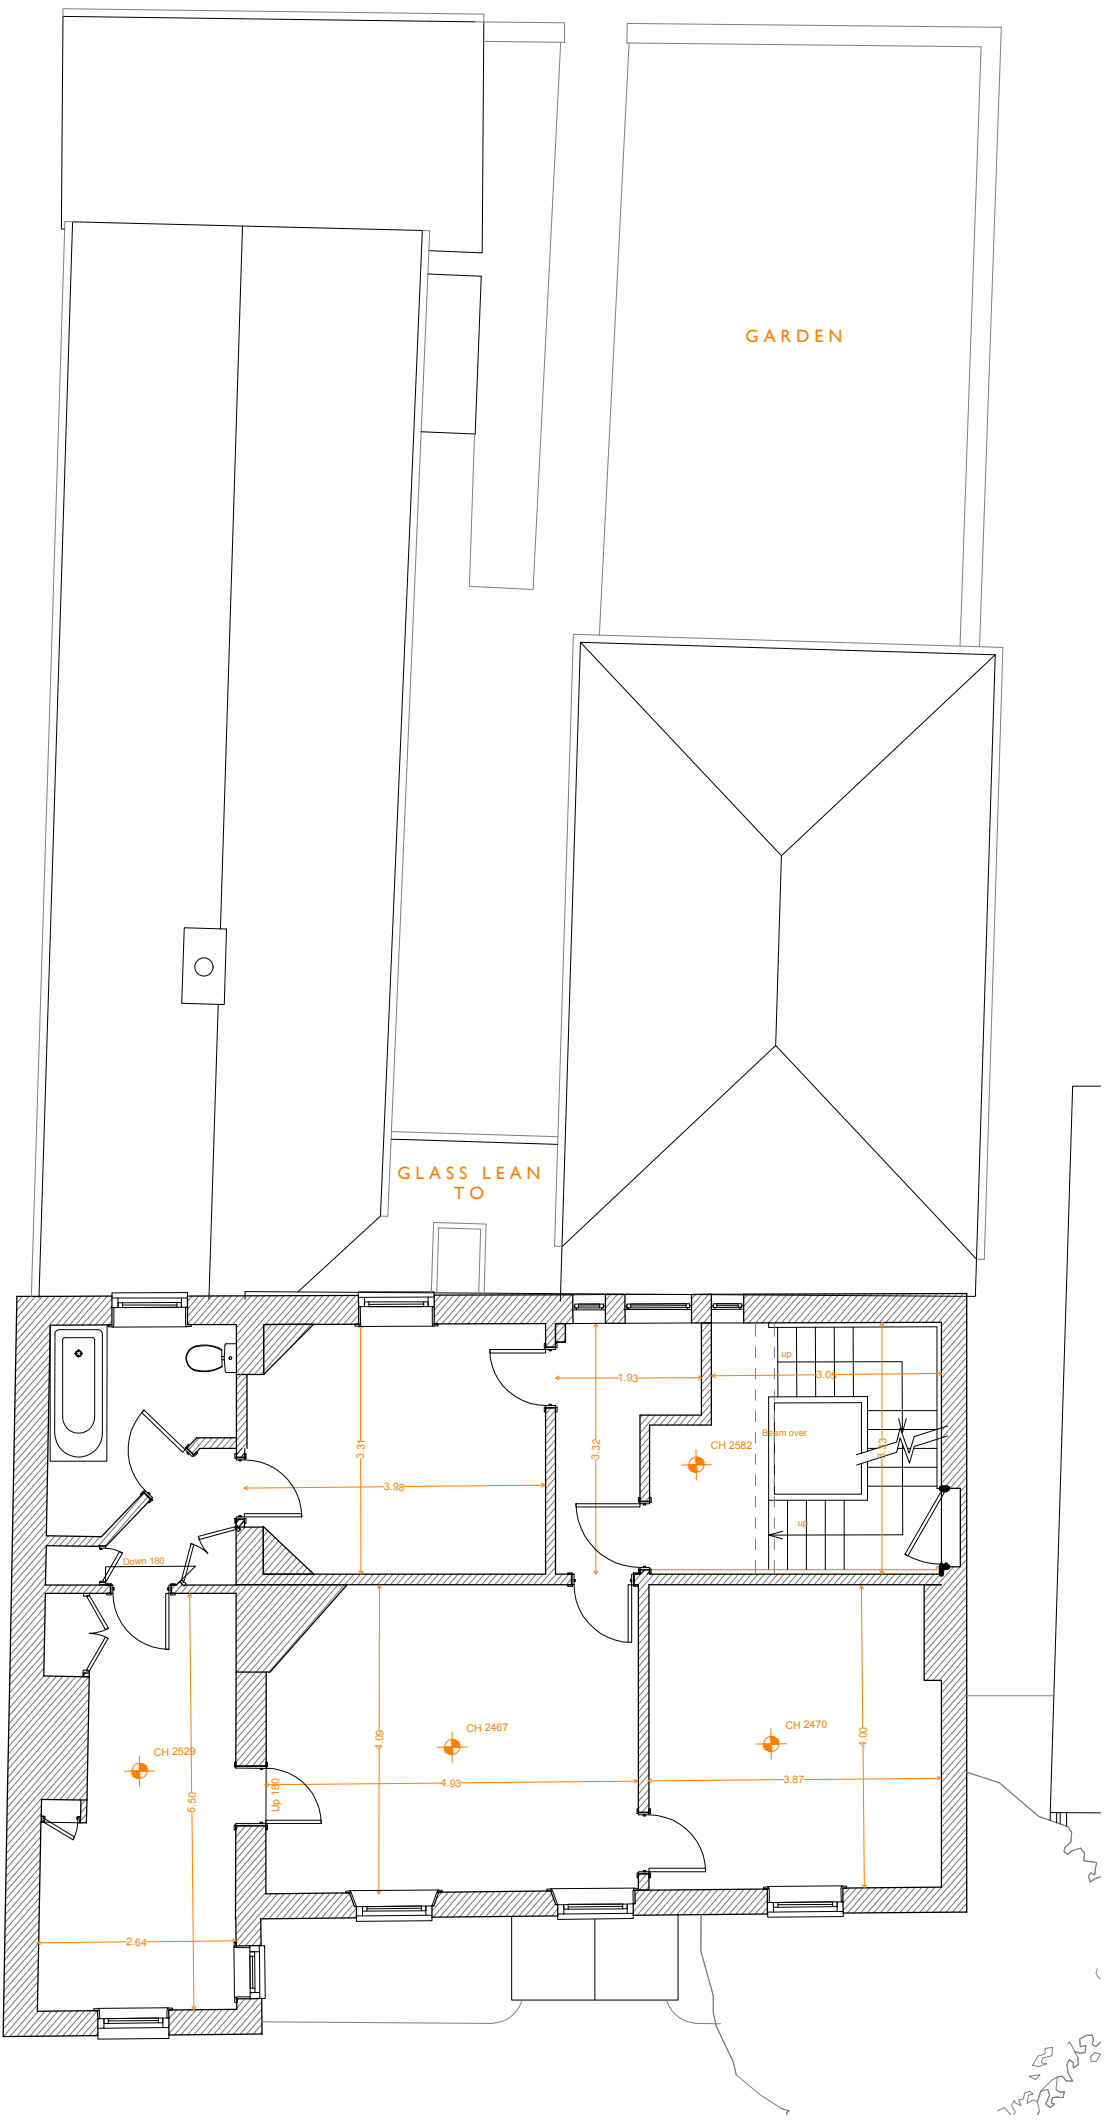


PROPOSED FIRST FLOOR PLAN 1:100*

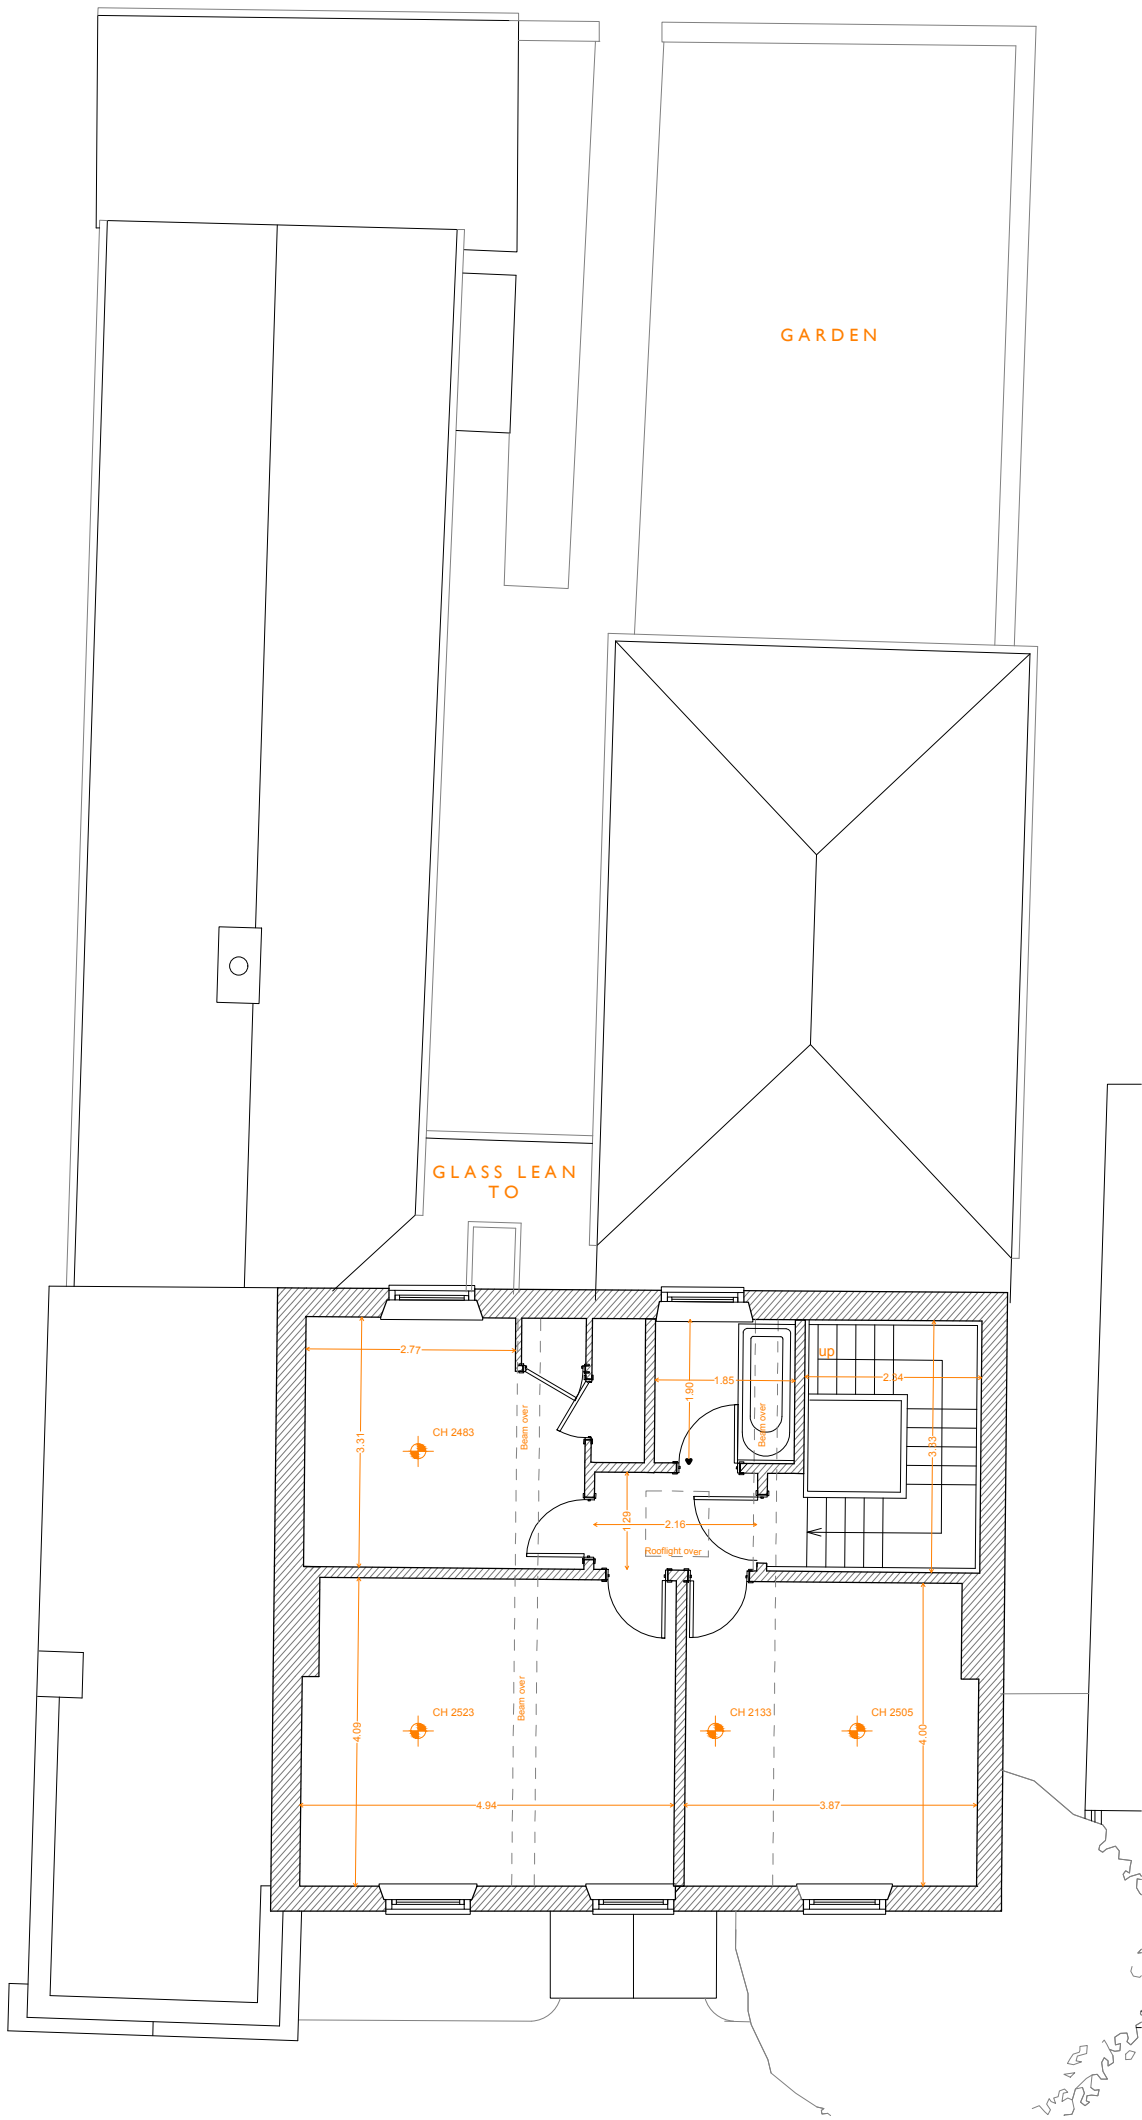

PROPOSED SECOND FLOOR PLAN 1:100*

NOTE: No alterations are proposed at first and second floor levels.

NOTE: Refer to drawing no. 109 for annotated basement proposal

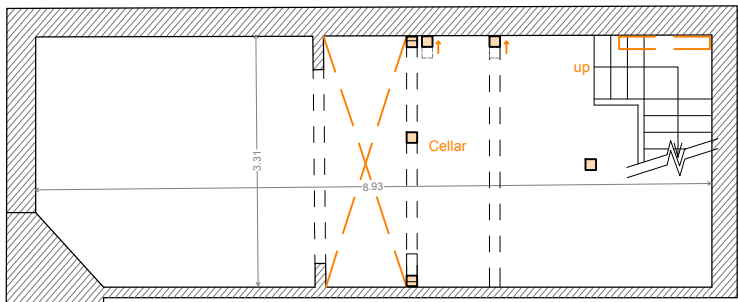

PROPOSED BASEMENT PLAN 1:100*

Check all dimensions on site prior to commencement of work.
Do not scale from this drawing except for planning purposes.

This drawing is the © copyright of
JANE JONES-WARNER ASSOCIATES

This drawing has been produced for [Client Name] for the project [Project Name] and is submitted as part of the [Project Workstage] and is not intended for use by any other person or for any other purpose.

Notes -

JANE JONES-WARNER ASSOCIATES

Unit 78
Chichester Enterprise Centre
Terminus Road
Chichester
West Sussex
PO19 8TX

RIBA 
Chartered Practice

T: 01243 767151
E: mail@janejoneswarner.com
W: www.janejoneswarner.com

Revisions			
Rev	Description	Date	Drawn
A	Basement proposal altered	04.02.2020	MJ

Project: **Magnolia House, Havant**

Drawing Title: **Proposed First Floor, Second Floor and Basement Plans**

Scale: 1:100 @ A2	Issue Date: 18/12/2019	
Drawing No. 692/PL 107	Revision: A	Drawn By: MJ