





Proposed Site Plan
1:100

 


© Crown Copyright 2007. All rights reserved. Licence number 100020449

As Existing Location Plan
1:1250

 

Site Boundary

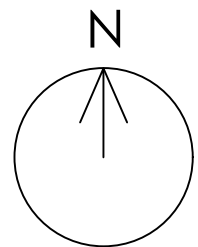

notes:

revisions:

Mr Eyre
200 Park Avenue
Purbrook, WaterlooVille

drawing information

title: Proposed Site & Location Plans

status: Planning
date: April 2019
scale: 1:100/1250@A1
drawn: HJ
chk'd: GR

job: 1040

dwg: 1001

rev: /

NOTE: The contractor is responsible for checking all site dimensions and levels. These should be checked prior to the ordering of any components and before the commencement of the works. All discrepancies should be brought to the attention of the Contract Administrator