




PROPOSED GROUND FLOOR 1:100

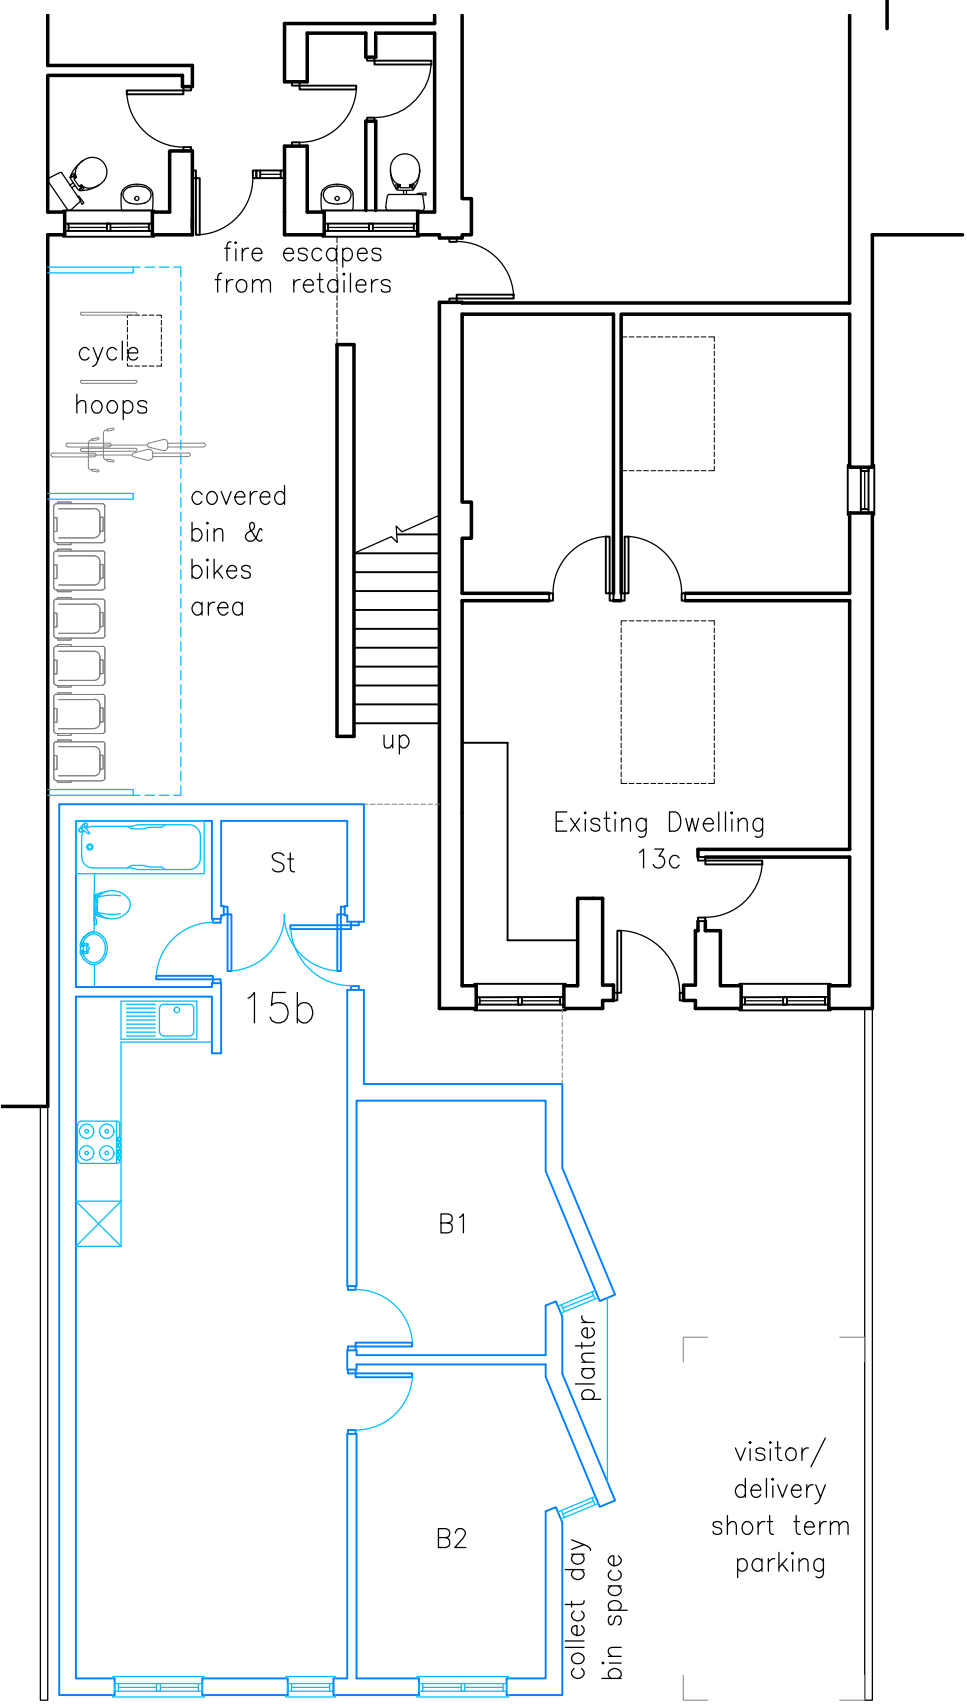



REAR ELEVATION 1:200

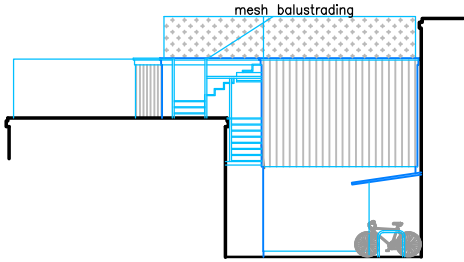


FRONT ELEVATION 1:200

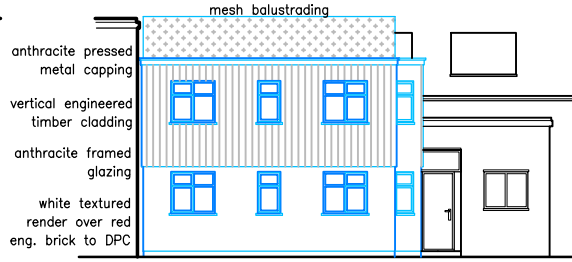

SIDE ELEVATION 1:200

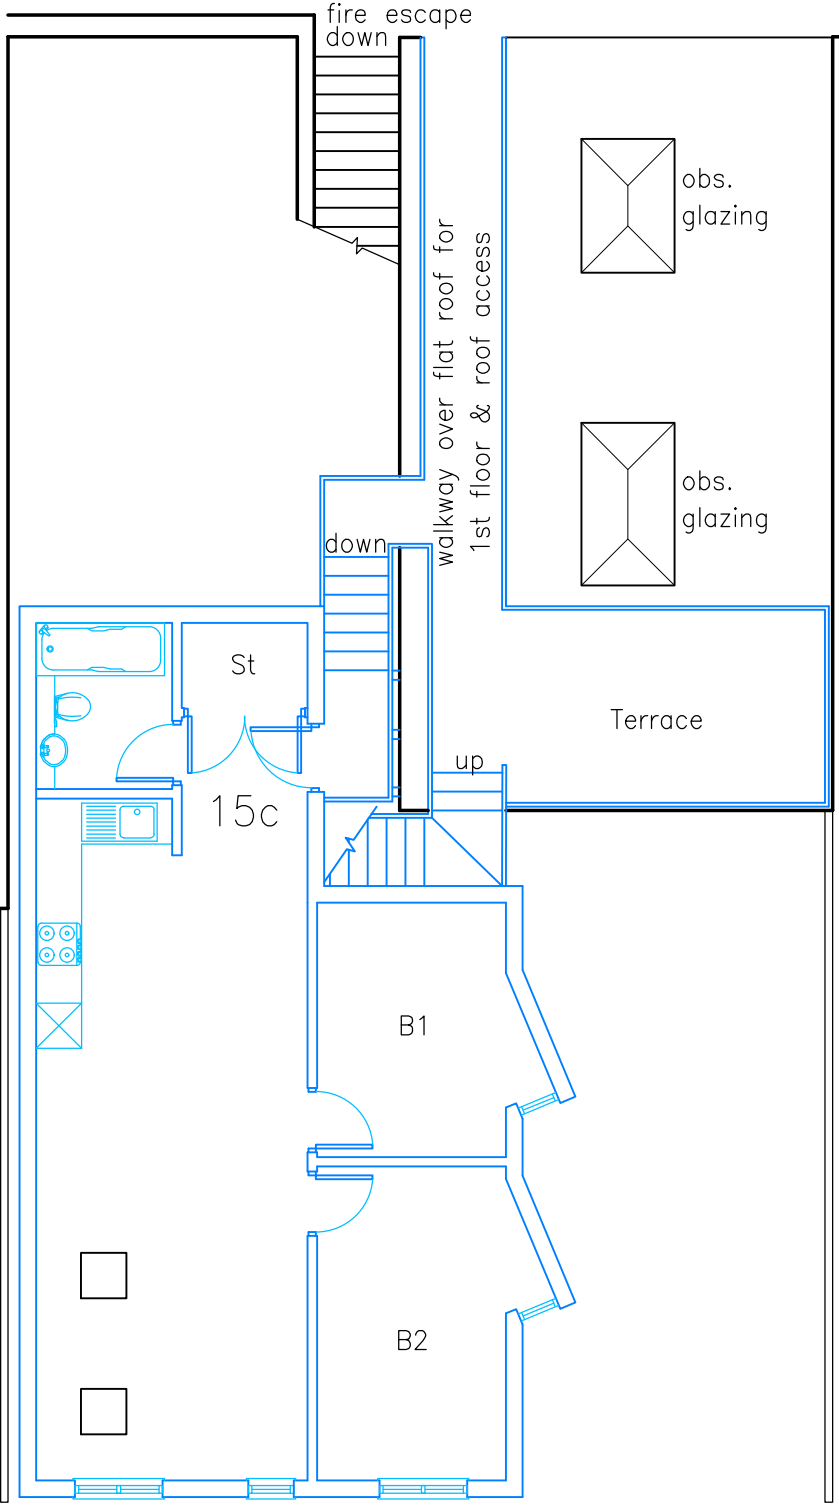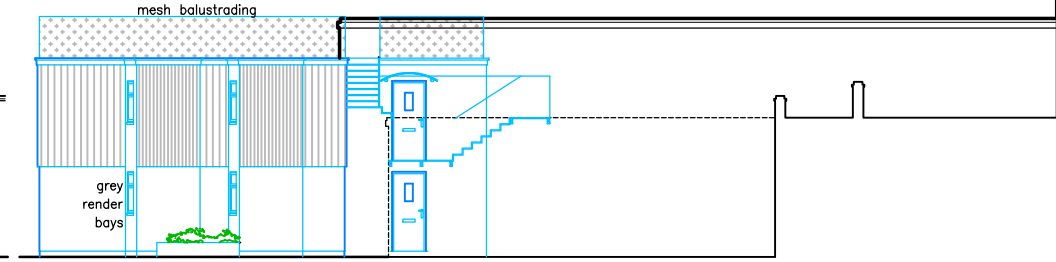

PROPOSED FIRST FLOOR 1:100

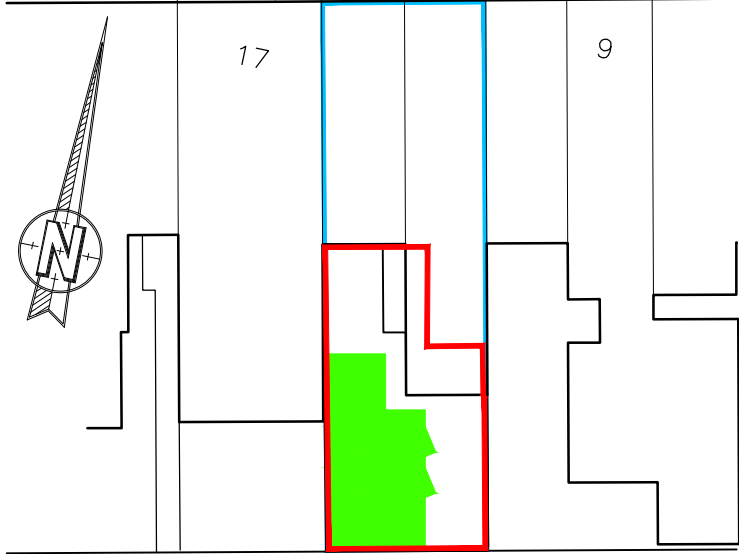

BLOCK PLAN 1:500 (proposal in green)

Rev	Revision	By	Date

KNIGHT
ADRCHITECTURAL
DESIGN

K.A.D. Ltd.
Unit 7
First Floor
Quarterdeck Offices
Port Solent
PO6 4TP
T: 01489 660194
E: admin@k-a-d.co.uk
W: www.k-a-d.co.uk

Client RBH PROPERTIES				
Project 13-15 PARK PARADE (REAR) LEIGH PARK HAVANT PO9 5AA				
Drawing PROPOSED PLANS & ELEVATIONS				
Scale 1:100@A3		Date APRIL 2020		
Project no.	Sequential	Bldg/Floor	Detail	Rev
KAD	02	A	PP	A