



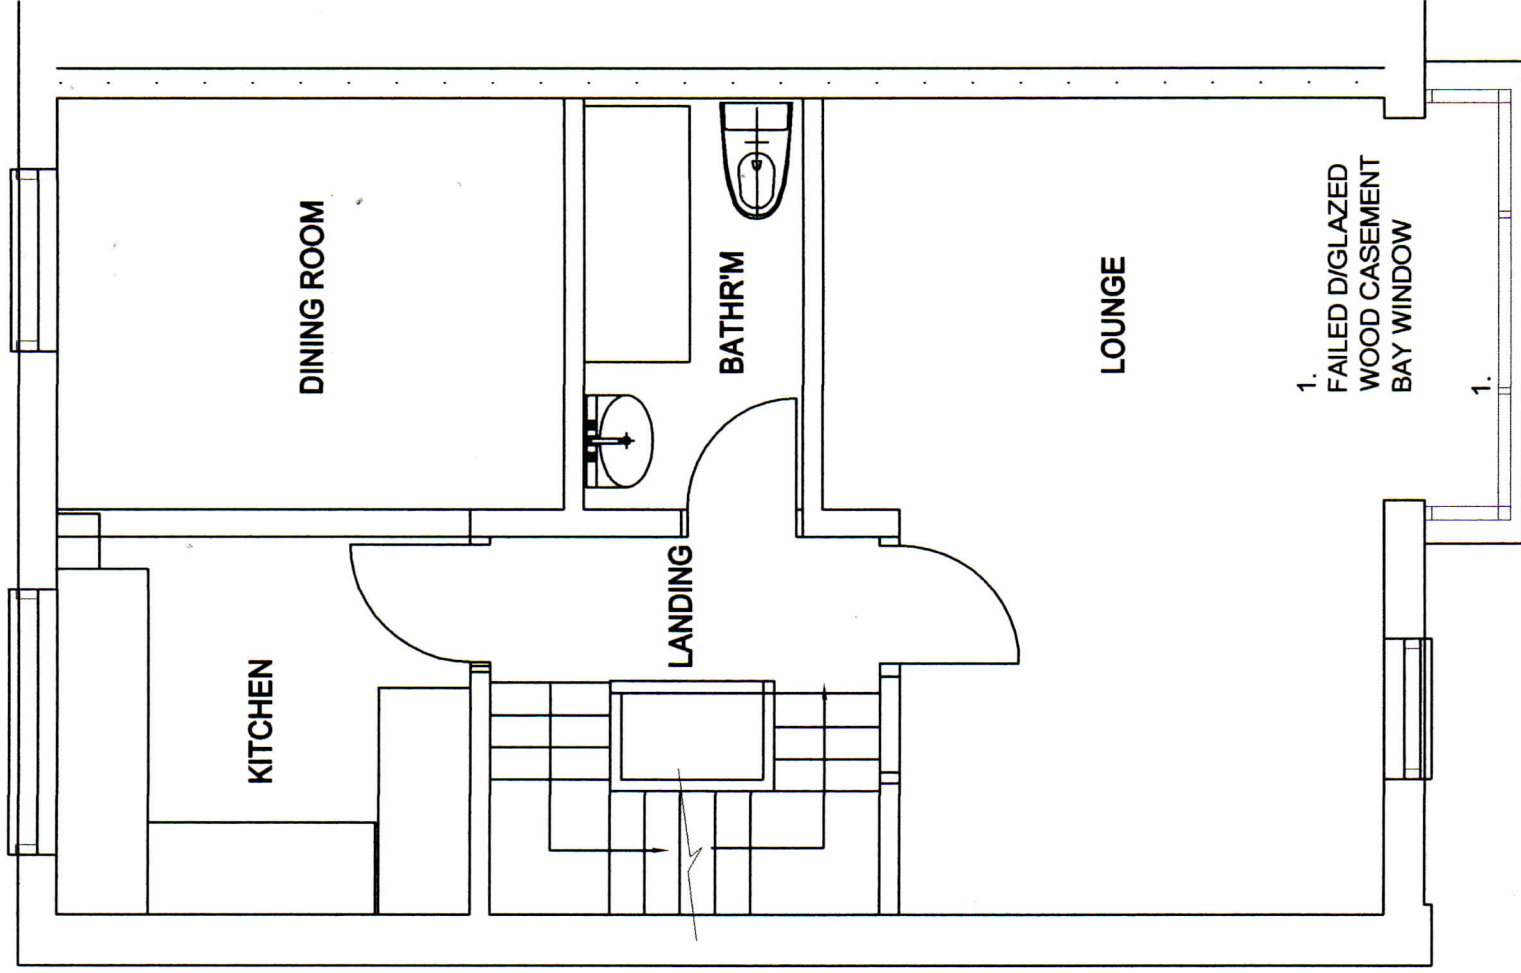

EXISTING FIRST FLOOR PLAN

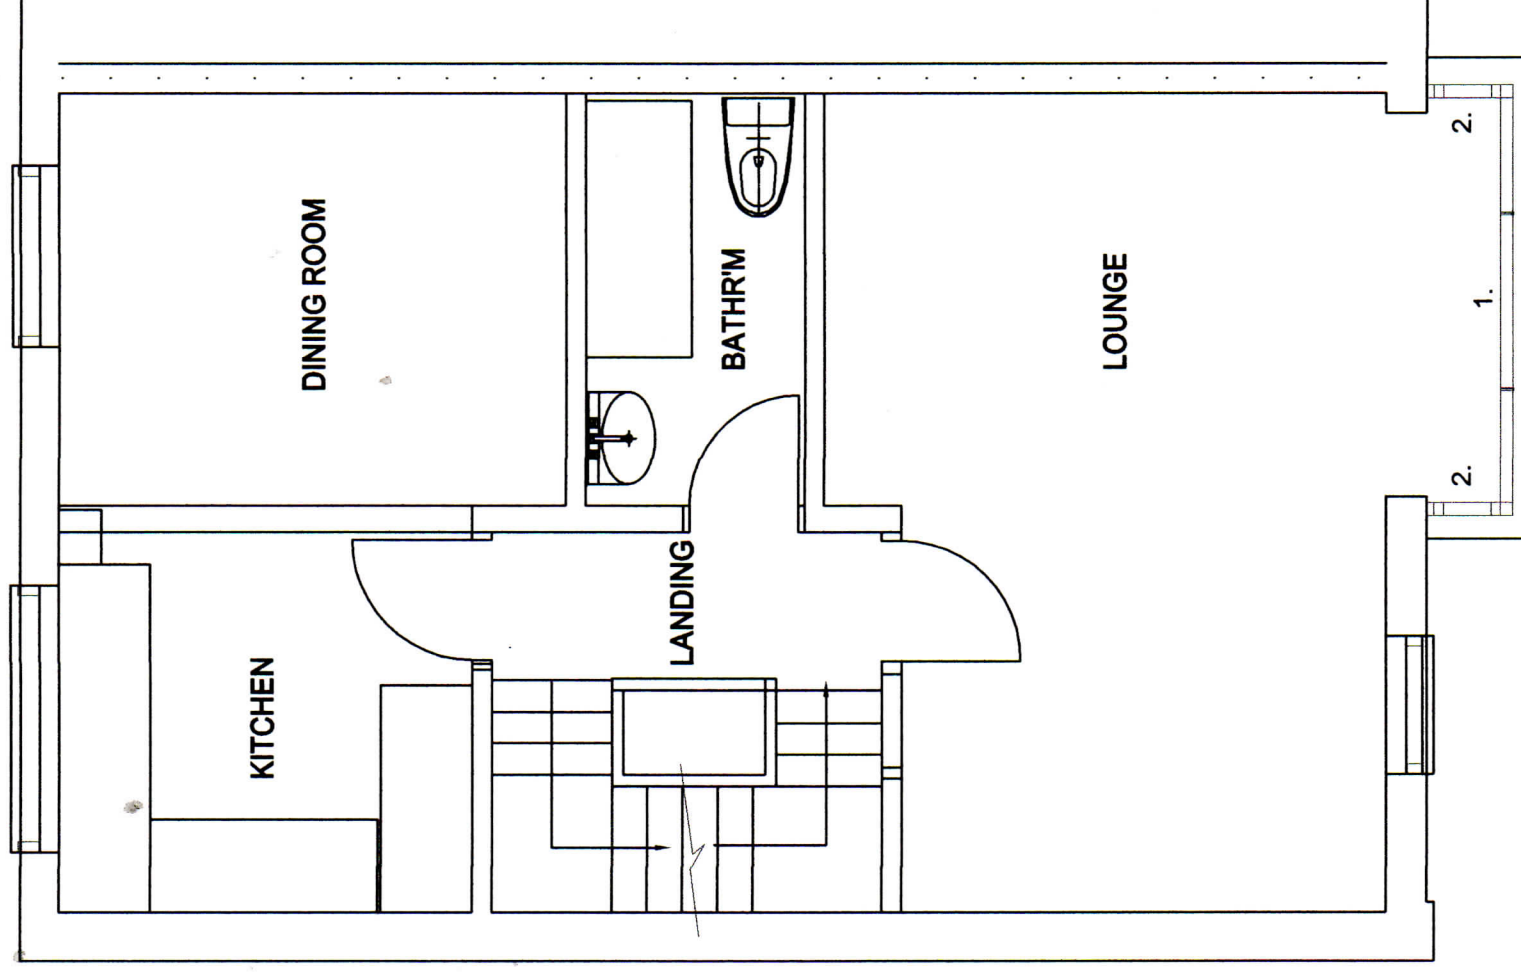


PROPOSED FIRST FLOOR PLAN

1. REMOVAL OF
FAILED D/GLAZED
WOOD
CASEMENT
WINDOW

2. PROPOSED
FULL HEIGHT
WOOD D/G
CASEMENT
WINDOWS/
SILICONE JOINTED
SIDE HUNG
CASEMENT
TO SIDE
RETURNS

1. FAILED D/GLAZED
WOOD CASEMENT
BAY WINDOW

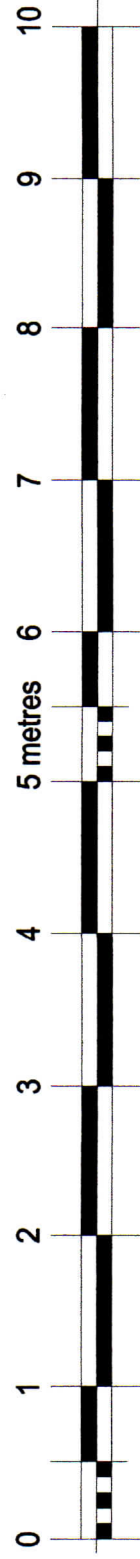

Title: EXISTING AND PROPOSED FIRST FLOOR PLANS

Drg. No. 901/A/EX/ Rev:A
PROP 1

Project: 7 BRIDGEFOOT PATH EMSWORTH PO10 7EA

Scale 1:50 @ A3

Client: JUDITH CONDON

Date: 18/03/20

Drawn: ACB Sheet size: A3

ALAN BAYNE ASSOCIATES CHARTERED ARCHITECTS

64 THE PIPER BUILDING PETERBOROUGH Rd. FULHAM LONDON . SW6 3EF . Mob: 07581 153841 Email: alancbayne@gmail.com