


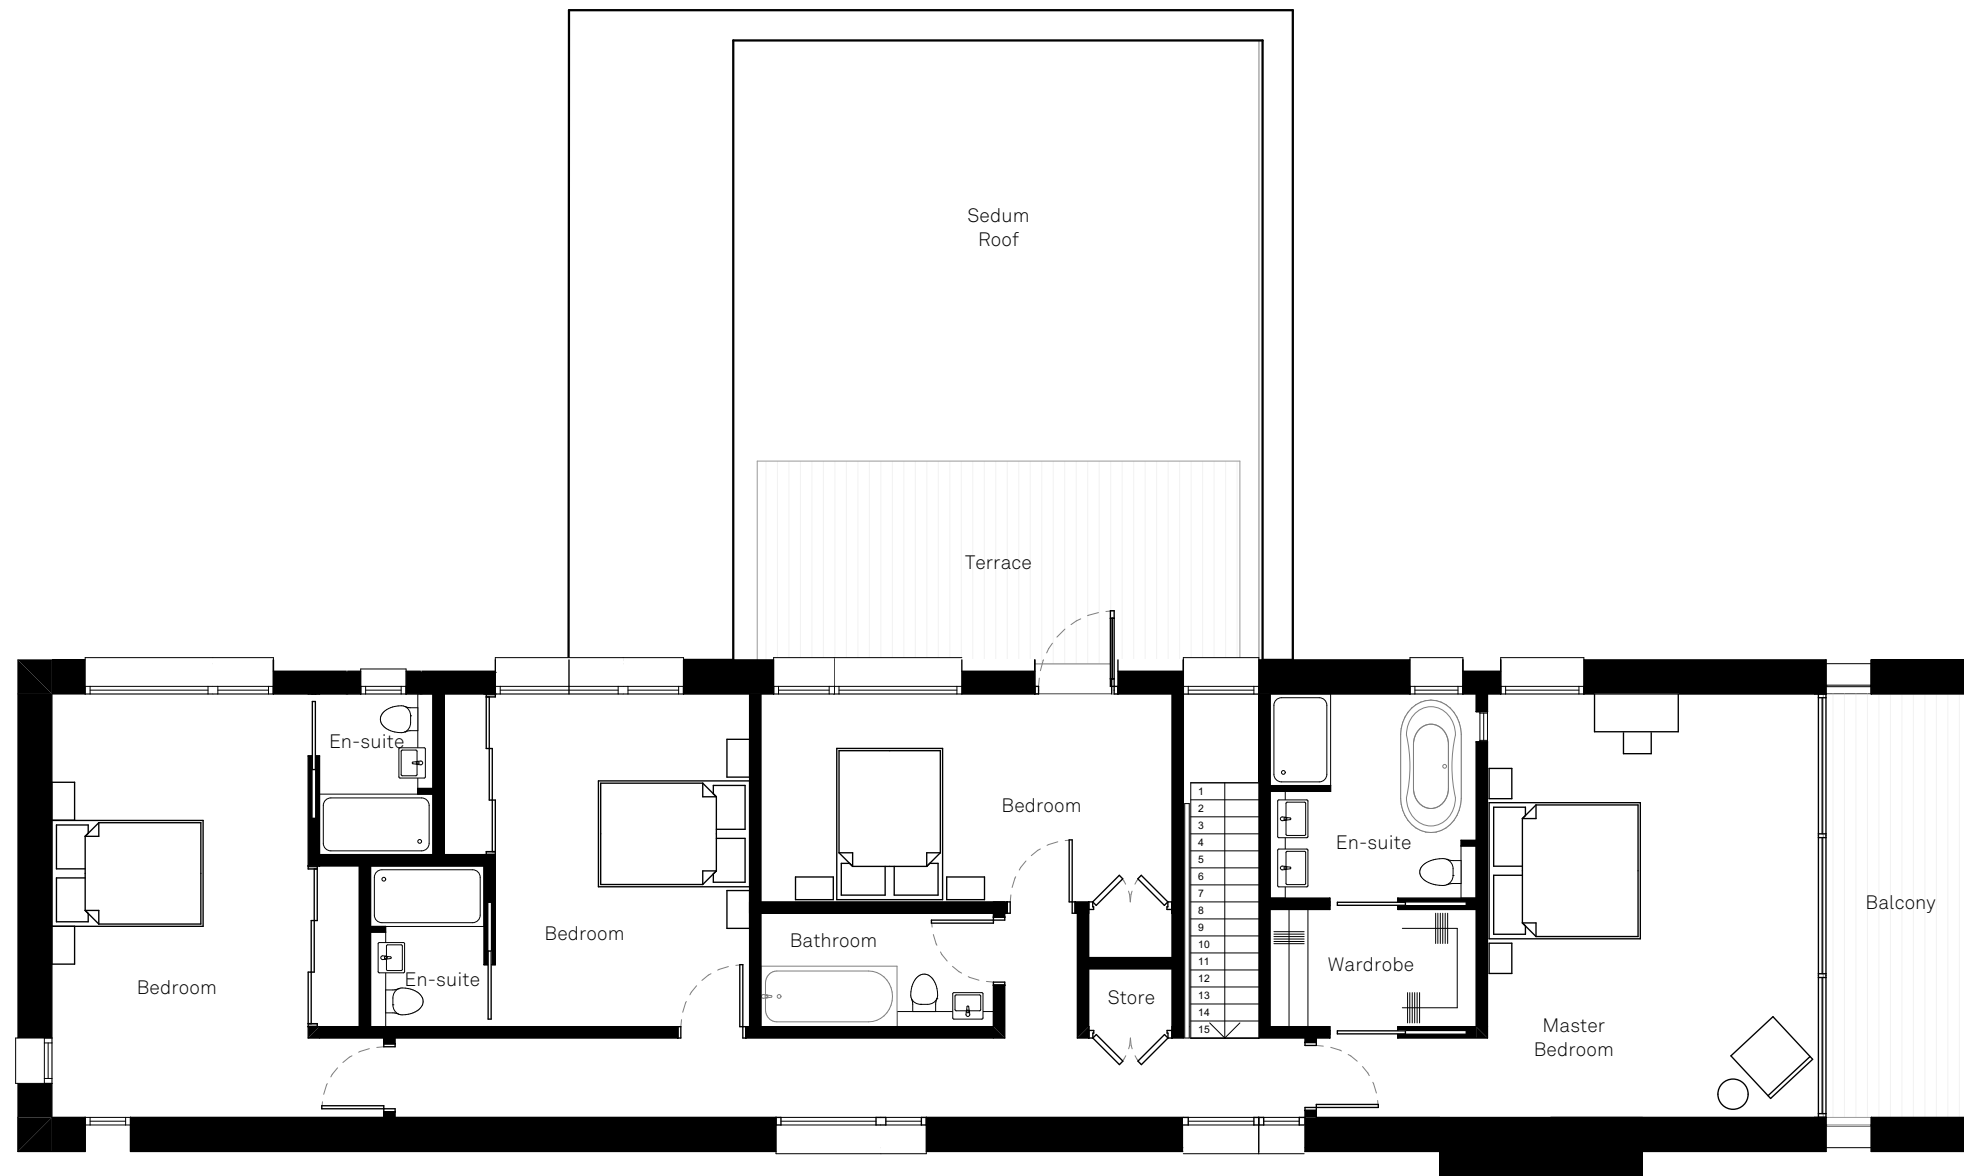

FIRST FLOOR PLAN
UNIT TYPE 2

revisions		
01	4/17/2020	General Issue

this drawing is the copyright of
Re-Format LLP and may not be copied,
altered or reproduced in any way or
passed to a third party without written
authority. All dimensions subject to site
survey and site verification. Do not
scale for construction ©

www.re-format.co.uk
mail@re-format.co.uk
+44 (0)1420 82131

drawn by
RP

checked by
MS

date
Nov 2018

scale at A3
1:100

project title
46 Warblington Road

document title
Unit 2 - First Floor Plan

status
Suitable for Co-ordination

drawing number
15048-RFT-01-01-DR-A-0200-S1

drawing status
S1

revision
01