




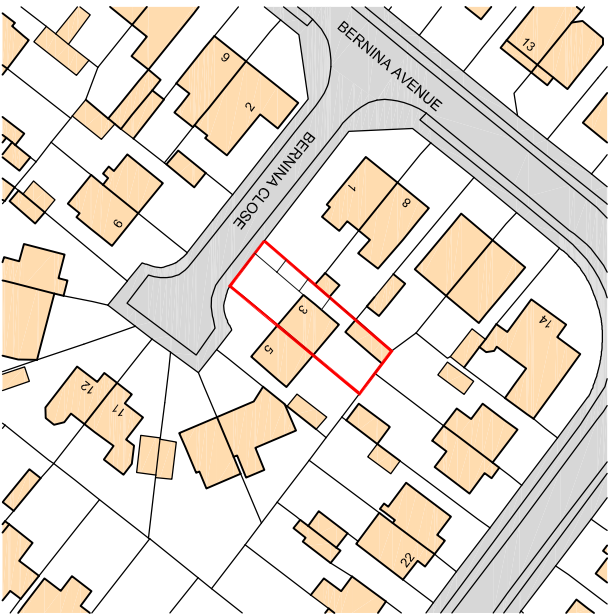

SCALE BAR 1:1250

 

Location Plan  
1:1250

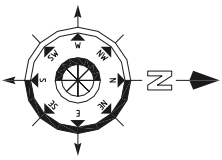

Crown Copyright. All rights reserved. License no. 100045736

PROJECT

*Proposed Alterations to  
3 Bernina Close, Waterlooville*

CLIENT

*Mr T Mendoza*

DWG TITLE

*Site Plans*

PROJECT NO.

**19018**

DRAWING NO.


**101**

SCALE


*as shown*

REV

**A**

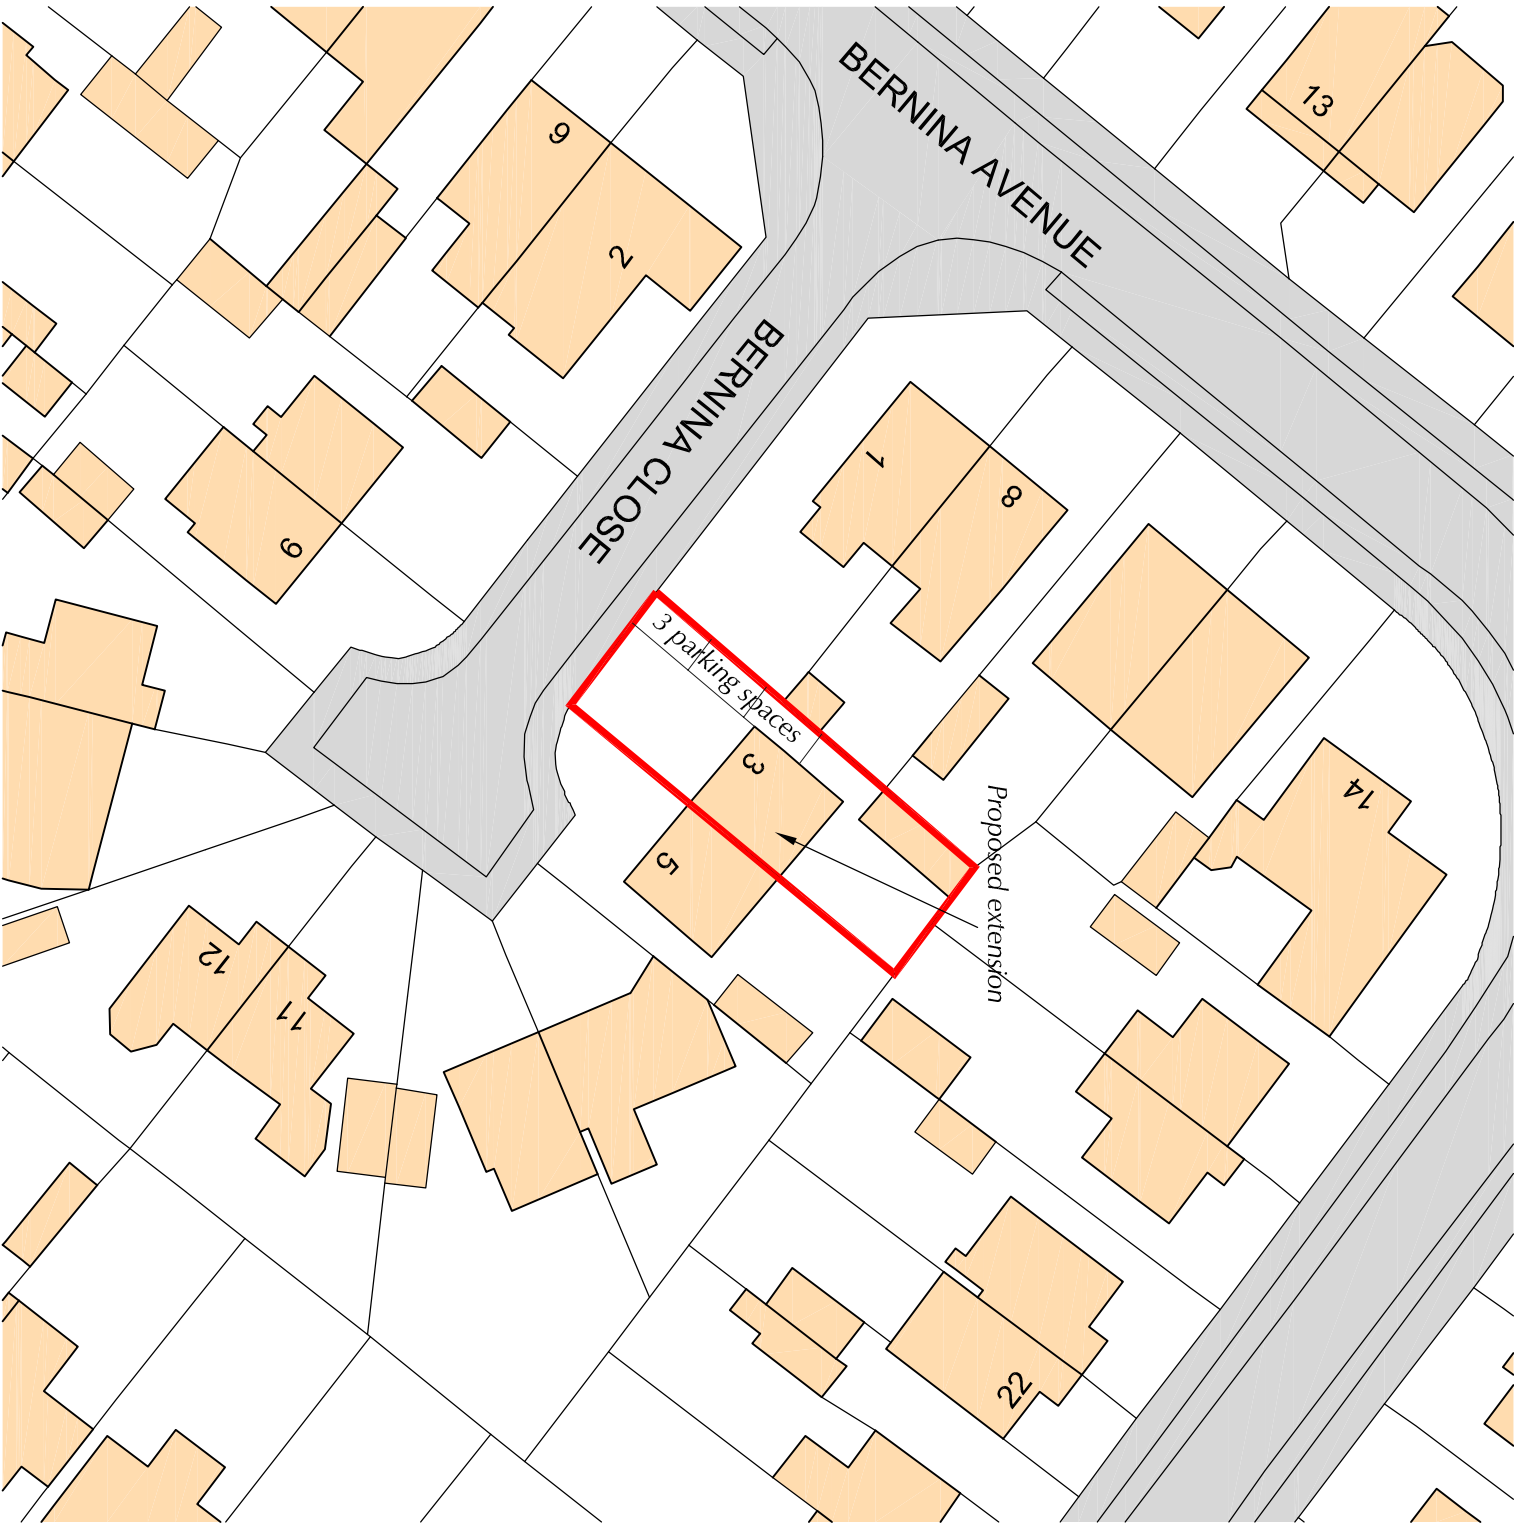

SCALE BAR 1:500

 

Site Plan  
1:500

|   |                      |              |            |
|---|----------------------|--------------|------------|
|   |                      |              |            |
| A   | Parking spaces added | mhw 05.08.19 | -          |
| Rev   | DESCRIPTION          | Dwn / Date   | Chk / Date |
| This drawing is copyright and must not be disclosed to third parties without permission<br>Scaled dimensions are not to be used for construction |                      |              |            |

4 Queensgate  
Queens Road  
Fareham  
Hampshire  
PO16 0NW

Tel: 01329 288911  
Fax: 01329 221913  
E-mail: [admin@m2architecture.com](mailto:admin@m2architecture.com)