

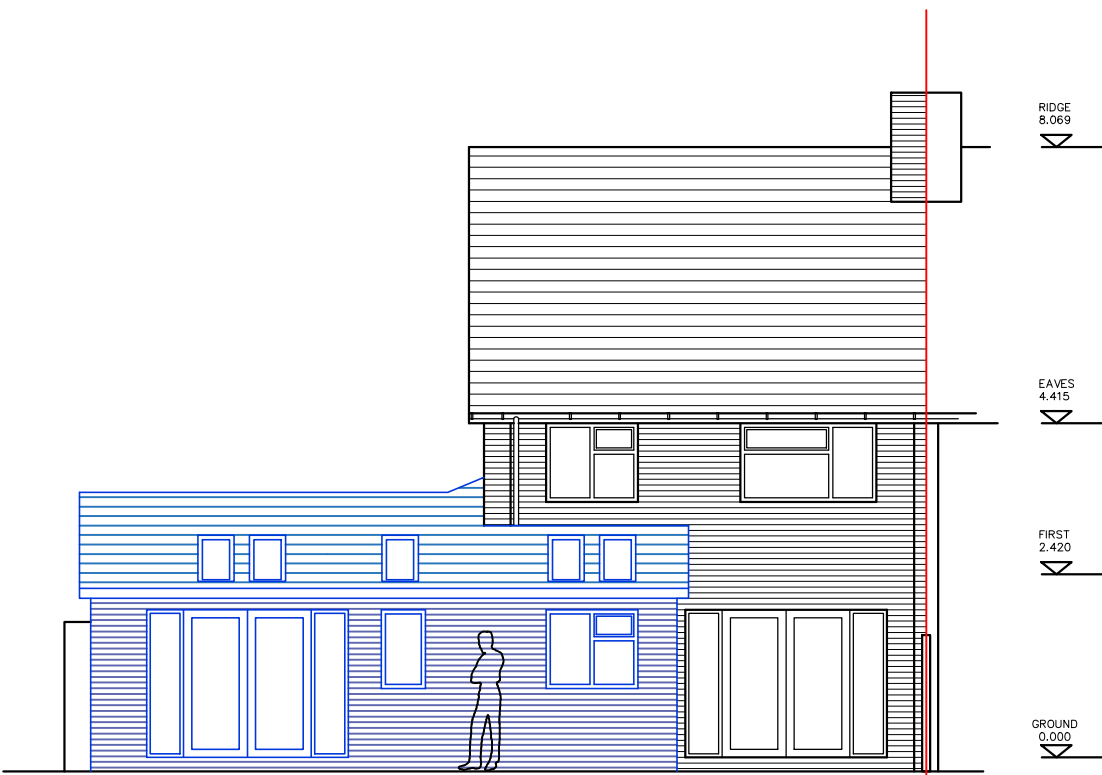
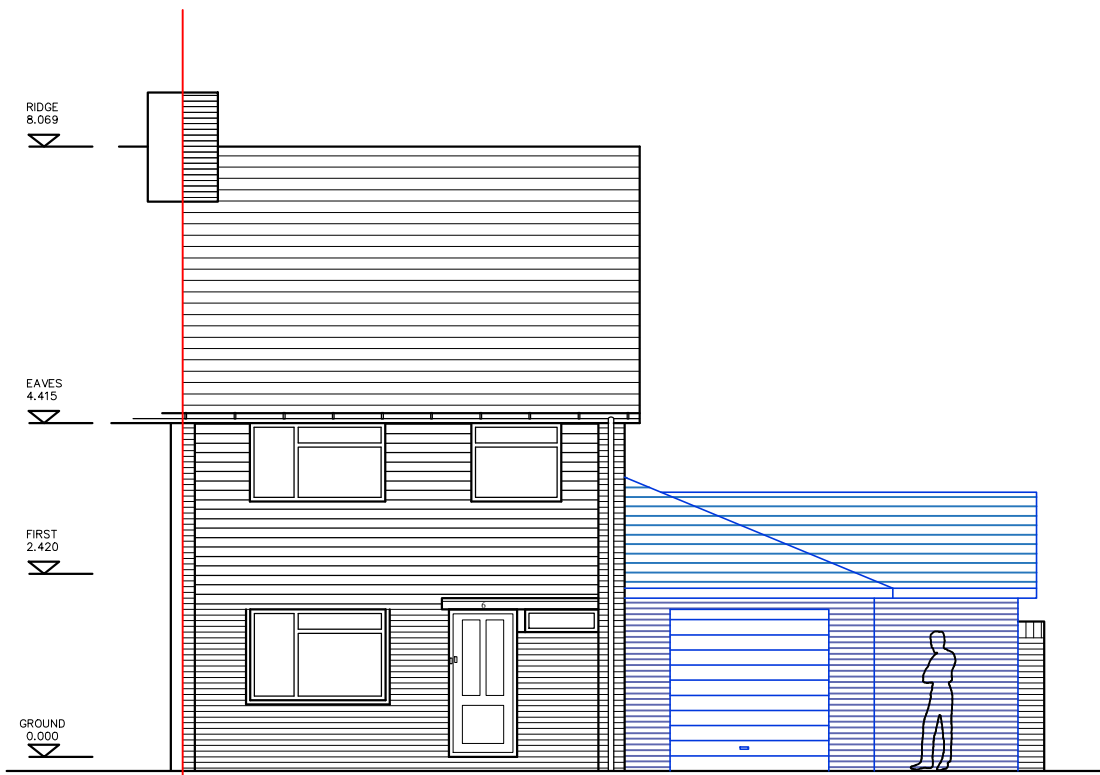
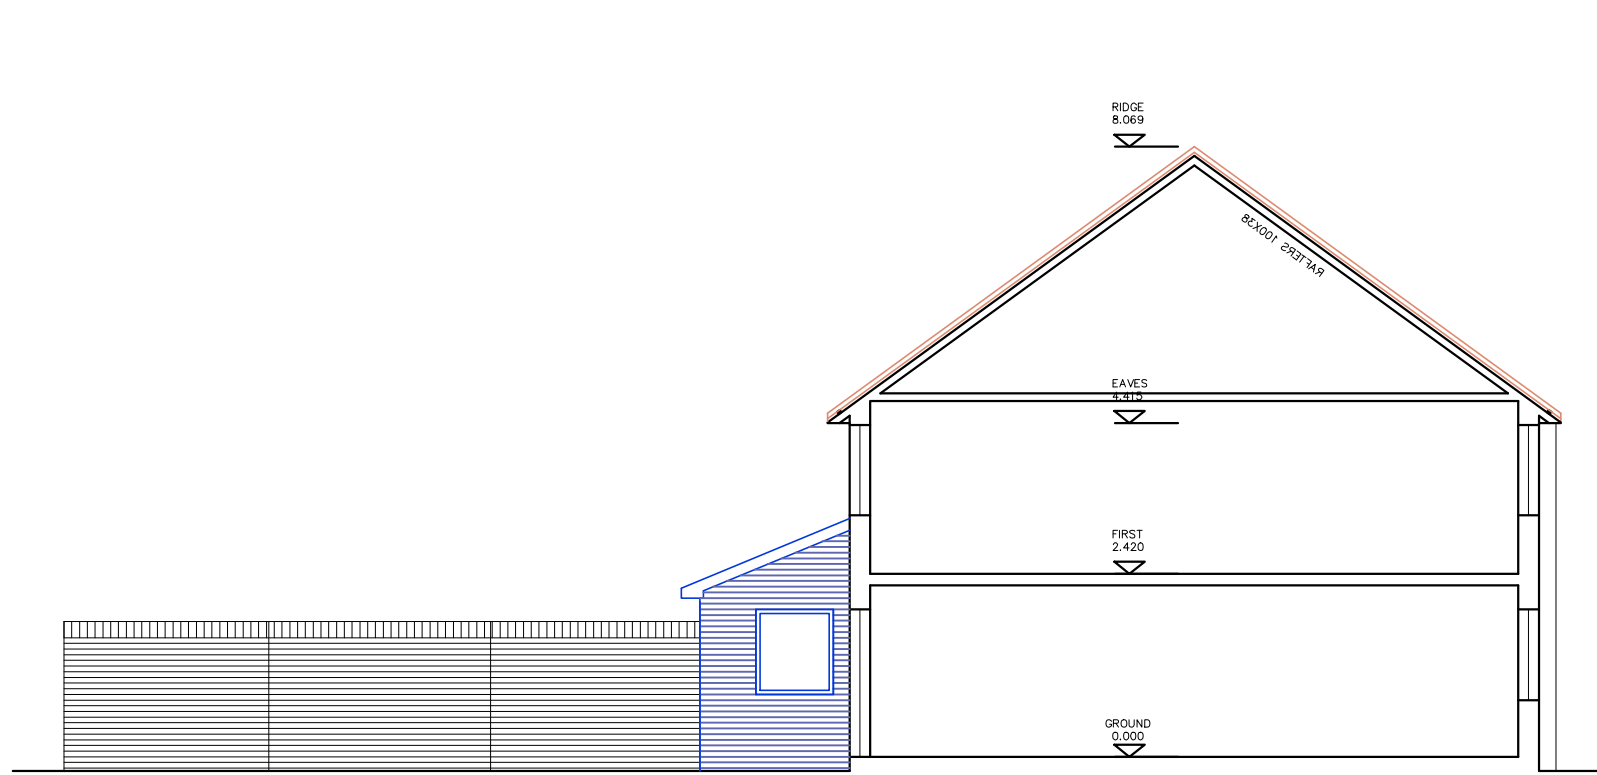
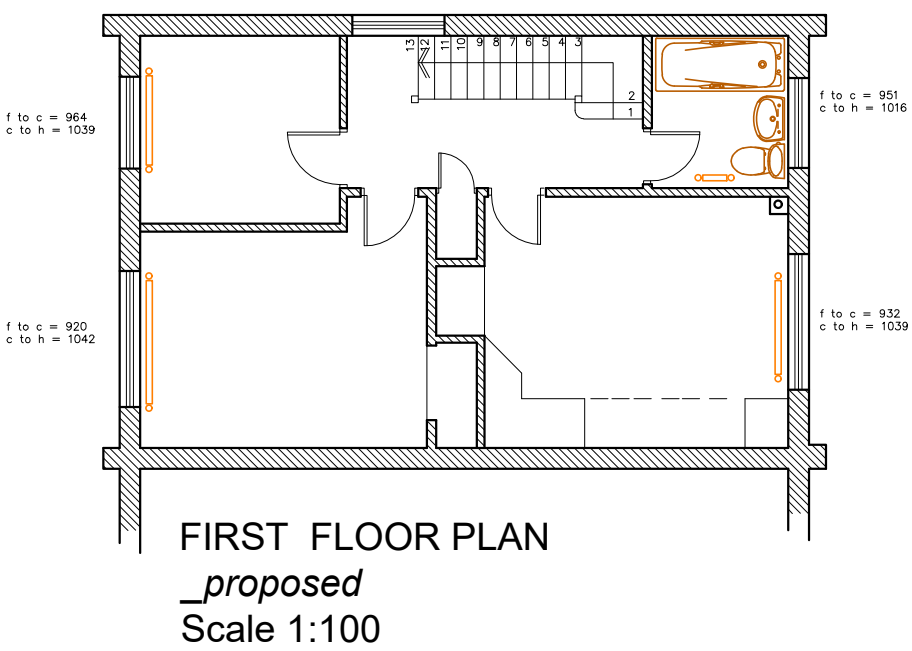



6 MARKWAY CLOSE \_ EMSWORTH

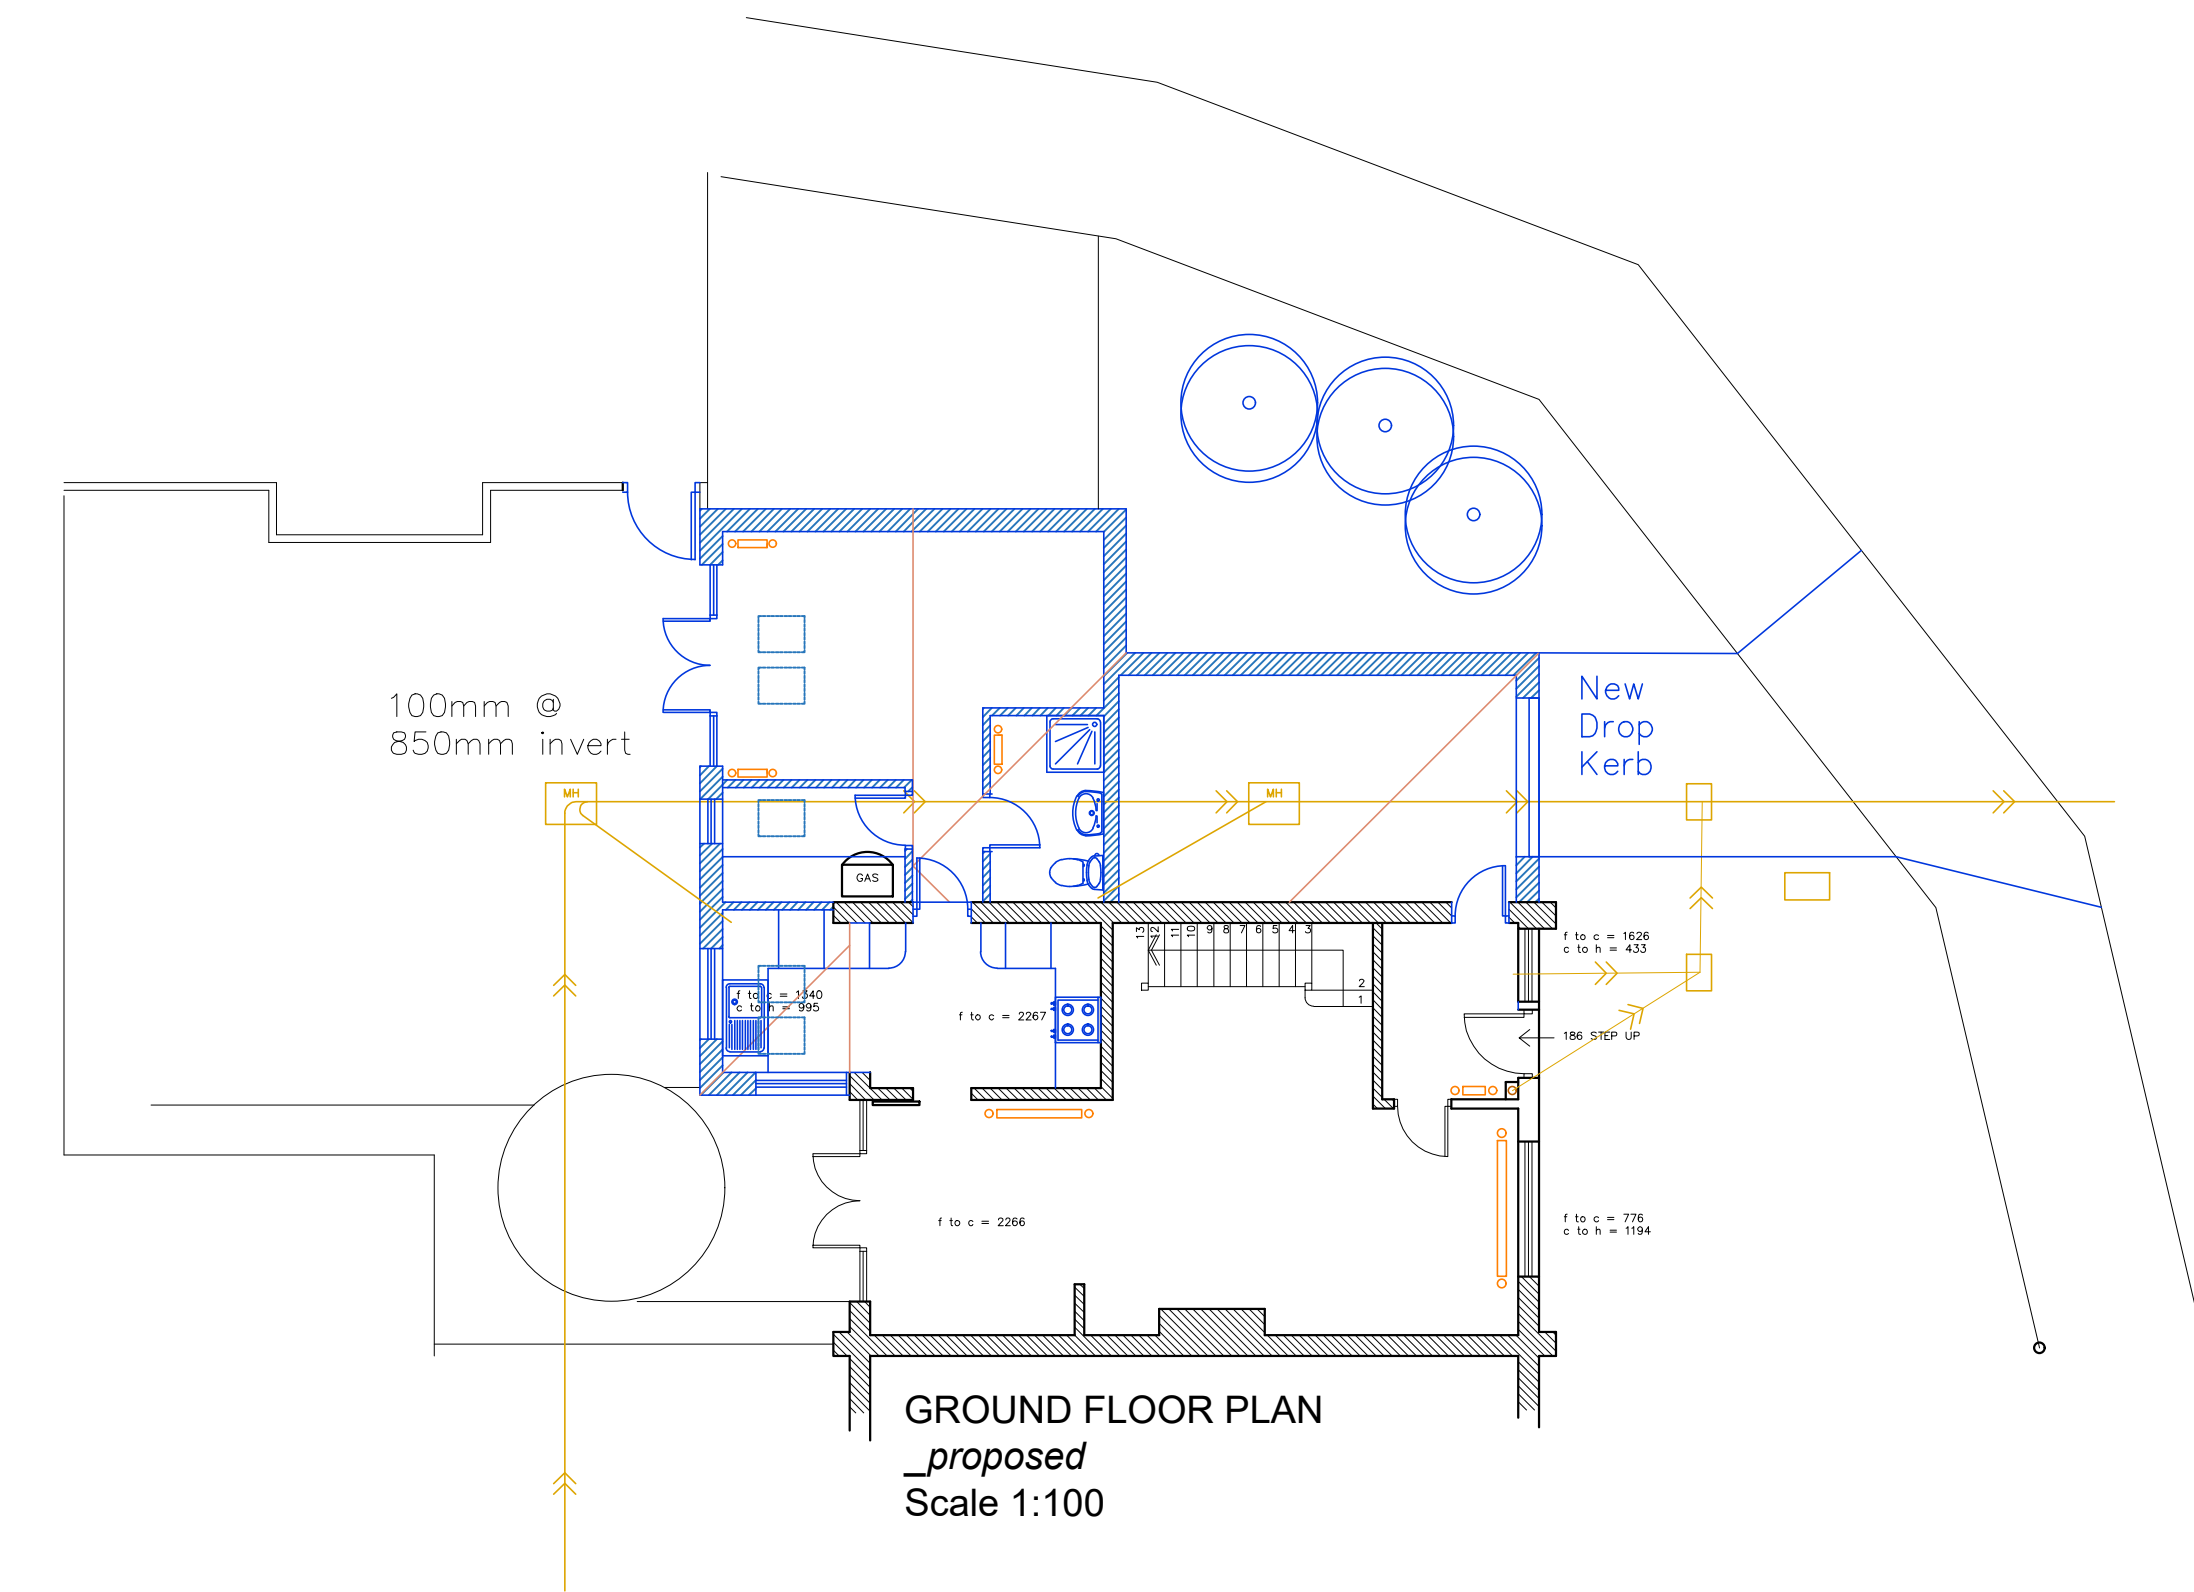


WEST ELEAVTION  
\_proposed  
Scale 1:100

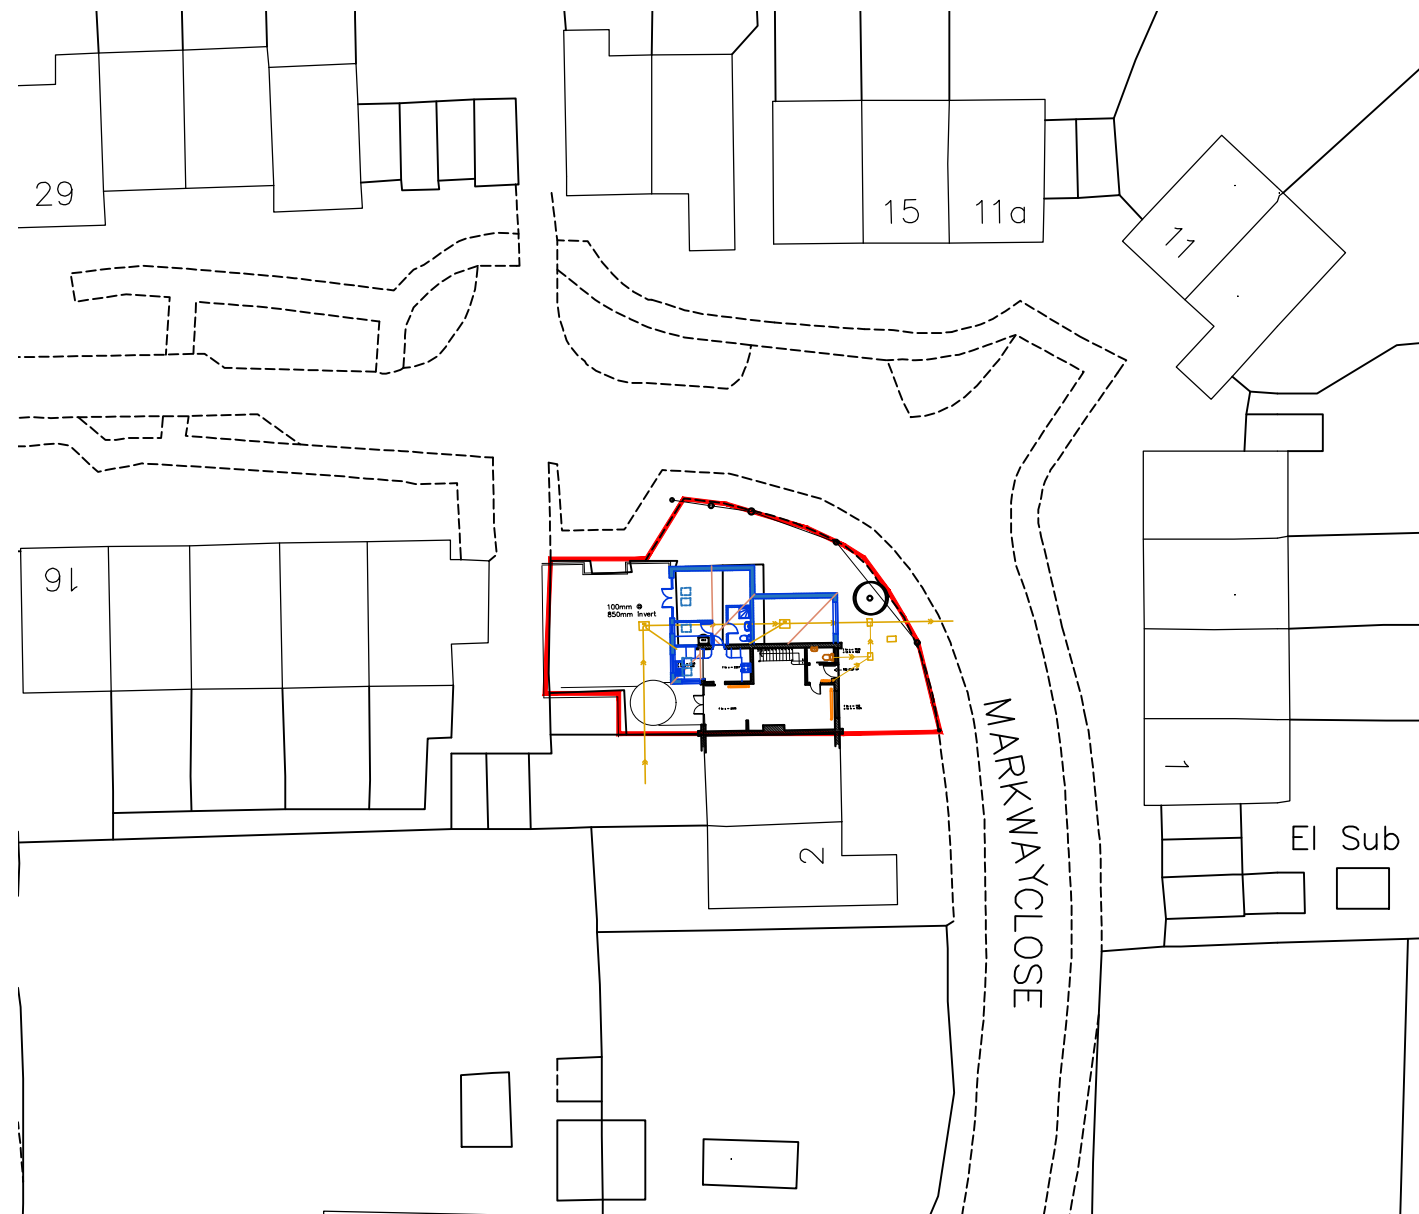

SITE BLOCK PLAN  
\_proposed  
Scale 1:500

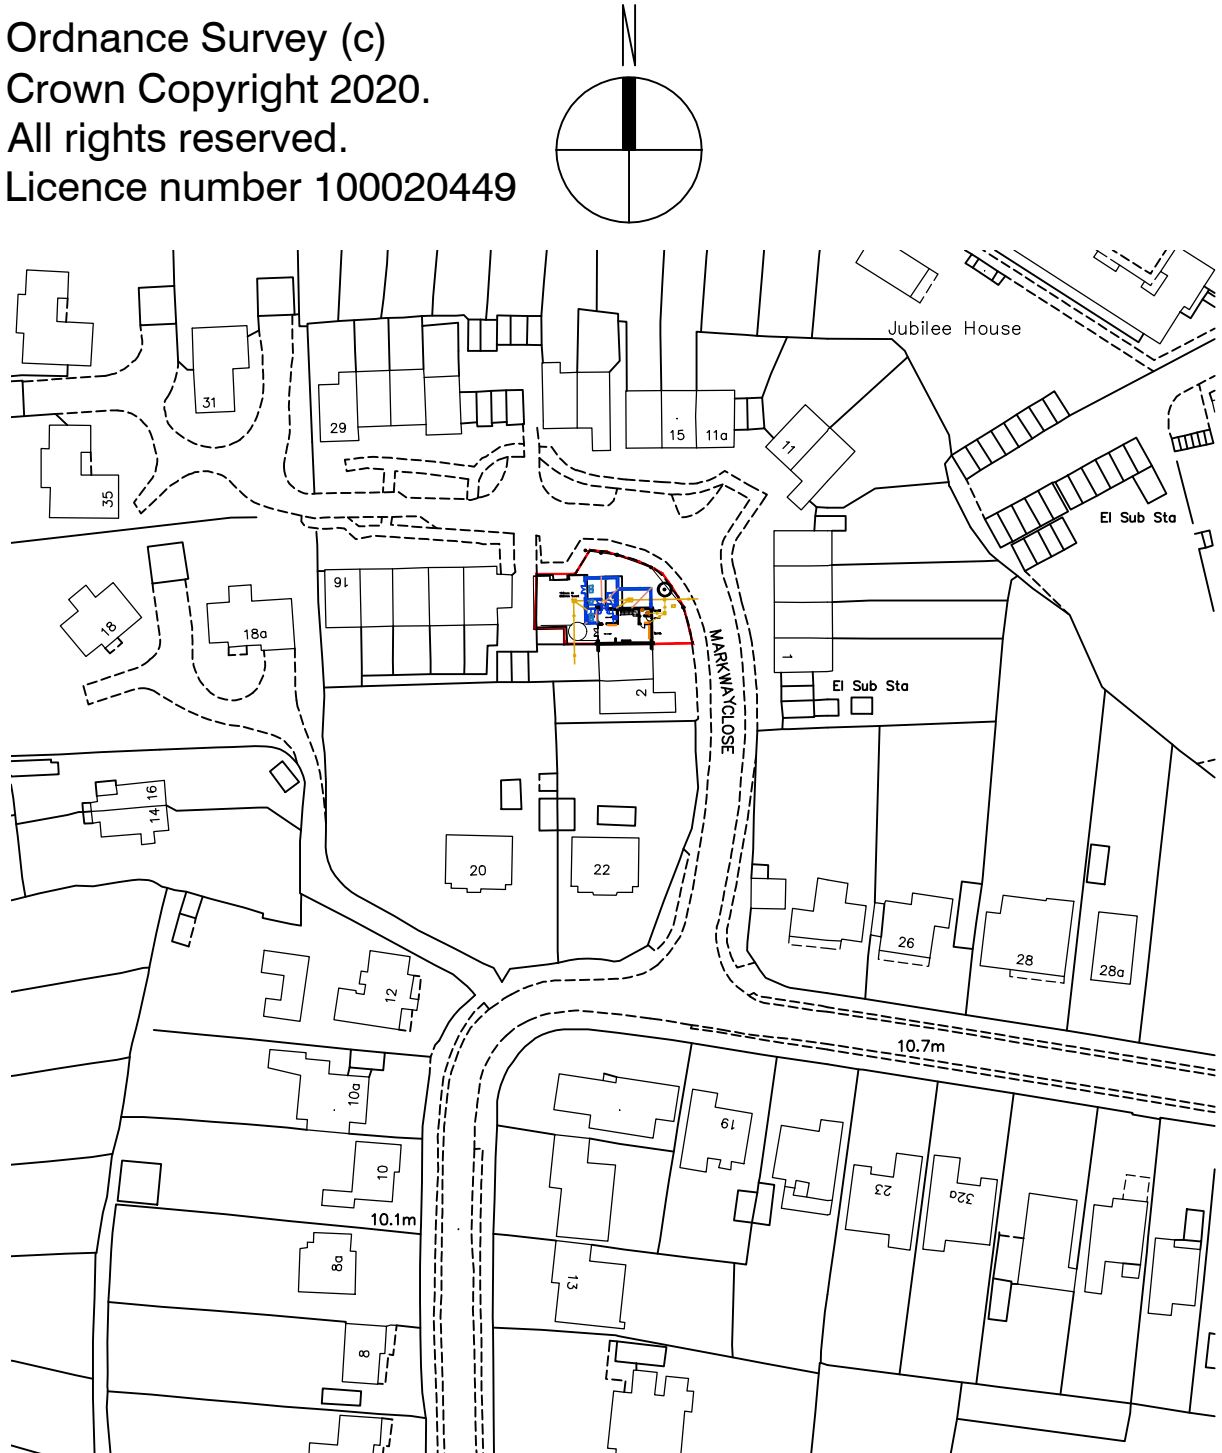

SITE LOCATION PLAN  
\_proposed  
Scale 1:250

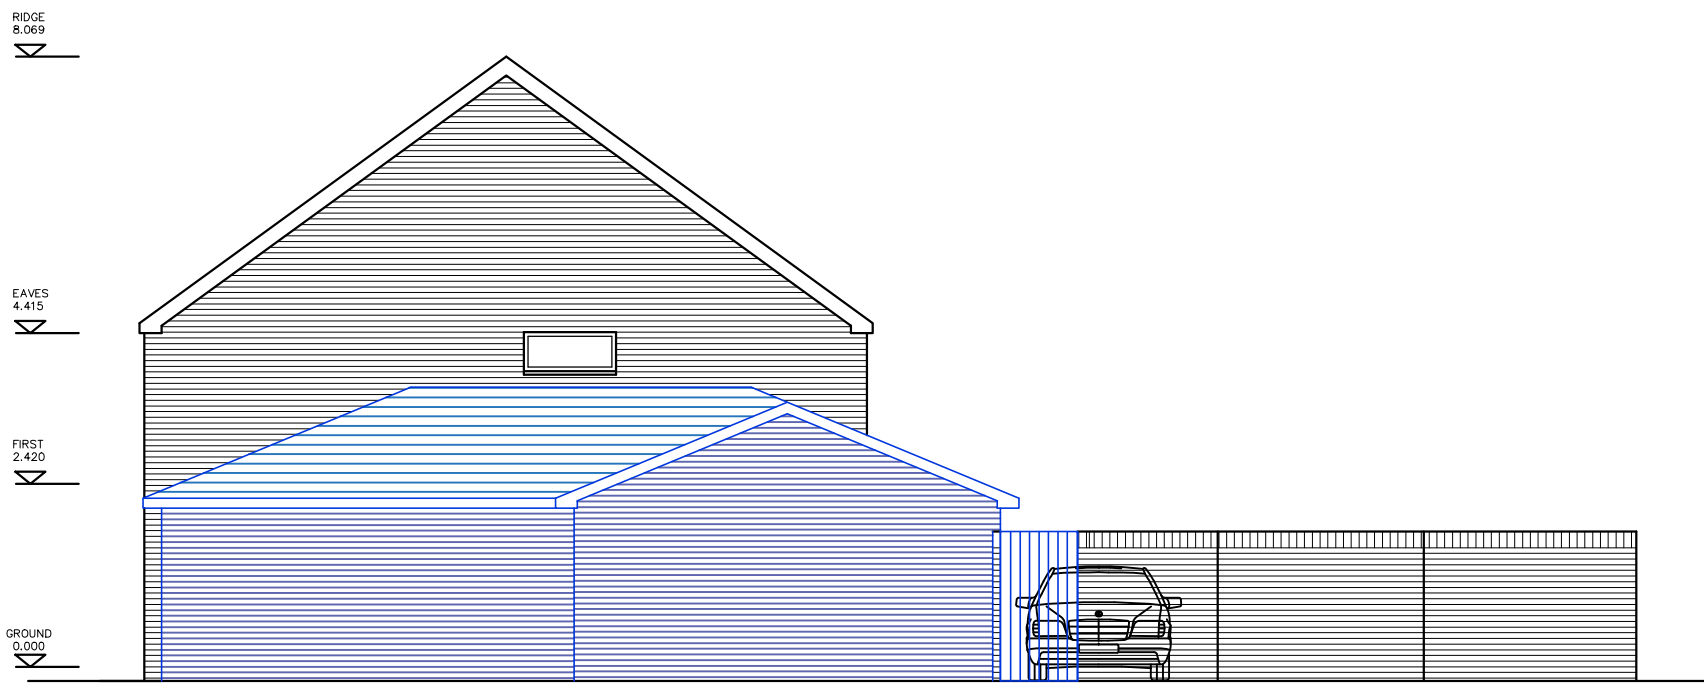

NORTH ELEVATION  
\_proposed  
Scale 1:100

NOTES:

Dimensions to be checked on site before commencing work. Any discrepancies shall be reported to the architect immediately.


Do not scale from these drawings except for planning purposes.

Use figured dimensions only.

Where applicable this drawing is to be read in conjunction with other consultants' drawings.

All drawings to be read in conjunction with specification and all other drawings including structural engineer and mechanical and electrical drawings / specification

Ordnance Survey (c)  
Crown Copyright 2020.  
All rights reserved.  
Licence number 100020449

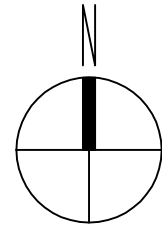

| REV | DATE | AMENDMENT | DRAWN |
|-----|------|-----------|-------|
|     |      |           |       |

**Helyer Davies Architects Ltd**  
1 The Old Flour Mill,  
Emsworth, PO10 7BT  
01243 370 715  
[www.hdarchitects.co.uk](http://www.hdarchitects.co.uk) [mail@hdarchitects.co.uk](mailto:mail@hdarchitects.co.uk)

PROJECT  
6 Markway Close  
Emsworth  
Hampshire  
PO10 7NX

DRAWING  
GENERAL ARRANGEMENT  
PROPOSED

SCALE  
as noted @A1

|                |               |          |    |
|----------------|---------------|----------|----|
| DATE           | February 2020 | DRAWN    | MH |
| DRAWING NUMBER | 20013-02      | REVISION | b  |