



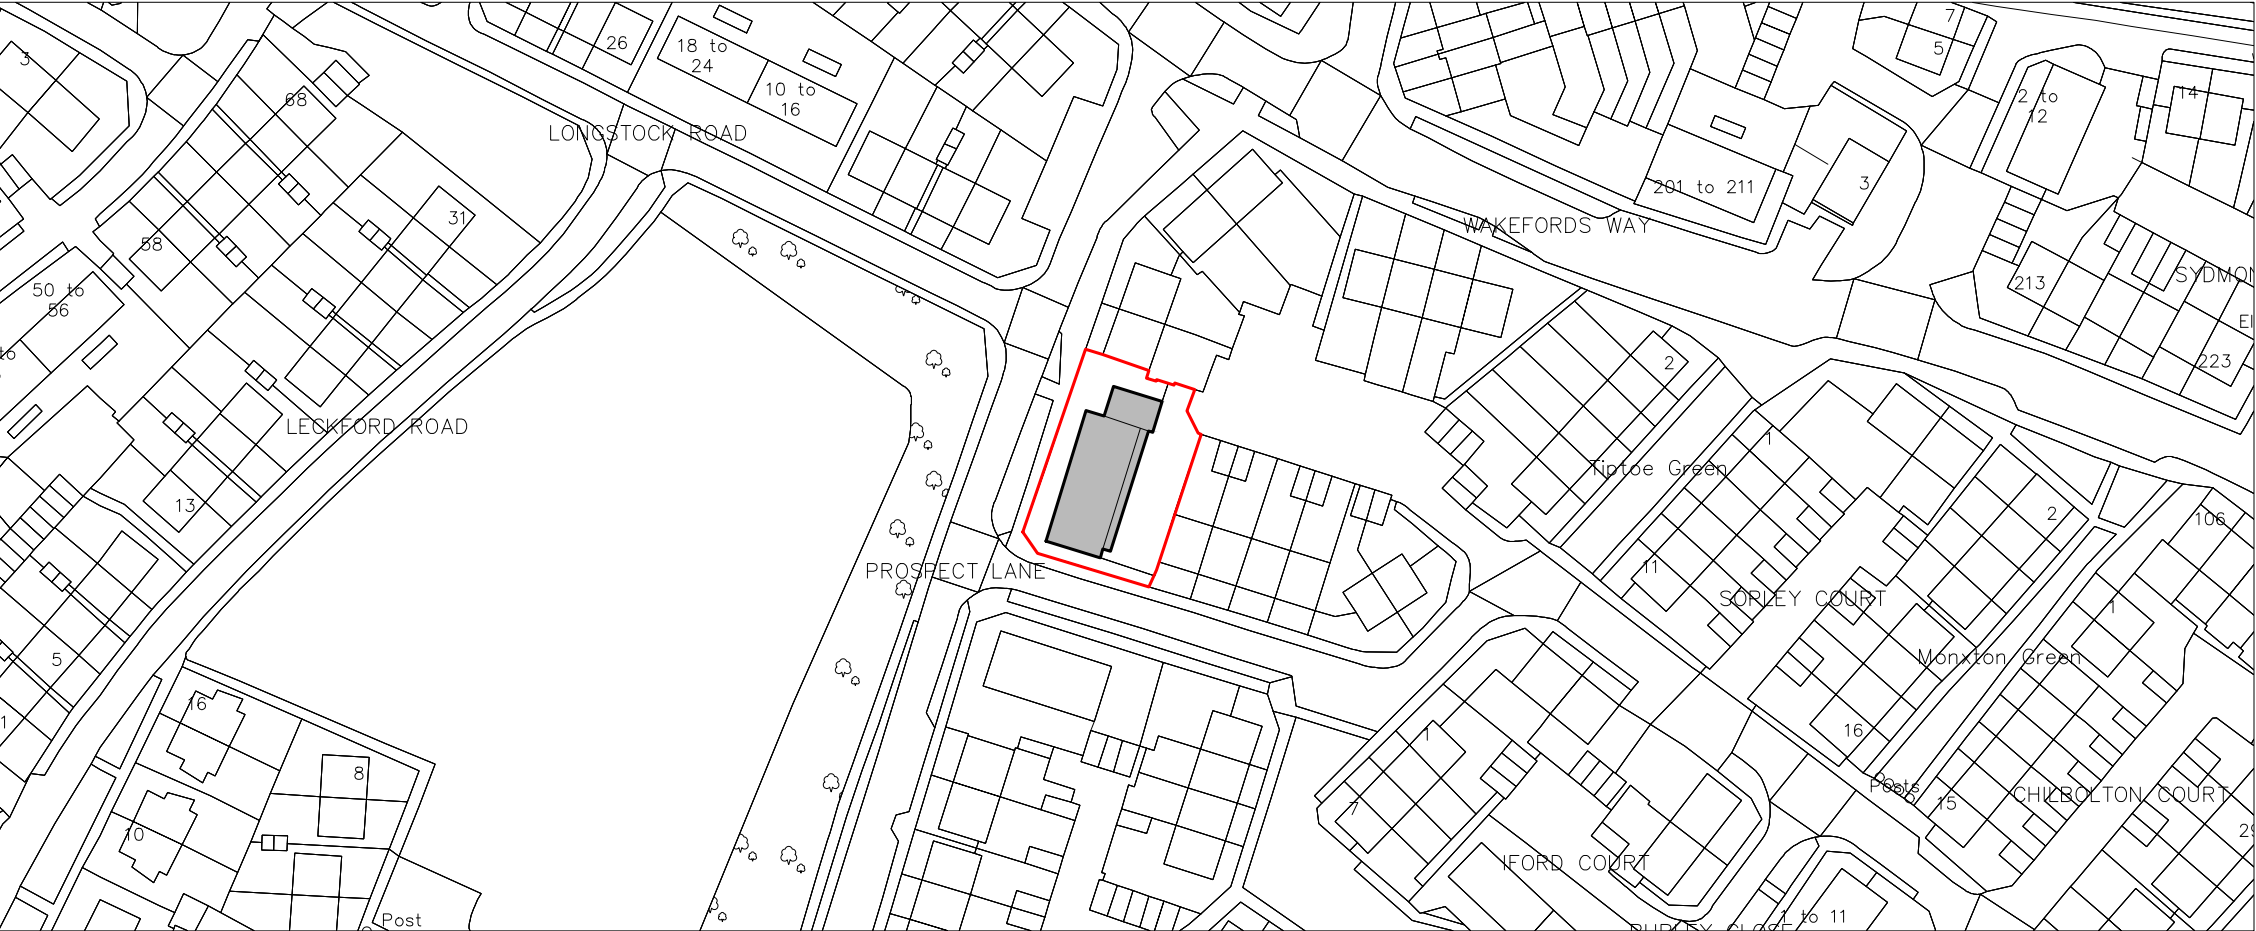

SITE PLAN (SCALE 1:1250)

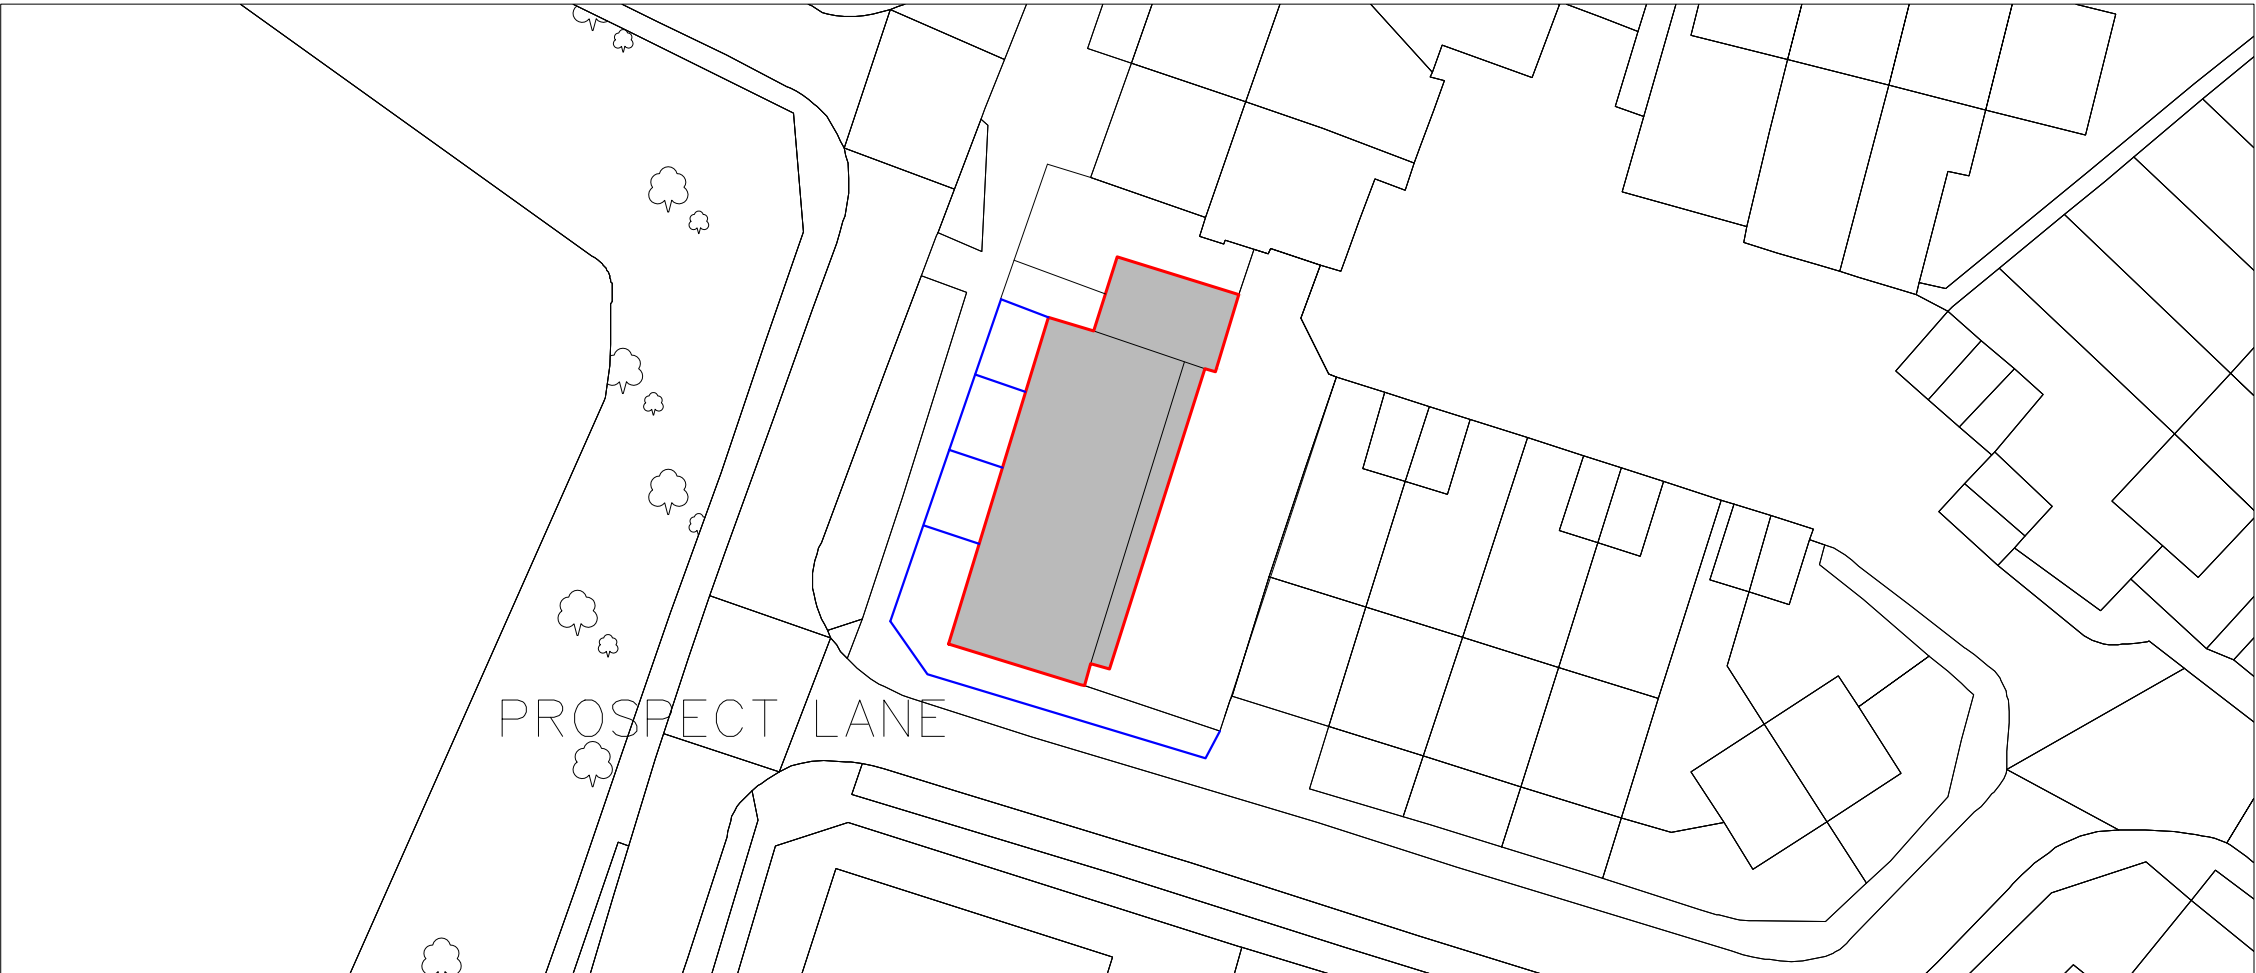

BLOCK & FENCE PLAN (SCALE 1:500)

BLOCK & FENCE PLAN

Fencing removal and replacement



PROJECT TITLE:
PROSPECT LANE
ASH ROAD PHASE 1

DRAWING TITLE:
SITE AND FENCING PLAN

NOVEMBER-2019 Drawn by: VKF
Date: 27/11/2019 DWG No. PL 01
REV No. 003

A3 - As indicated

OS Licence No.: 100019671

REVISIONS: