


South Elevation
Scale 1:50
Proposed

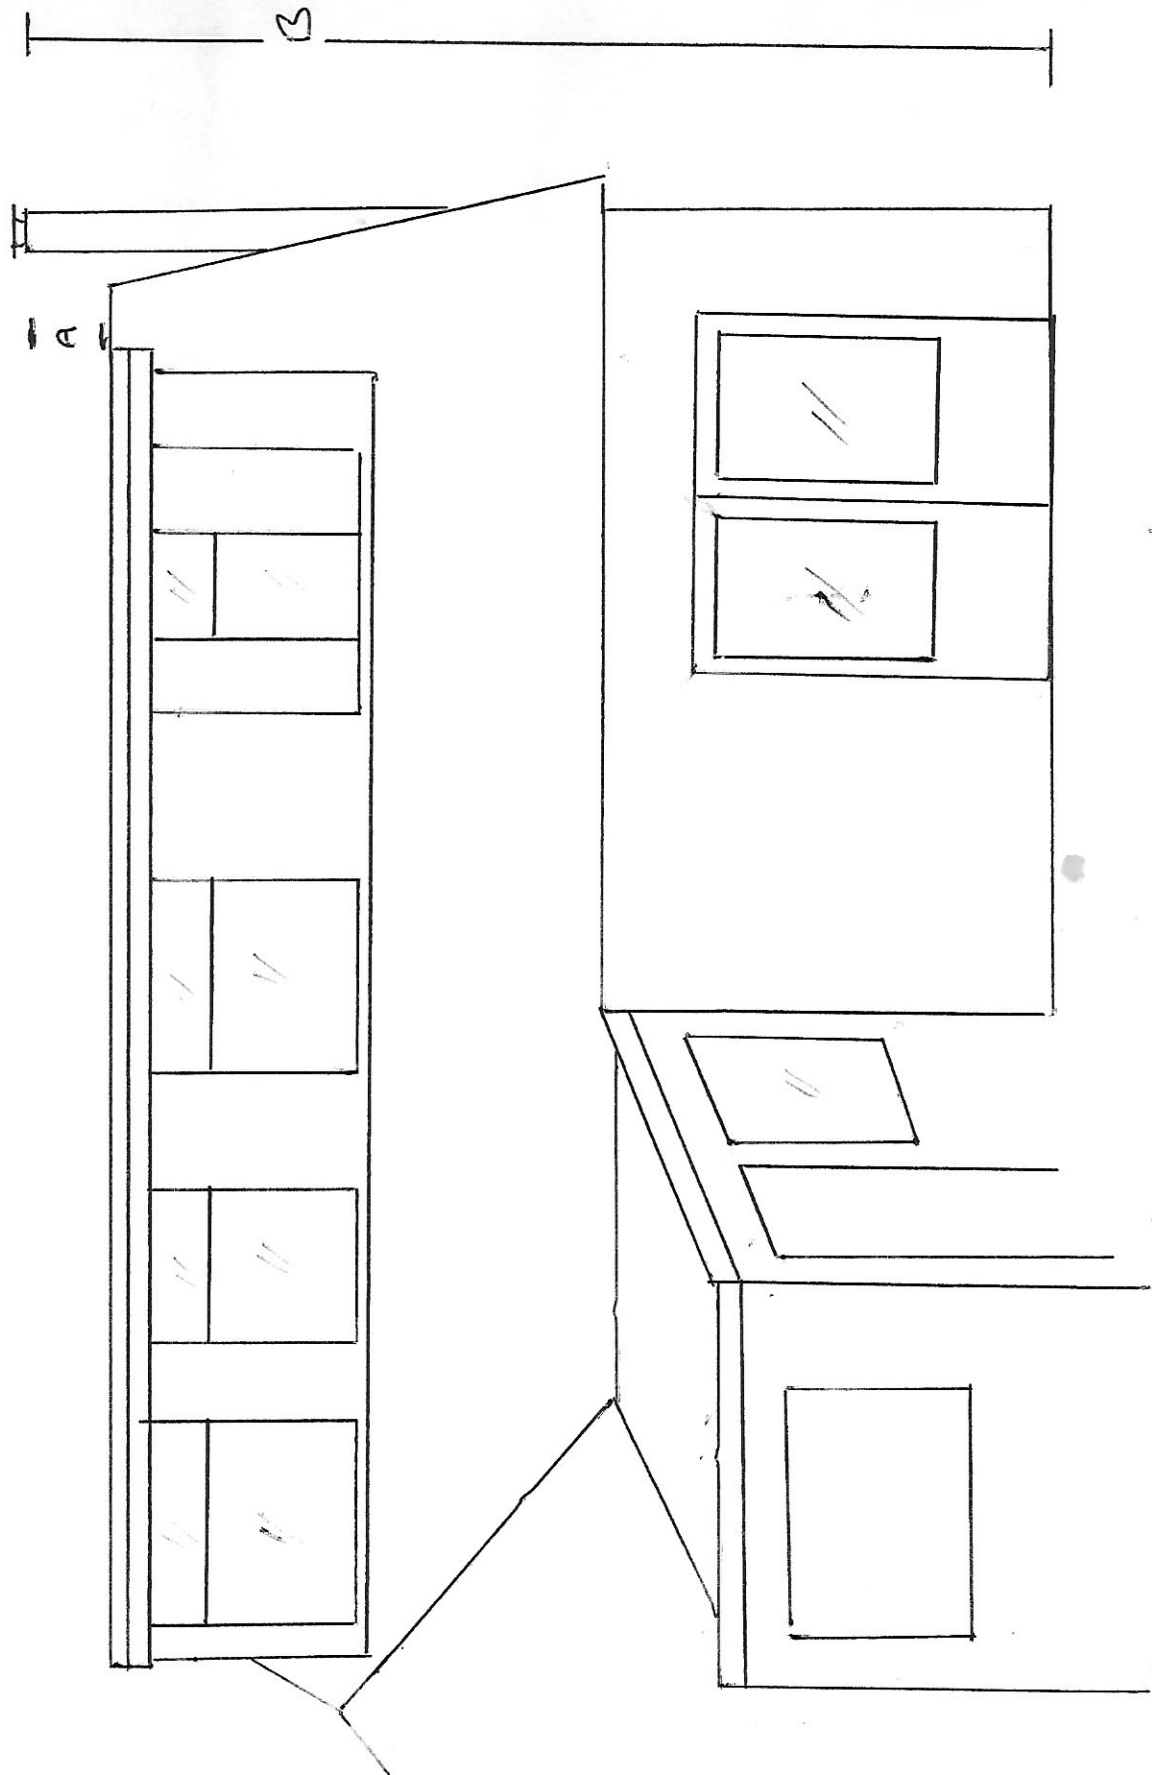

A = 600 mm
B = 6.6 M