



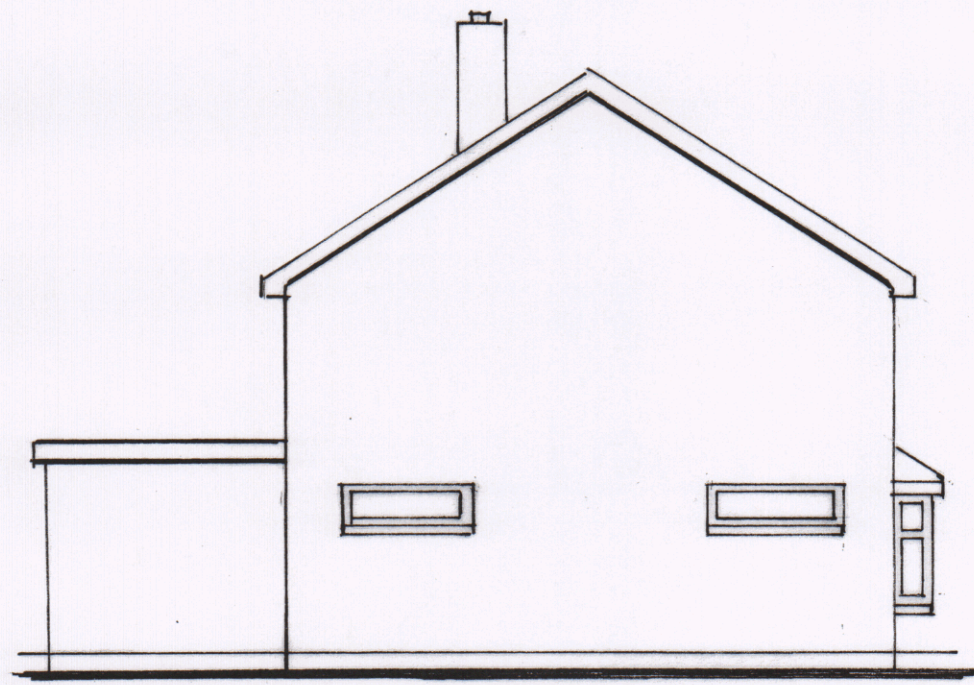

SIDE (NORTH)




REAR (EAST)

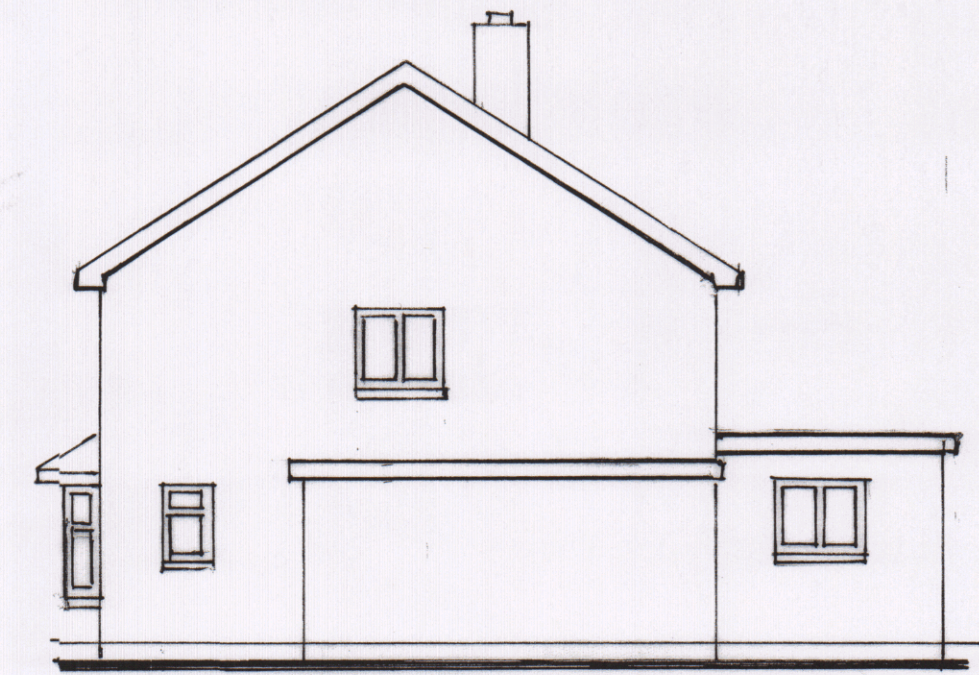

SIDE (SOUTH)

EXISTING ELEVATIONS


SCALE 1:100 @ A2

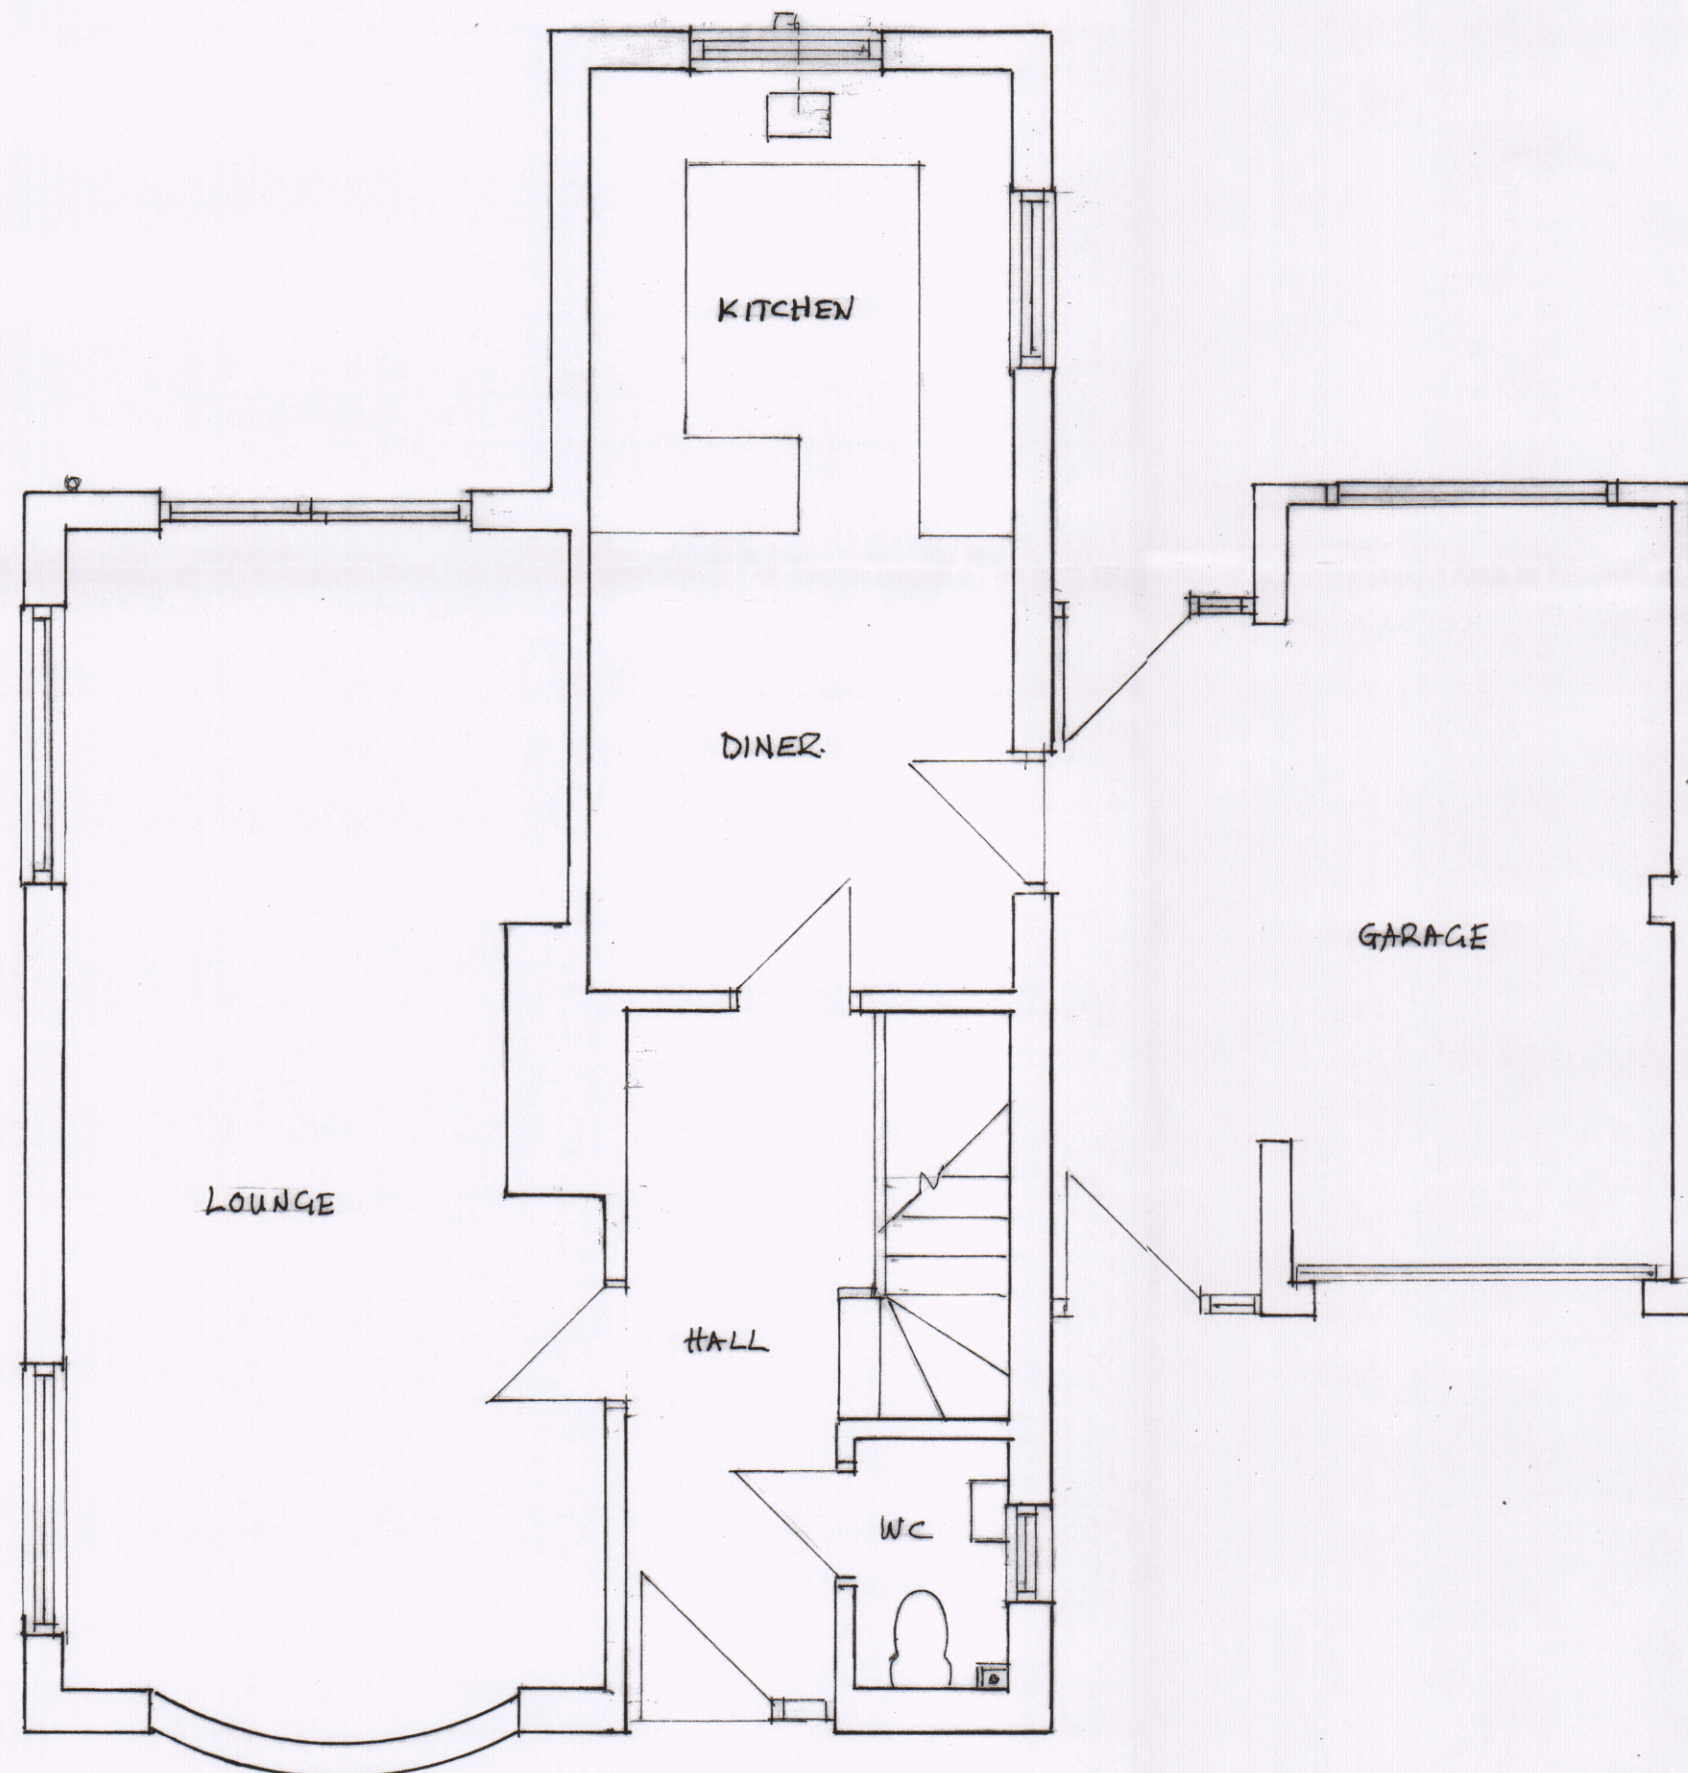

GROUND

SCALE 1:50 @ A2

EXISTING FLOOR PLANS

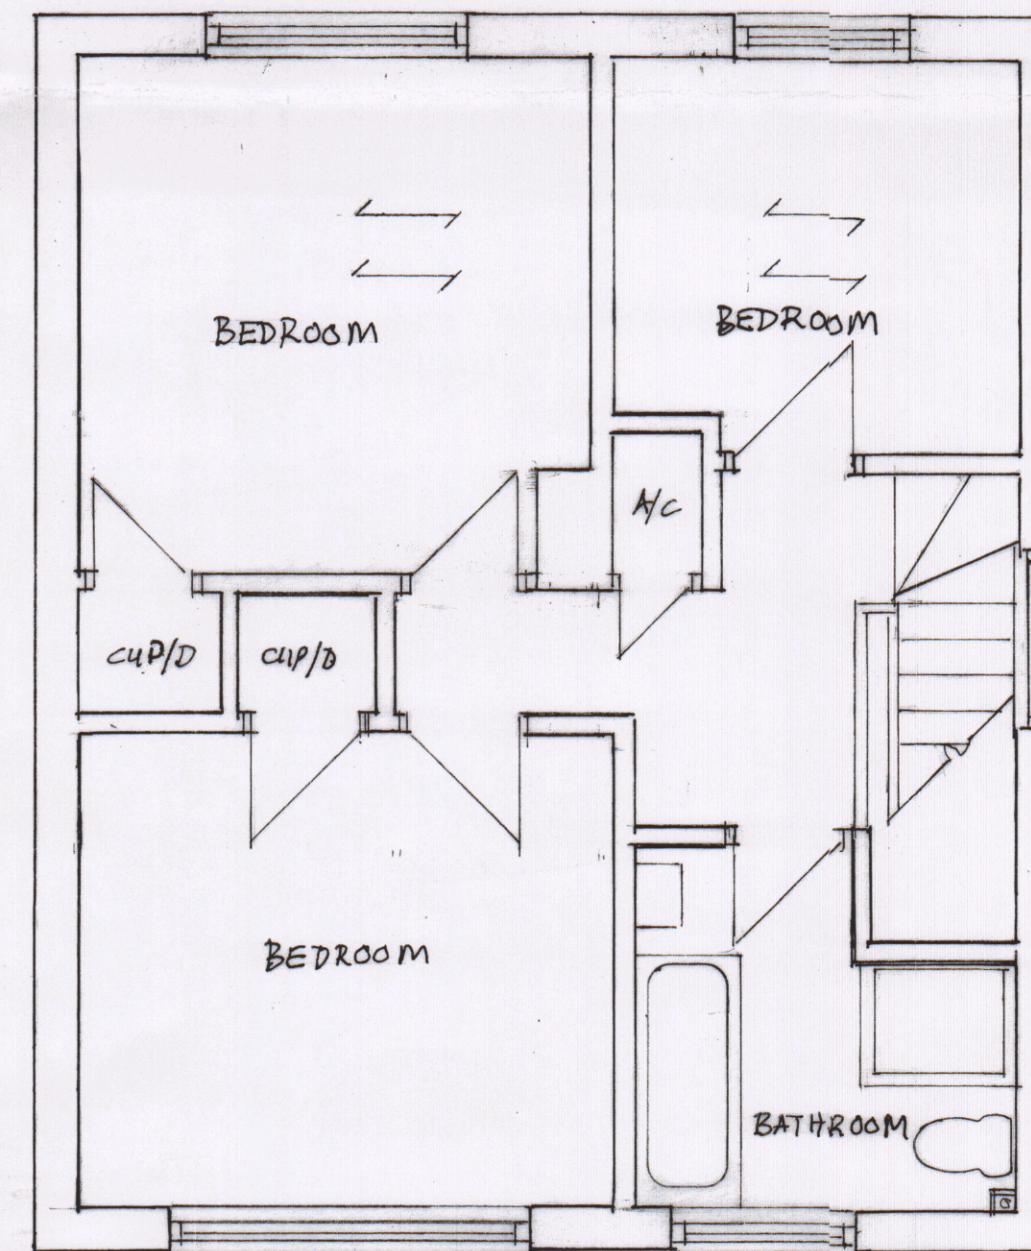

FIRST

HAVANT BOROUGH
COUNCIL
13 FEB 2020
RECEIVED

Title: SINGLE STOREY REAR
EXTENSION
(Existing Plans & Elevations)

Address: JENAL
ST PETERS ROAD
HAYLING ISLAND PO11 0RT

Client: Andy & Anita Cave
Tele: 07790726862

Scale: 1:50 & 1:100 Date: 02/02/2020