



PLAN

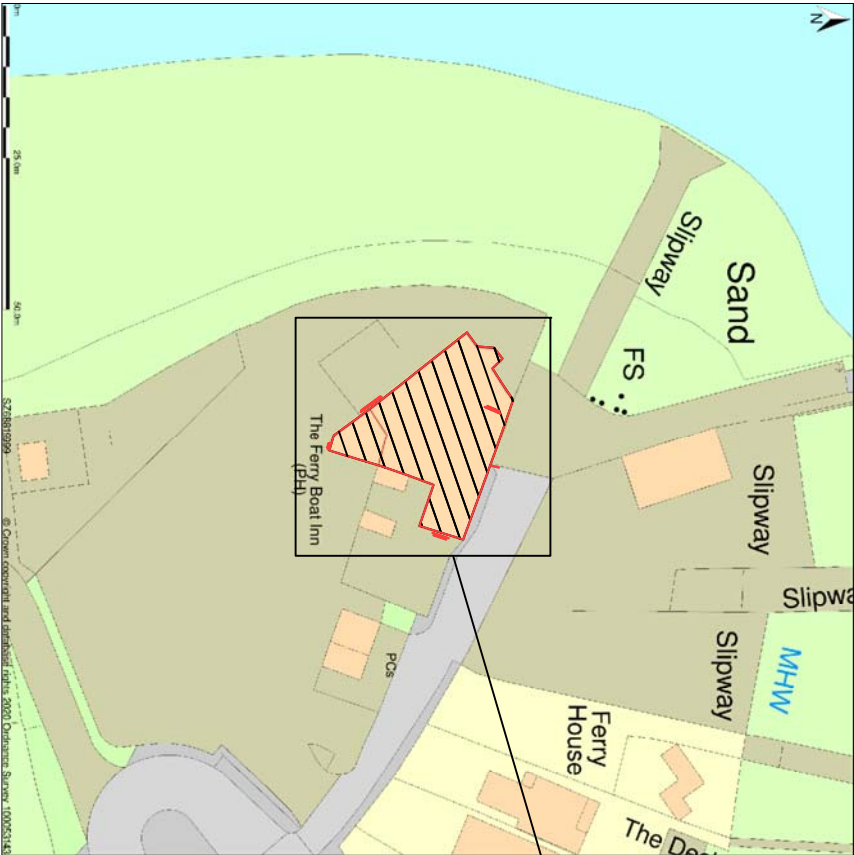

Plan View
Scale 1:1250

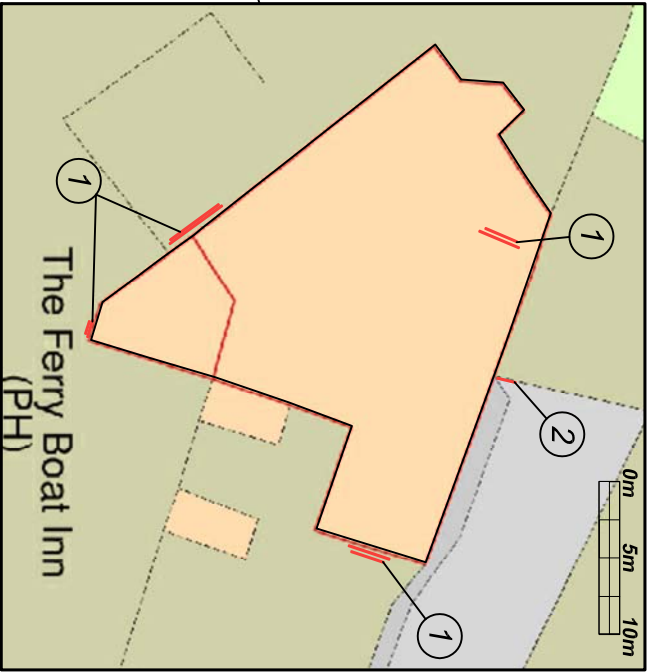

Block Plan
Scale 1:500

- 1 Text and a trough light x4
- 2 Projected sign



Technical Signs
Floor 1 - Unit 3
Hille Business Centre
132 St Albans Road
Watford, Herts, WD24 4AE
Tel: 01923 811999
Fax: 01923 811998
E-mail: info@technicalsigns.co.uk

Client: The Ferryboat Inn

Address/Job details
Ferry Rd
Hayling Island
PO11 0DG

Site Plan

Job No

Drawn by DN	Date 08/01/20
Scale As specified (A3)	Drawing No 596273-6
	Rev