


- Notes
1. This drawing is the copyright of MH Architects Ltd
 2. Do not scale this drawing except for Local Authority planning purposes
 3. All dimensions must be checked on site by the contractor prior to commencement of works

Client Approval					
A - Approved					
B - Approved with comments					
C - Do not use					
Rev.	Revision	Note/Purpose of Issue	Drw By	Date	Chk By Date

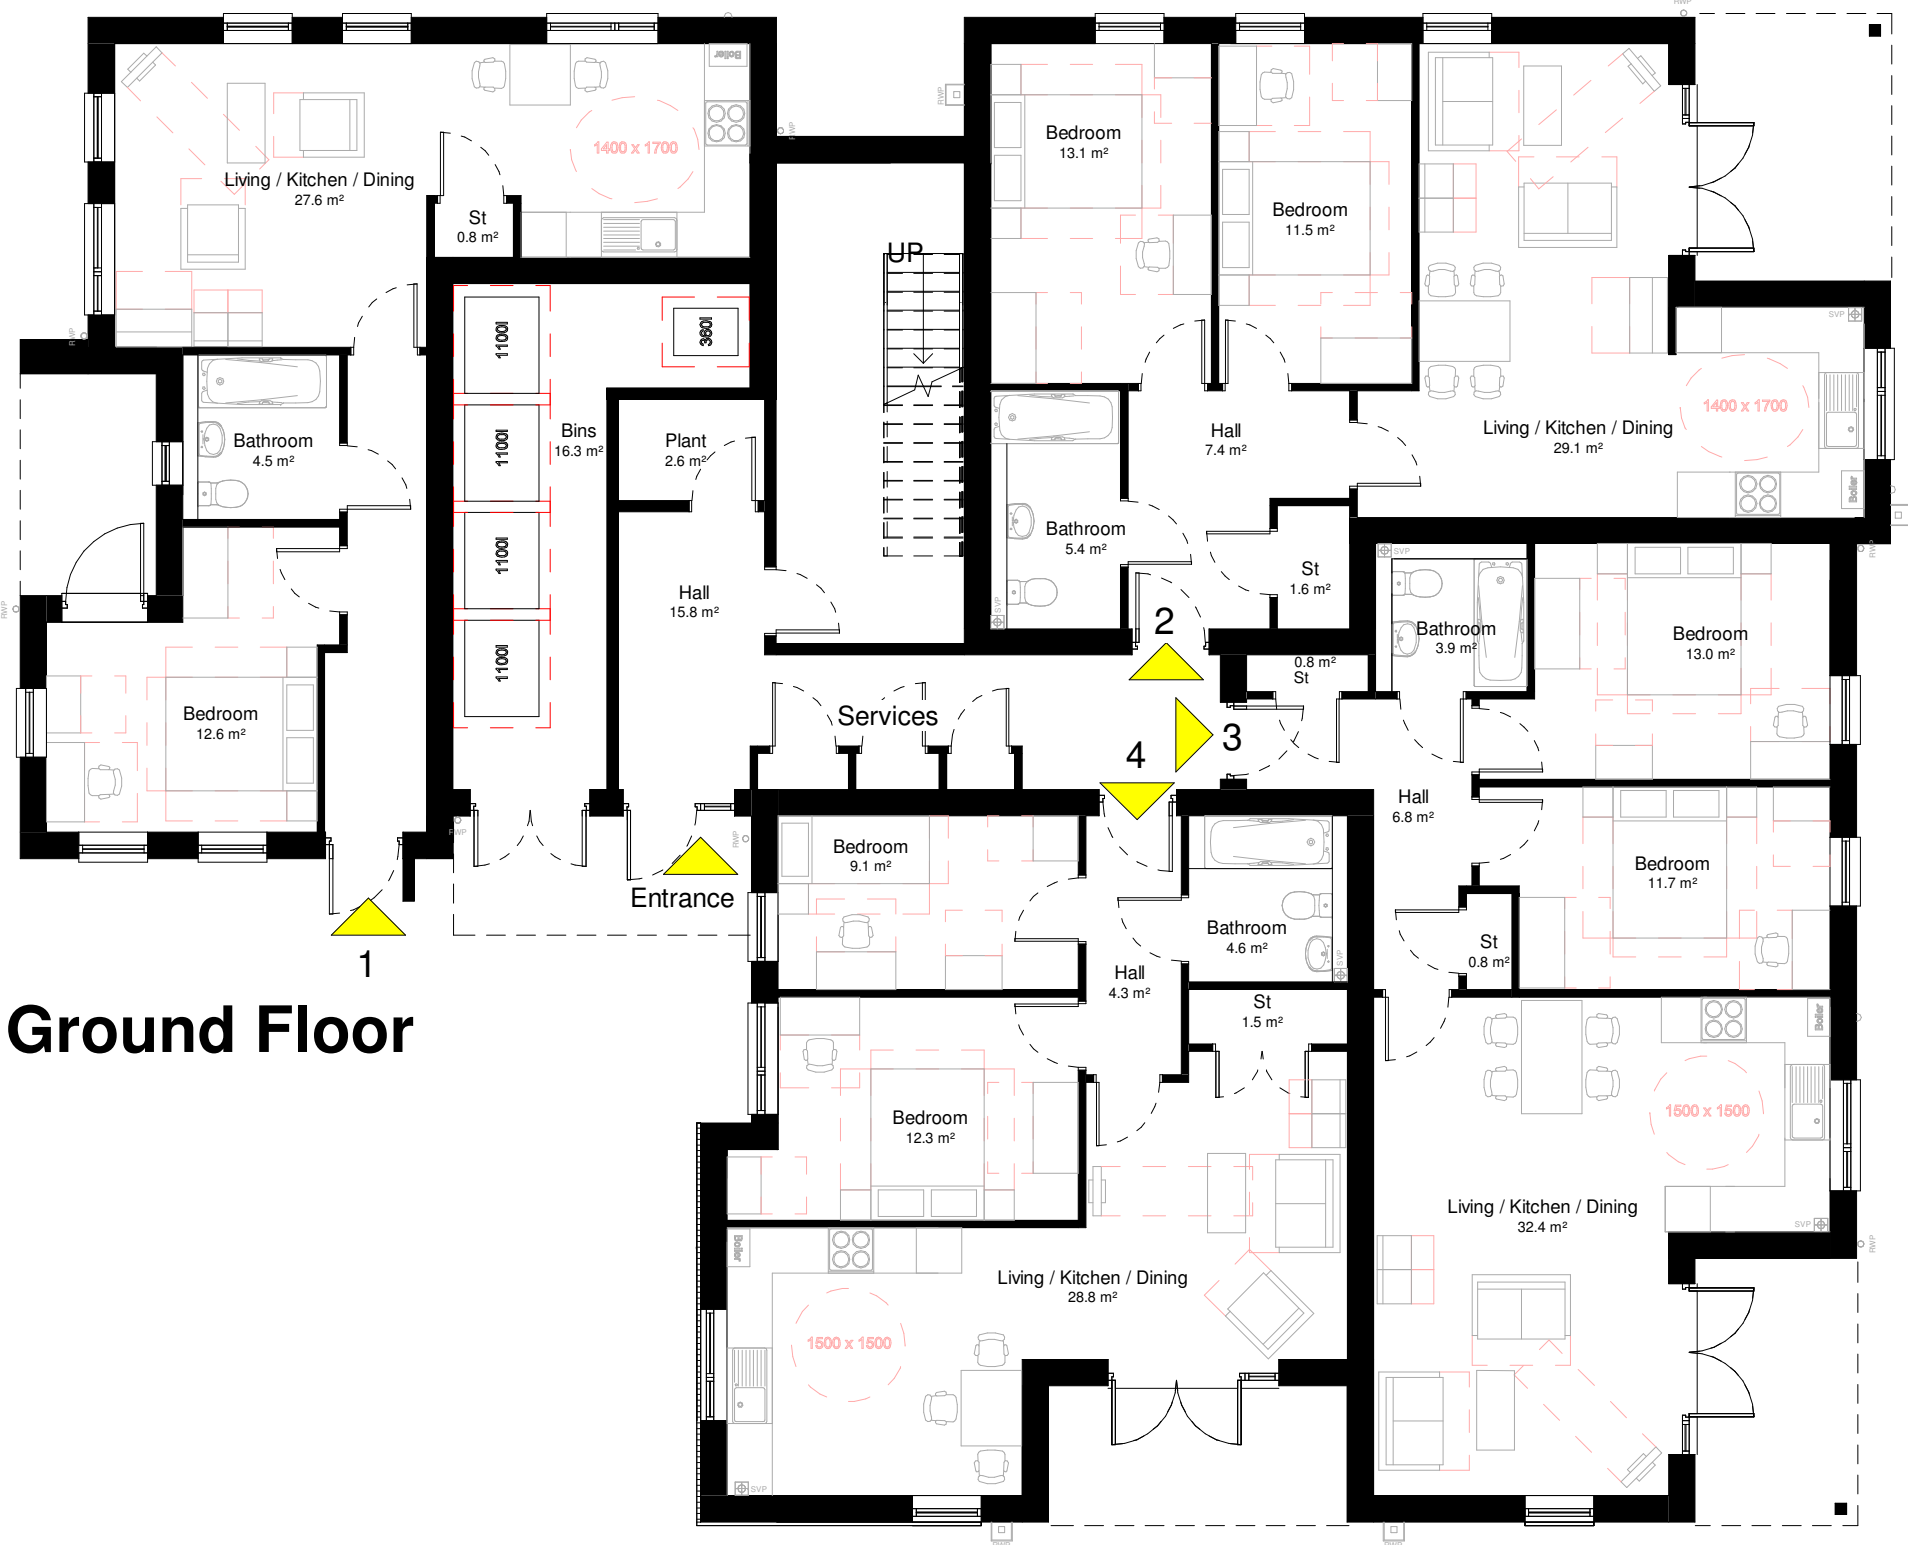

Ground Floor




First Floor



Second Floor

Area Schedule		
Unit	Type	Area
01	1B 2P	54.4 m ²
02	2B 4P	70.3 m ²
03	2B 4P	71.6 m ²
04	2B 3P	63.1 m ²
05	2B 4P	76.6 m ²
06	2B 4P	70.3 m ²
07	2B 4P	71.6 m ²
08	2B 3P	63.1 m ²
09	2B 4P	76.6 m ²
10	2B 4P	70.3 m ²
11	2B 4P	71.6 m ²
12	2B 3P	63.1 m ²

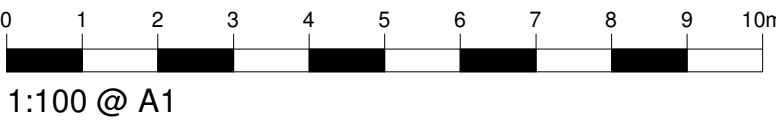

Residential Redevelopment
Colt Industrial Estate
Havant
Drew Smith

Drawing Title

Block A
Proposed Floor Plans
Flats 14-25

Drawn
AH

Date
31/10/19

Checked
JDM

Date
31/10/19

Scale @ A1
1 : 100

Job No.
18-197

Pro.
CIE

Org.
MHA

Zone
A

Level
ZZ

Type
DR

Role
A

No.
0040

Rev.
A01

Purpose of Issue

PLANNING

Ground Floor / Bicentennial Building
Southern Gate | Chichester
West Sussex | PO19 8EZ

L 01243 774748
E admin@mharchitects.co.uk
www.mharchitects.co.uk

Limited Company
Registered in England No.1994233

mh

ARCHITECTS