



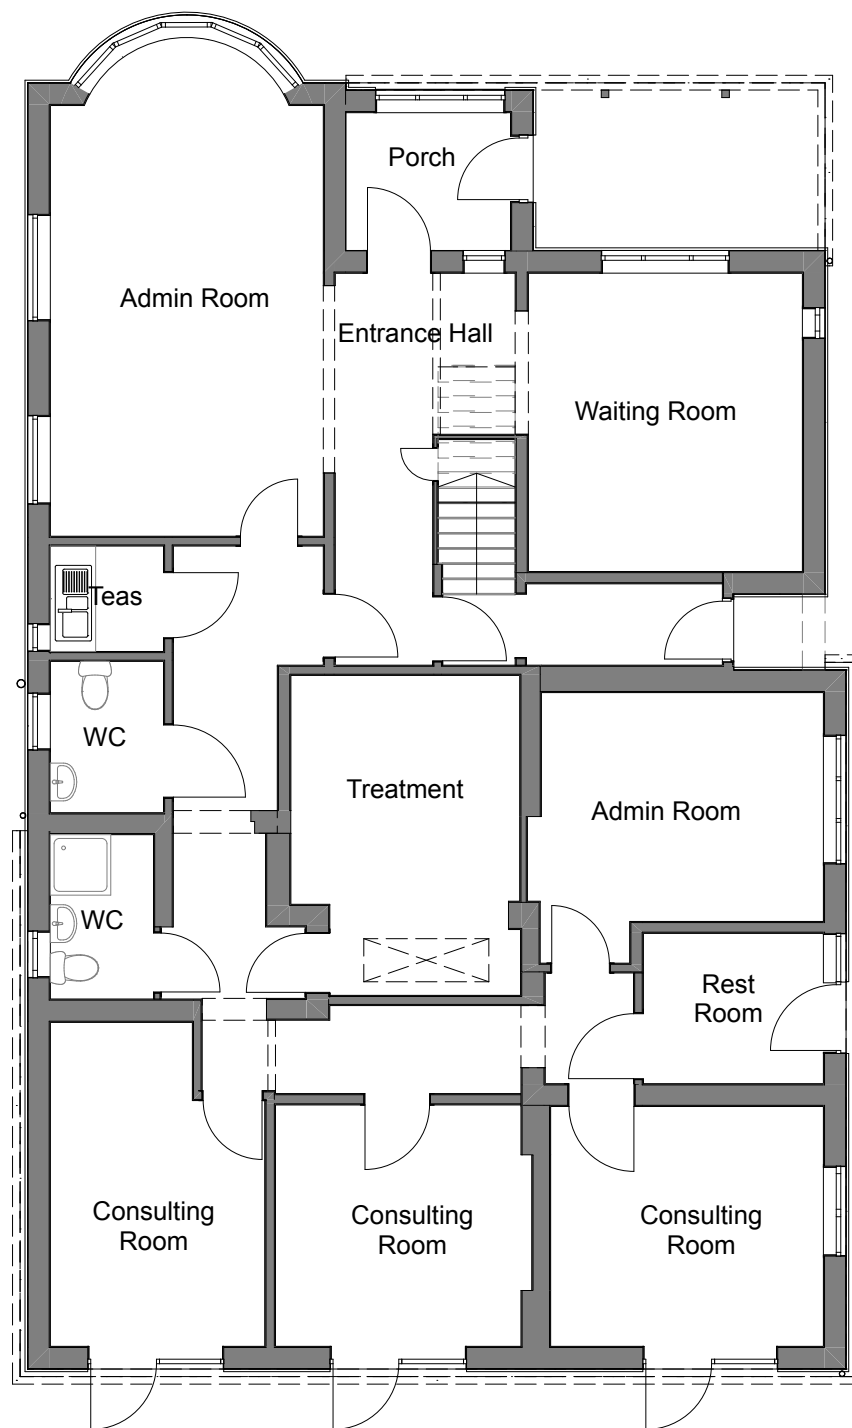


Existing Ground Floor Plan
Scale 1:100

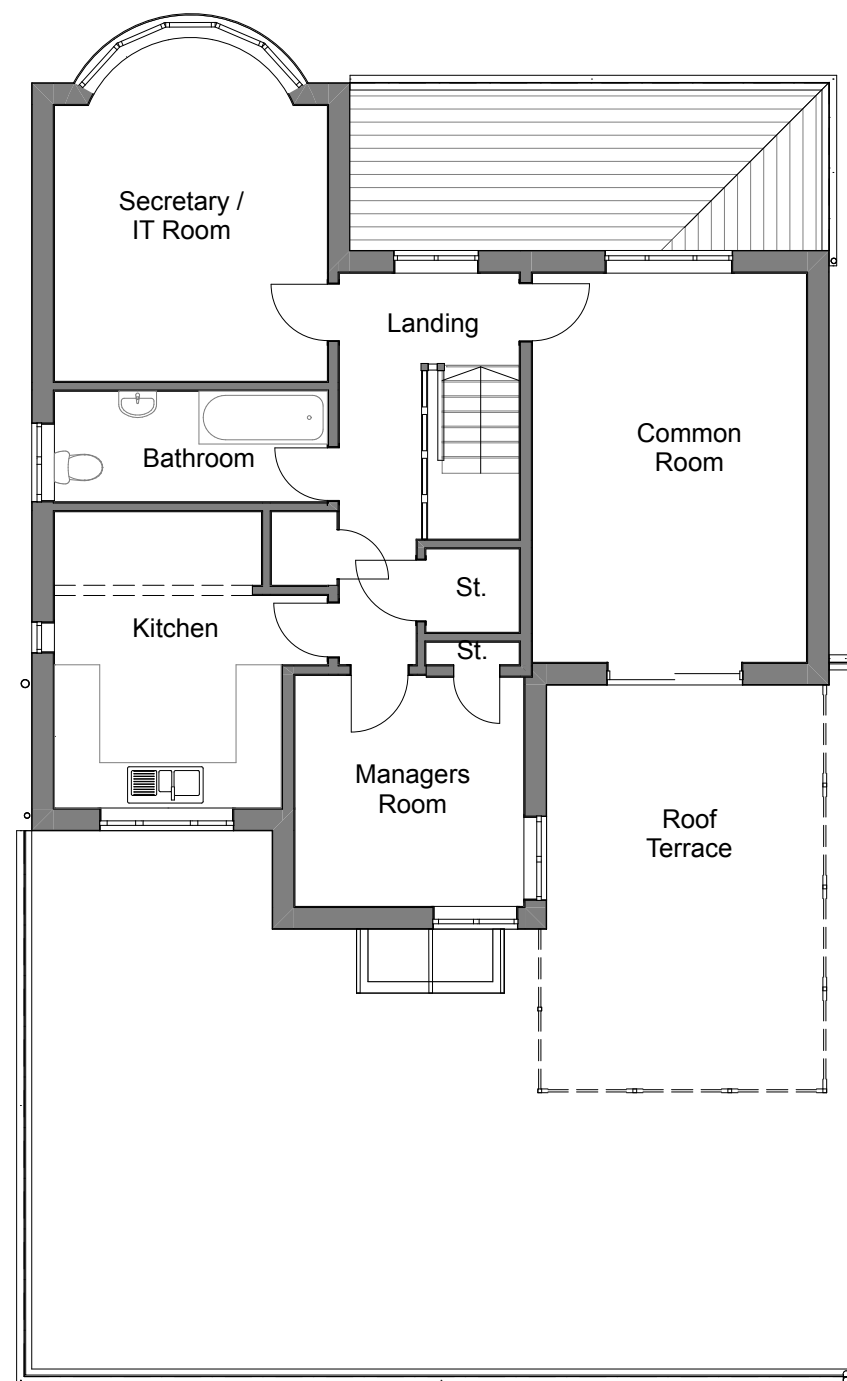

Existing First Floor Plan
Scale 1:100



Existing Front Elevation
Scale 1:100

 

Client		
223 London Road, Waterlooville External works to existing building		
Architect		
Innovate 4 Limited 72 Catisfield Lane, Catisfield Hampshire PO15 5NS www.innovate4.com		
Drawing	Scale	
Existing Plans and Front Elevation	As shown @ A3	
Drawing No.	Status	Revision
P110	Planning	