



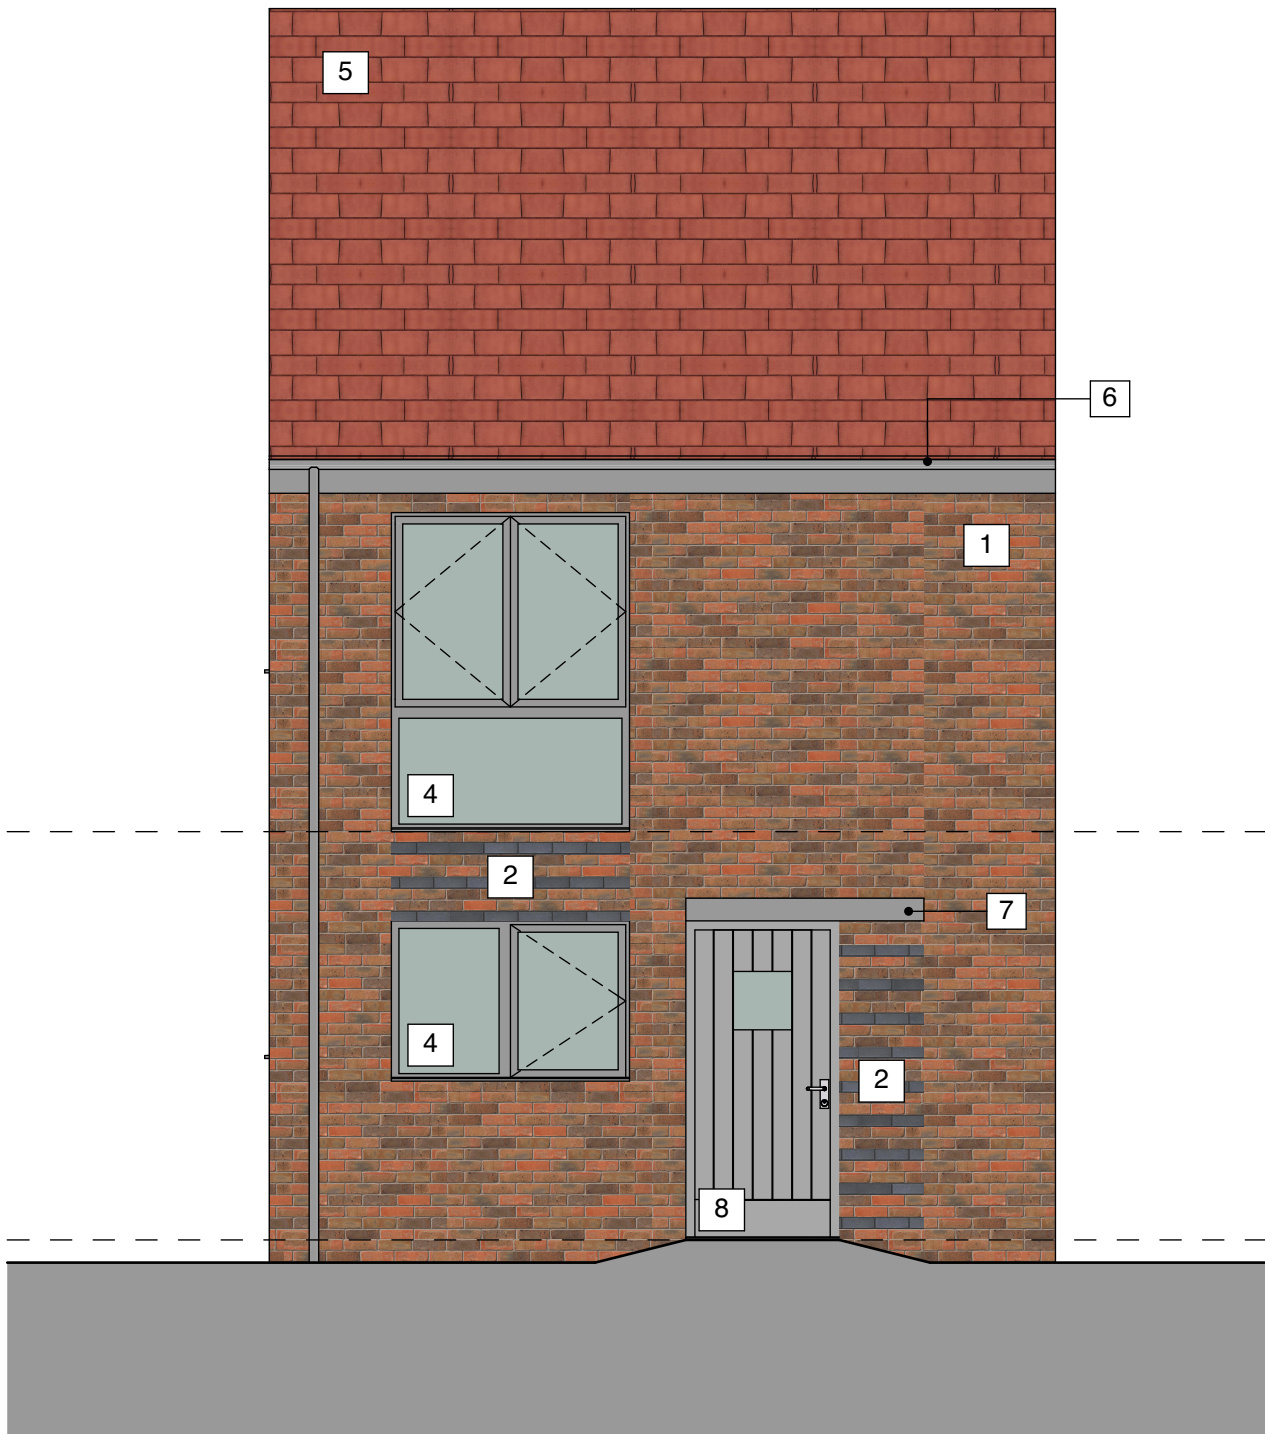


Front Elevation - Facade Treatment A

Plot Numbers
Plot 20
Plot 21 (Handed)
Plot 22
Plot 23
Plot 34
Plot 35

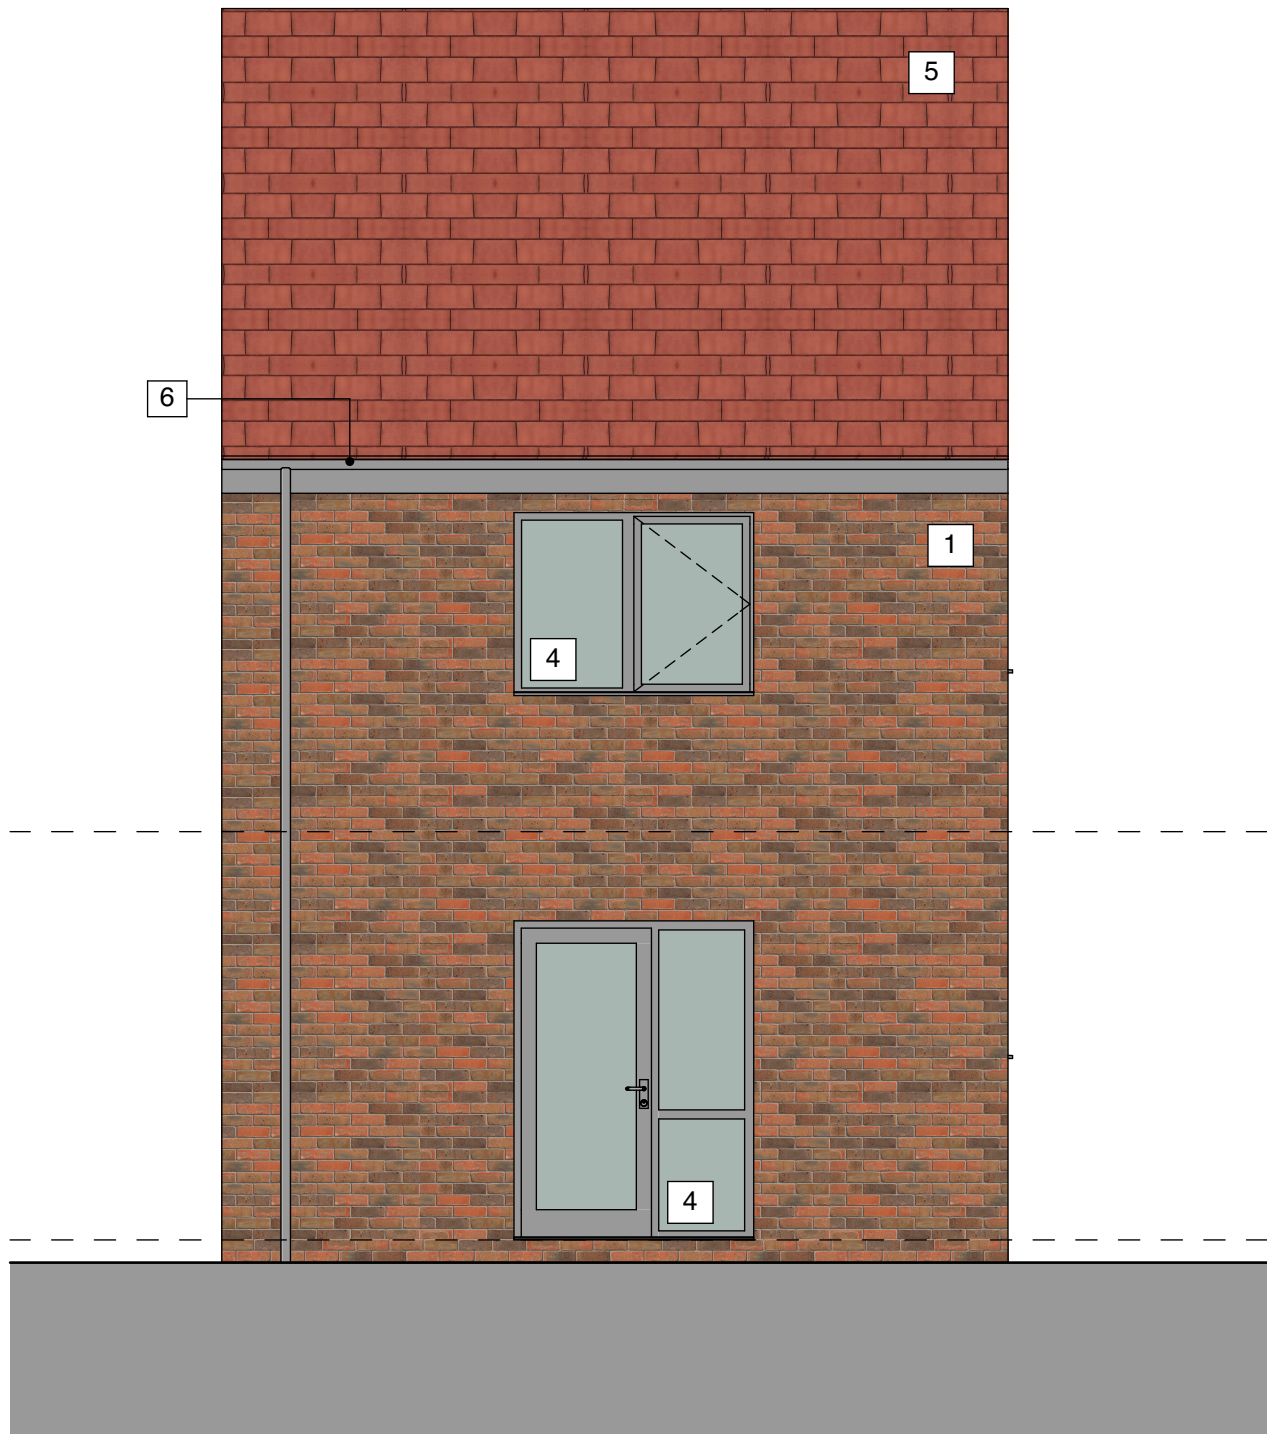


Rear Elevation - Facade Treatment A

Plot Numbers
Plot 20
Plot 21 (Handed)
Plot 22
Plot 23
Plot 34
Plot 35

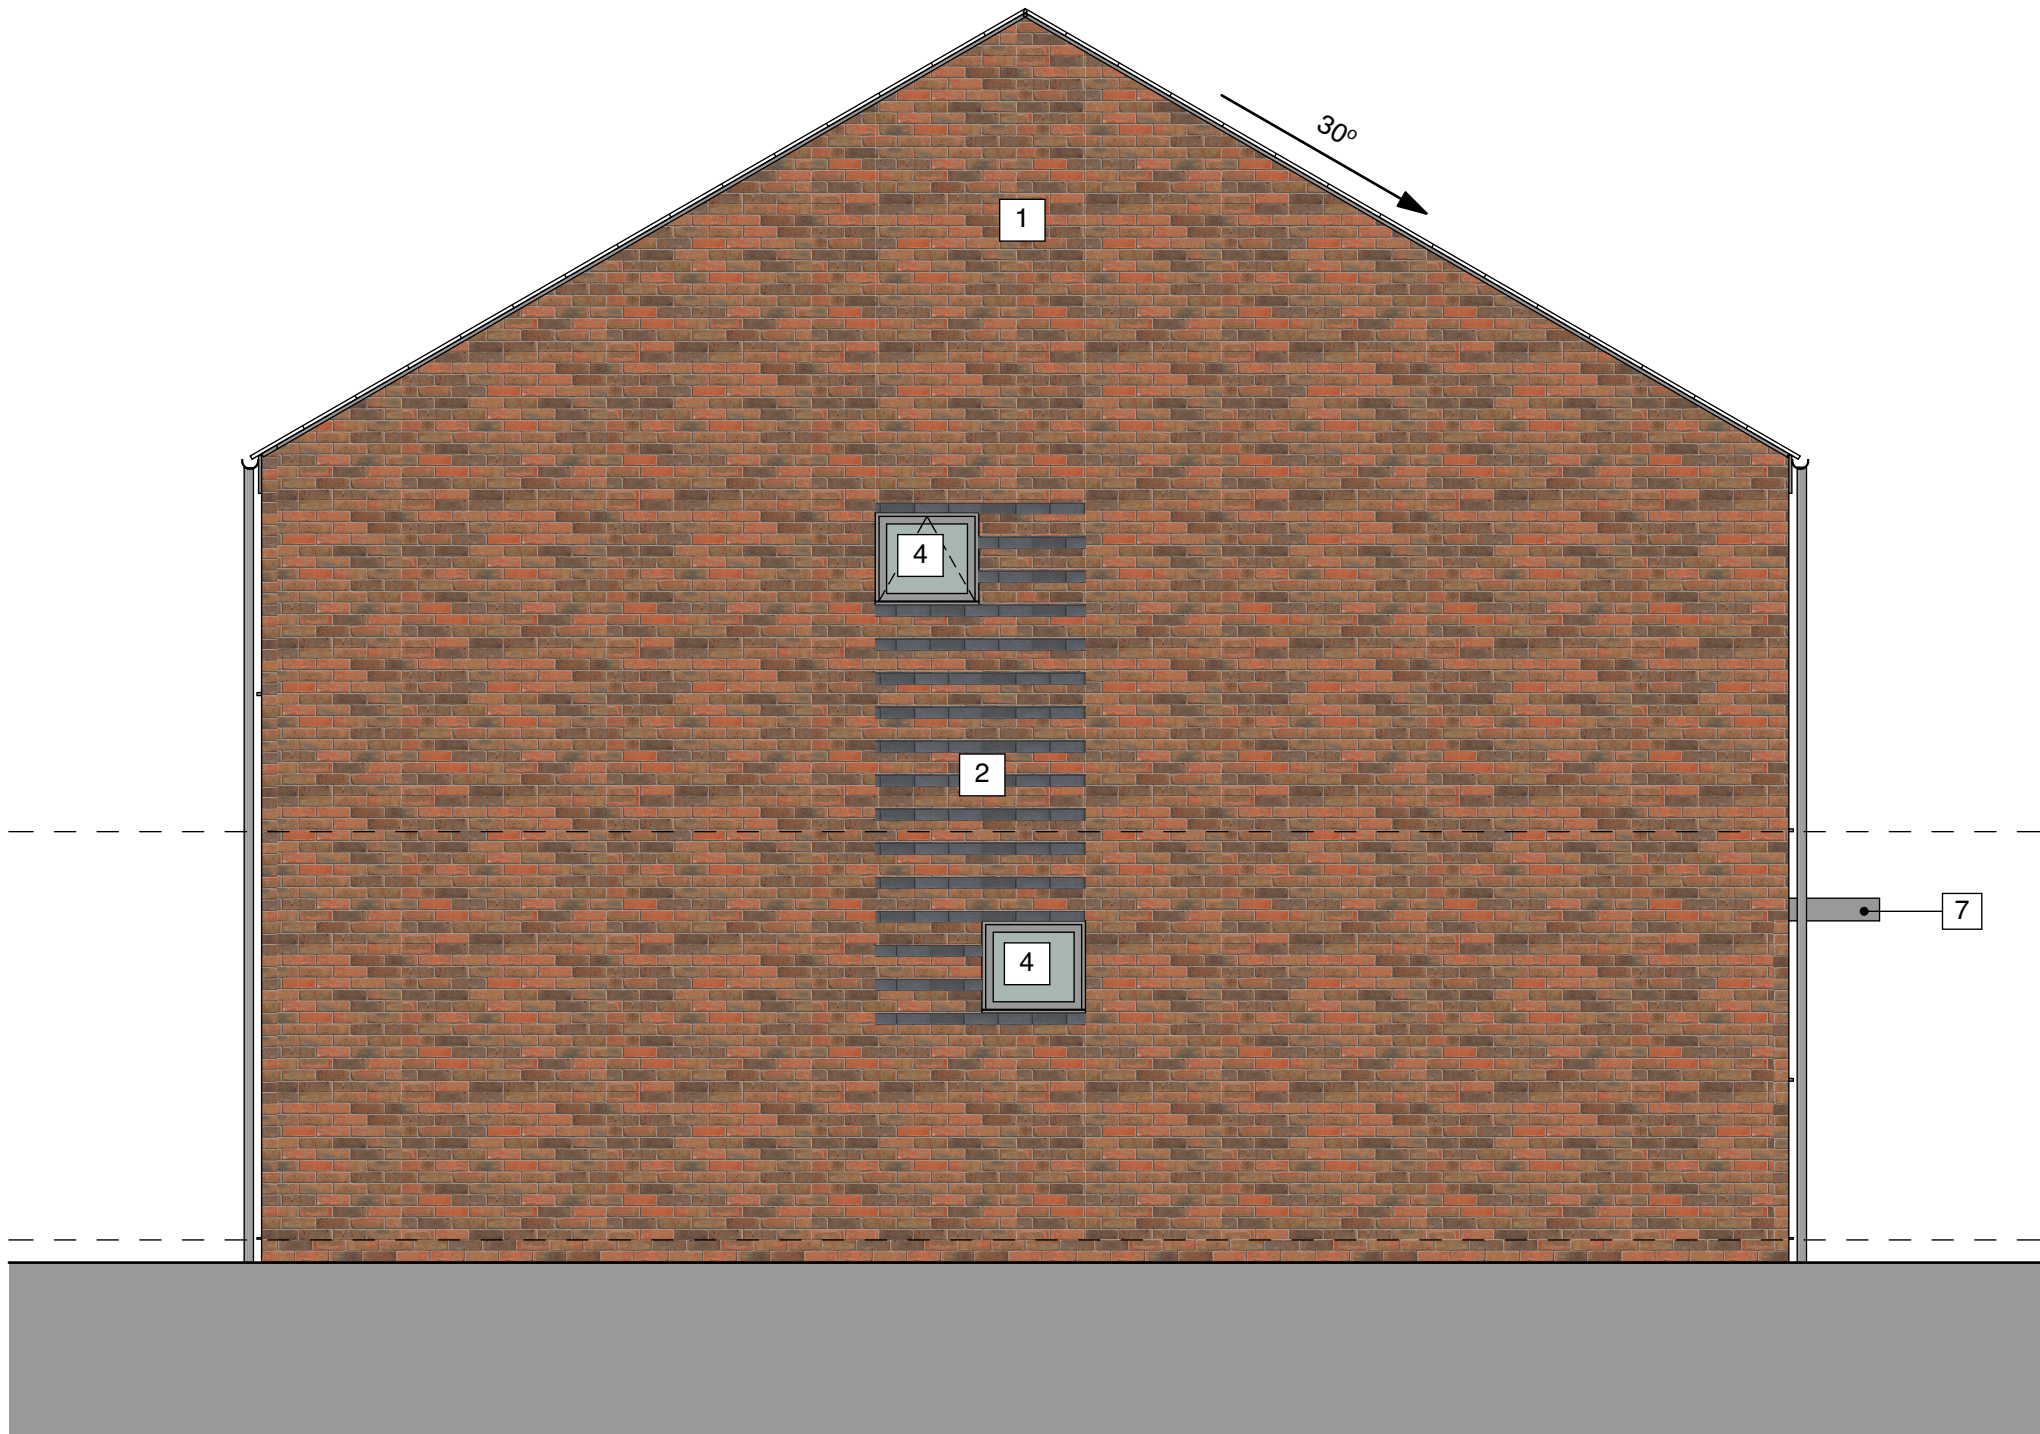


Side Elevation - Facade Treatment A

Plot Numbers
Plot 20
Plot 21 (Handed)
Plot 22
Plot 23
Plot 34
Plot 35

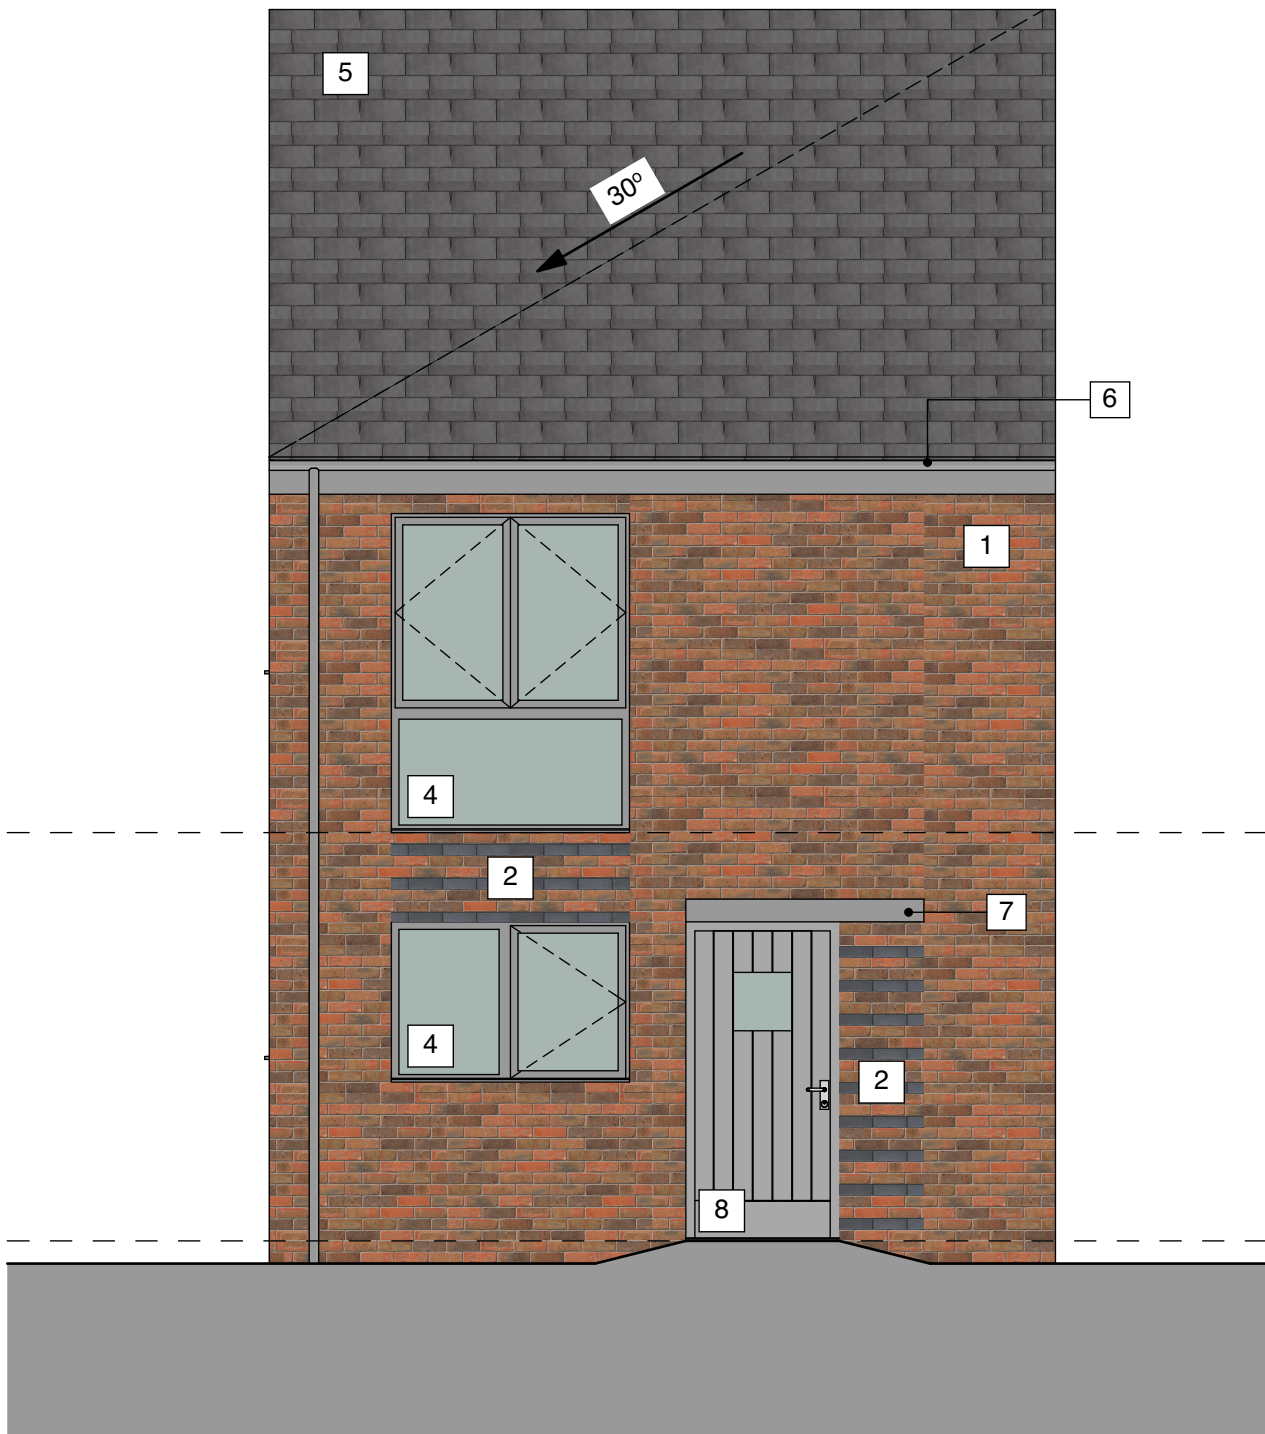


Front Elevation - Facade Treatment B

Plot Numbers
Plot 4
Plot 11
Plot 12 (Handed & Hipped Roof)
Plot 32 (Handed & Hipped Roof)
Plot 33
Plot 36 (Handed)
Plot 37

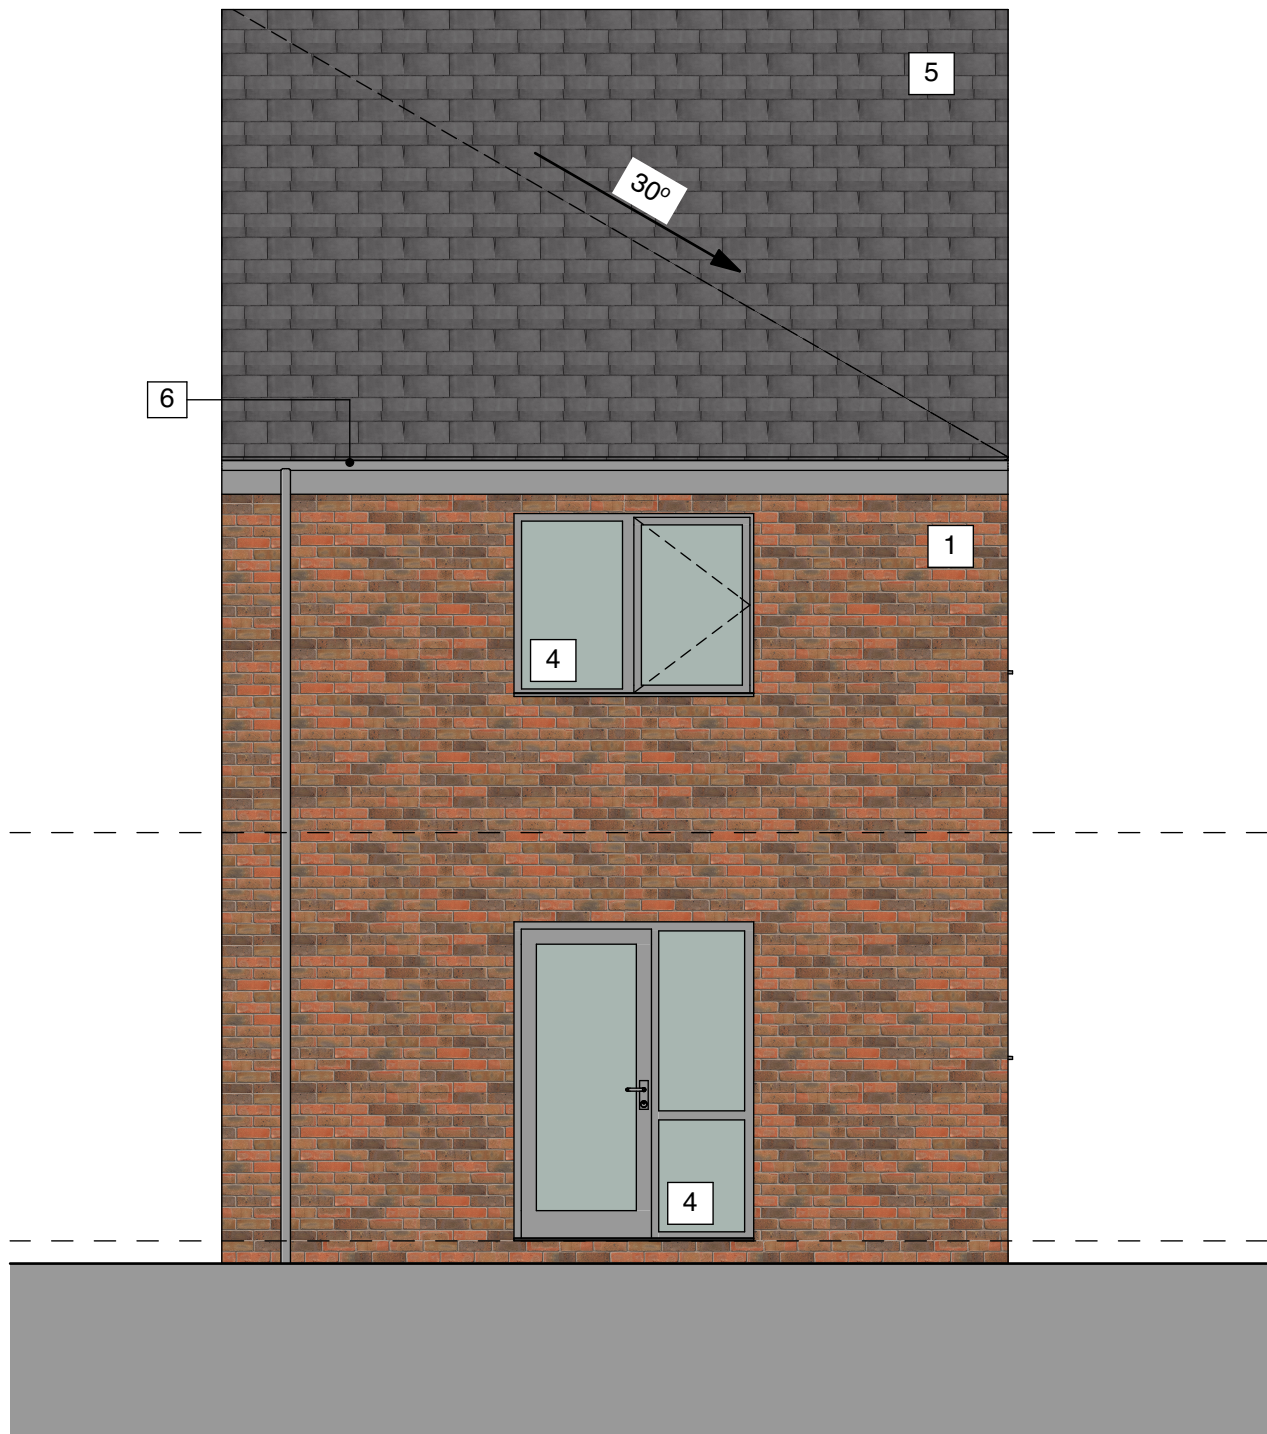

Rear Elevation - Facade Treatment B

Plot Numbers
Plot 4
Plot 11
Plot 12 (Handed & Hipped Roof)
Plot 32 (Handed & Hipped Roof)
Plot 33
Plot 36 (Handed)
Plot 37

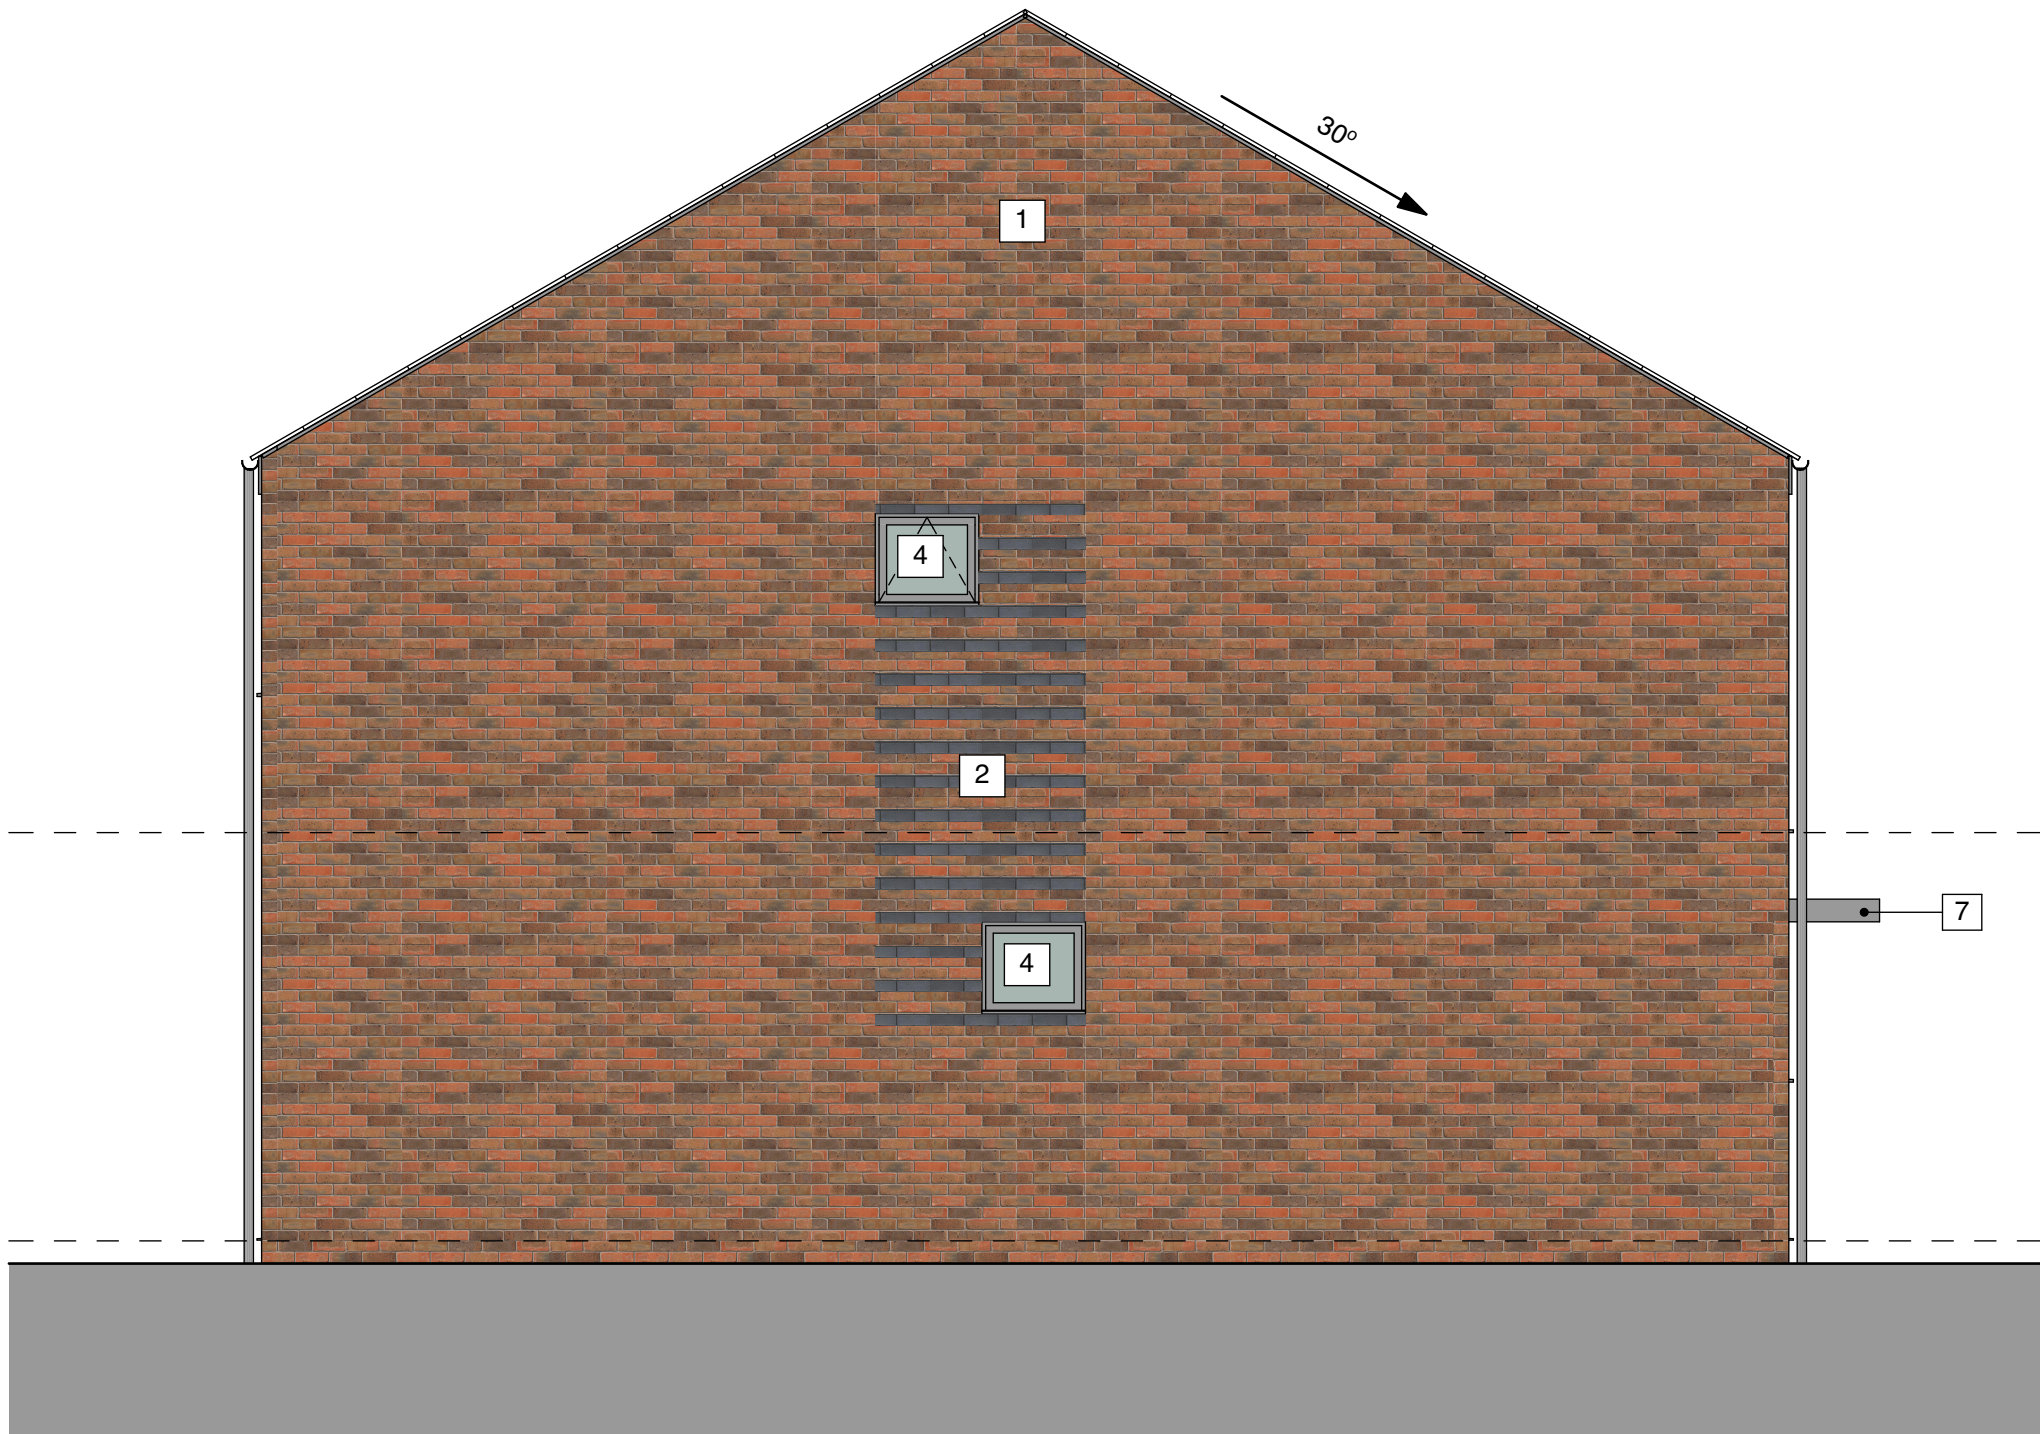

Side Elevation - Facade Treatment B

Plot Numbers
Plot 4
Plot 11
Plot 12 (Handed & Hipped Roof)
Plot 32 (Handed & Hipped Roof)
Plot 33
Plot 36 (Handed)
Plot 37

DO NOT SCALE FROM THIS DRAWING
ALL DIMENSIONS TO BE VERIFIED ON SITE
DRAWING TO BE SCALED FOR PLANNING AND
BUILDING REGULATIONS PURPOSES ONLY.

- MATERIALS KEY:
- ①. Facing Brick - Red / Brown Multi
 - ②. Projecting Blue Engineering Brick Feature Courses
 - ③. ~~Cedral Weatherboarding (Refer to plot schedule)~~
- Facade Treatment A - James Hardie Heathered Moss
- Facade Treatment B - James Hardie Boothbay Blue
 - ④. Grey UPVC windows & doors
 - ⑤. Concrete Roof Tiles (Refer to plot schedule)
- Facade Treatment A - Redland Mini Stonewold Farmhouse Red
- Facade Treatment B - Redland Mini Stonewold Grey Slate
 - ⑦. Grey canopy
 - ⑧. Metal faced composite door

- All bathrooms, WC's & front doors to have obscured glazing

House Type C - 2 Bed 4 Person				
GIA m²	Ground Floor	First Floor	Second Floor	Total
	40	40	-	80
Plot No.	Orientation	Facade Treatment	Type	
04	As Shown	Material B	Semi-Det	
11	As Shown	Material B	Semi-Det	
12	Handed	Material B	Semi-Det	
20	As Shown	Material A	Semi-Det	
21	Handed	Material A	Semi-Det	
22	As Shown	Material A	Semi-Det	
23	Handed	Material A	Semi-Det	
32	Handed	Material B	Semi-Det	
33	As Shown	Material B	Semi-Det	
34	Handed	Material A	Semi-Det	
35	As Shown	Material A	Semi-Det	
36	Handed	Material B	Semi-Det	
37	As Shown	Material B	Semi-Det	

CH ID	Changes in this Revision:
Ch43	Hip added
Ch44	Front door style amended
Ch45	Feature courses amended

Planning



Fairview House
2A Osborne View Road
Hill Head
Fareham
PO14 3JN
T 01329 661840
F 01329 668140

Client
Guinness Developments Ltd,
30 Brock Street, Regents Place,
London, NW1 3FG

Project
Woodcroft Lane, Waterlooville

Title
House Type C Elevations

Scale	Date	Drawn	Checked
1:50 @ A1	Feb '20	AST	MW
Project No:	Drawing No.	Revision	
19-01	P-003	P2	

