




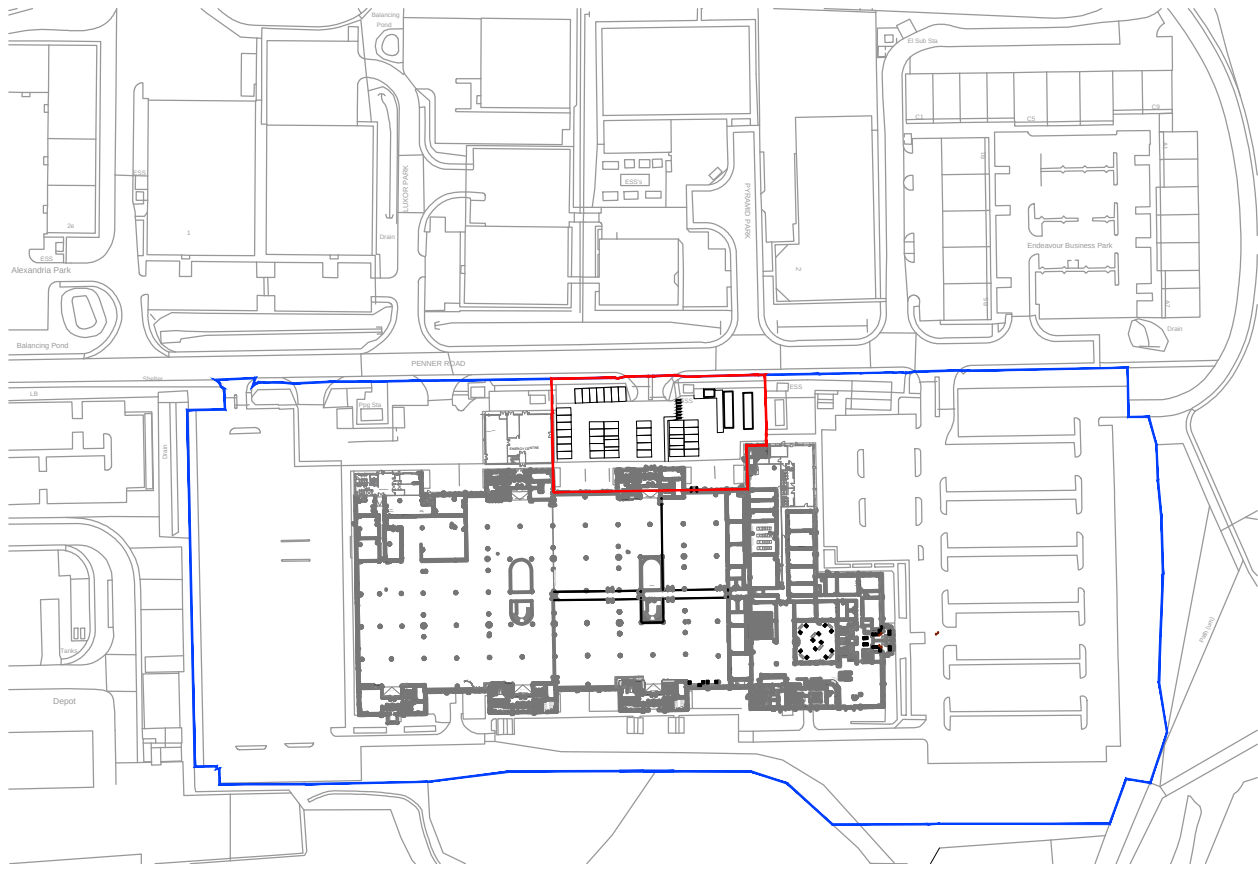


LOCATION PLAN AS EXISTING - SCALE 1:2500@ A1

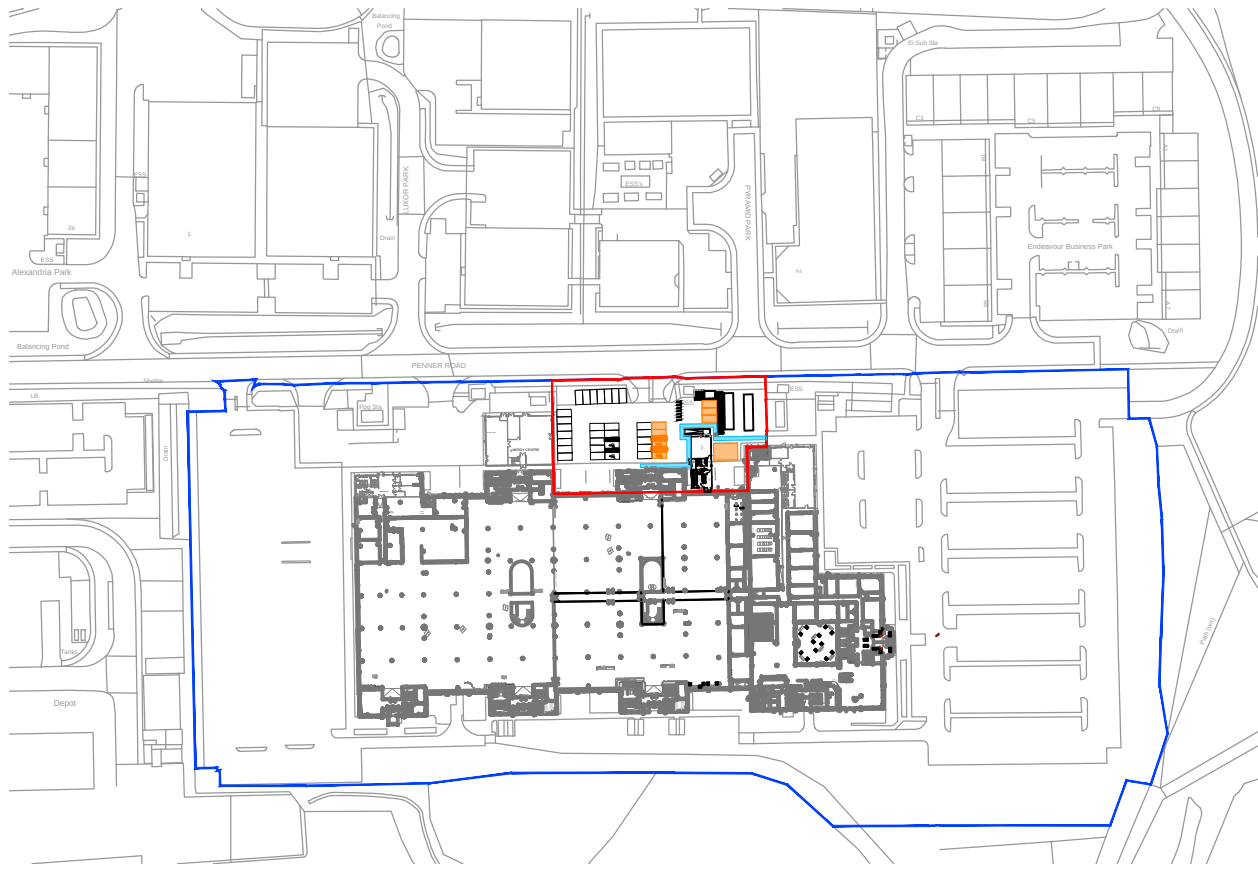

LOCATION PLAN AS PROPOSED - SCALE 1:2500@ A1

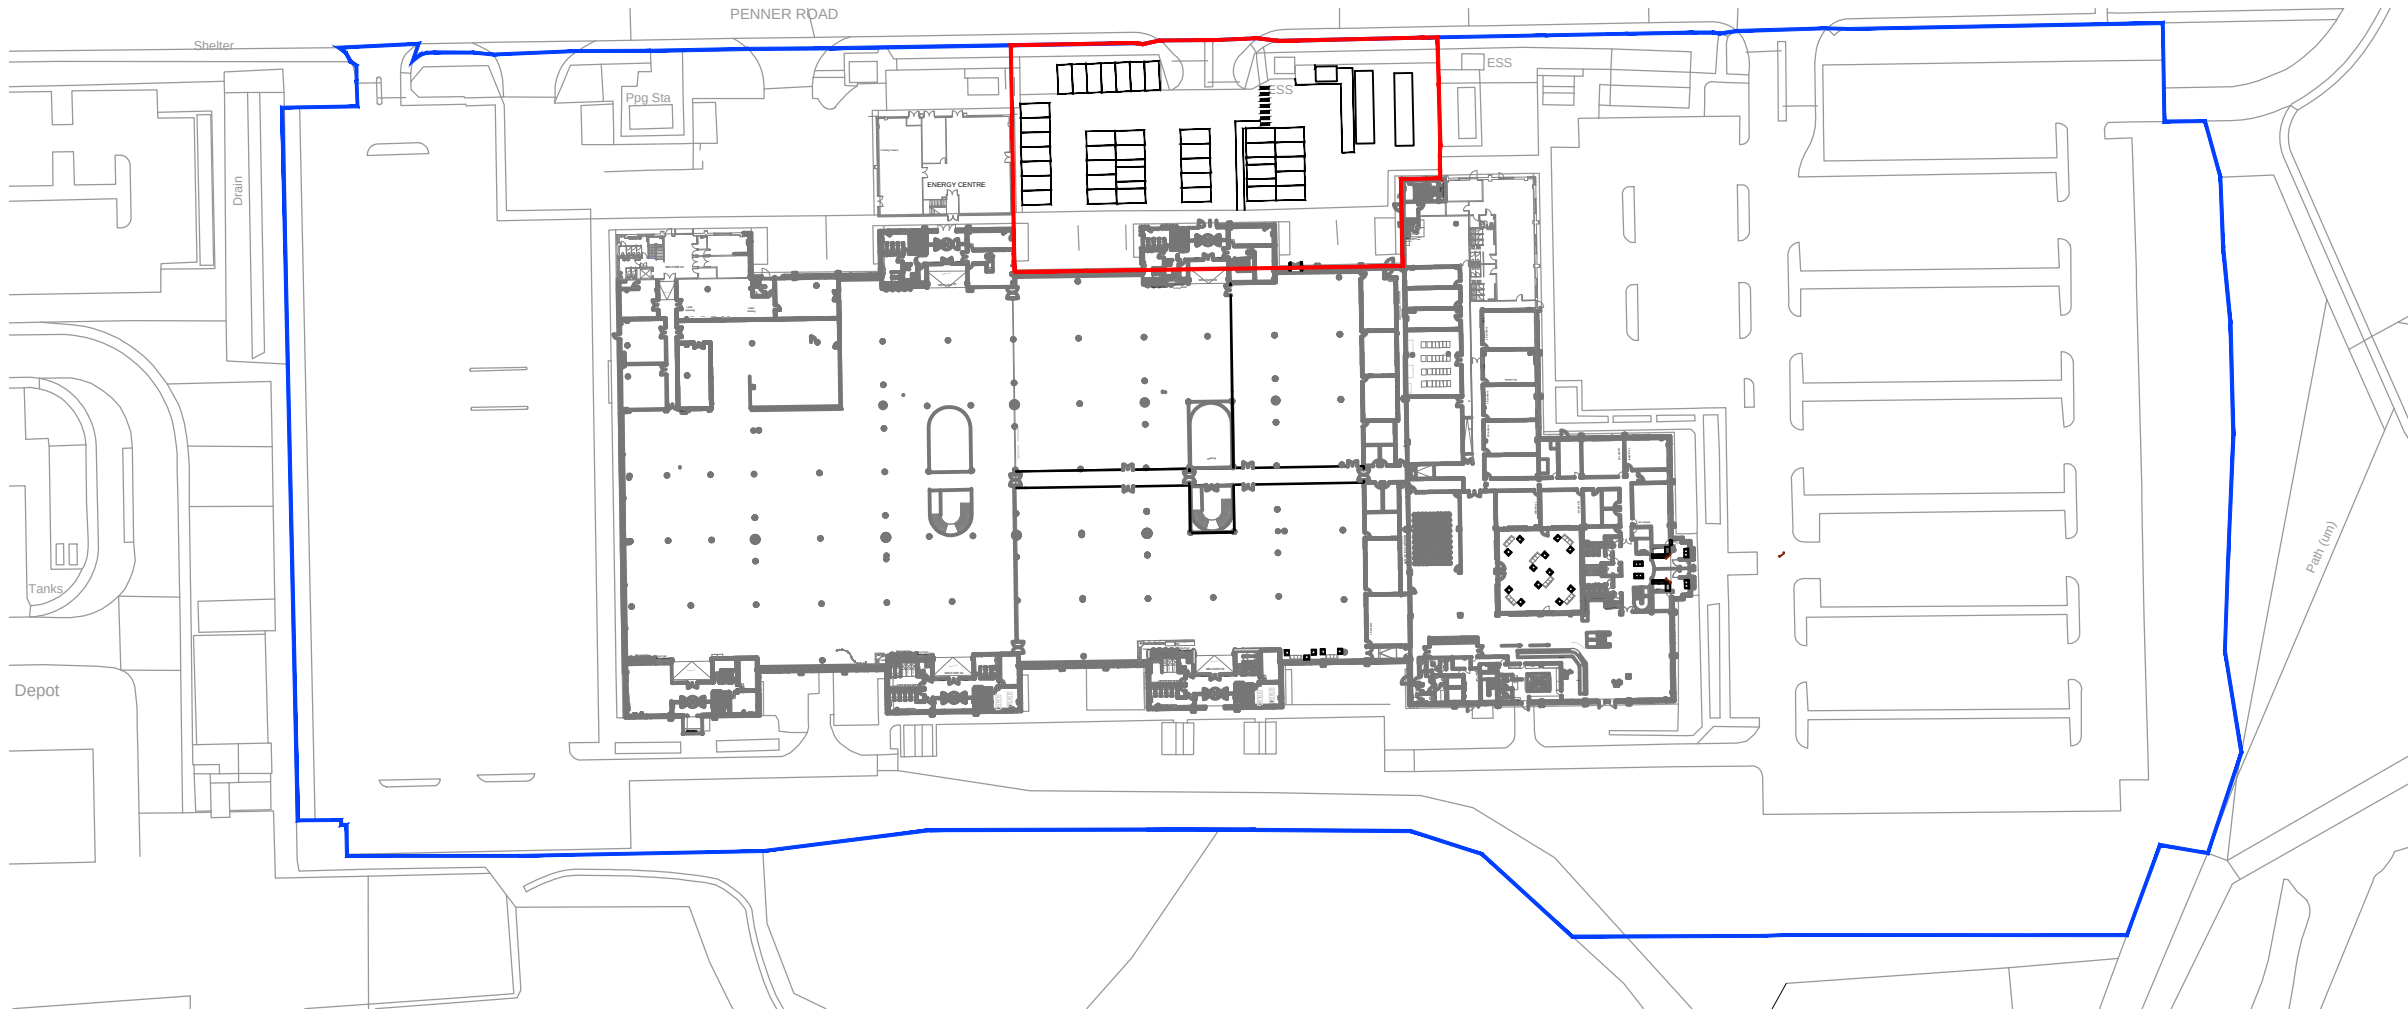

SITE PLAN AS EXISTING - SCALE 1:1250@ A1

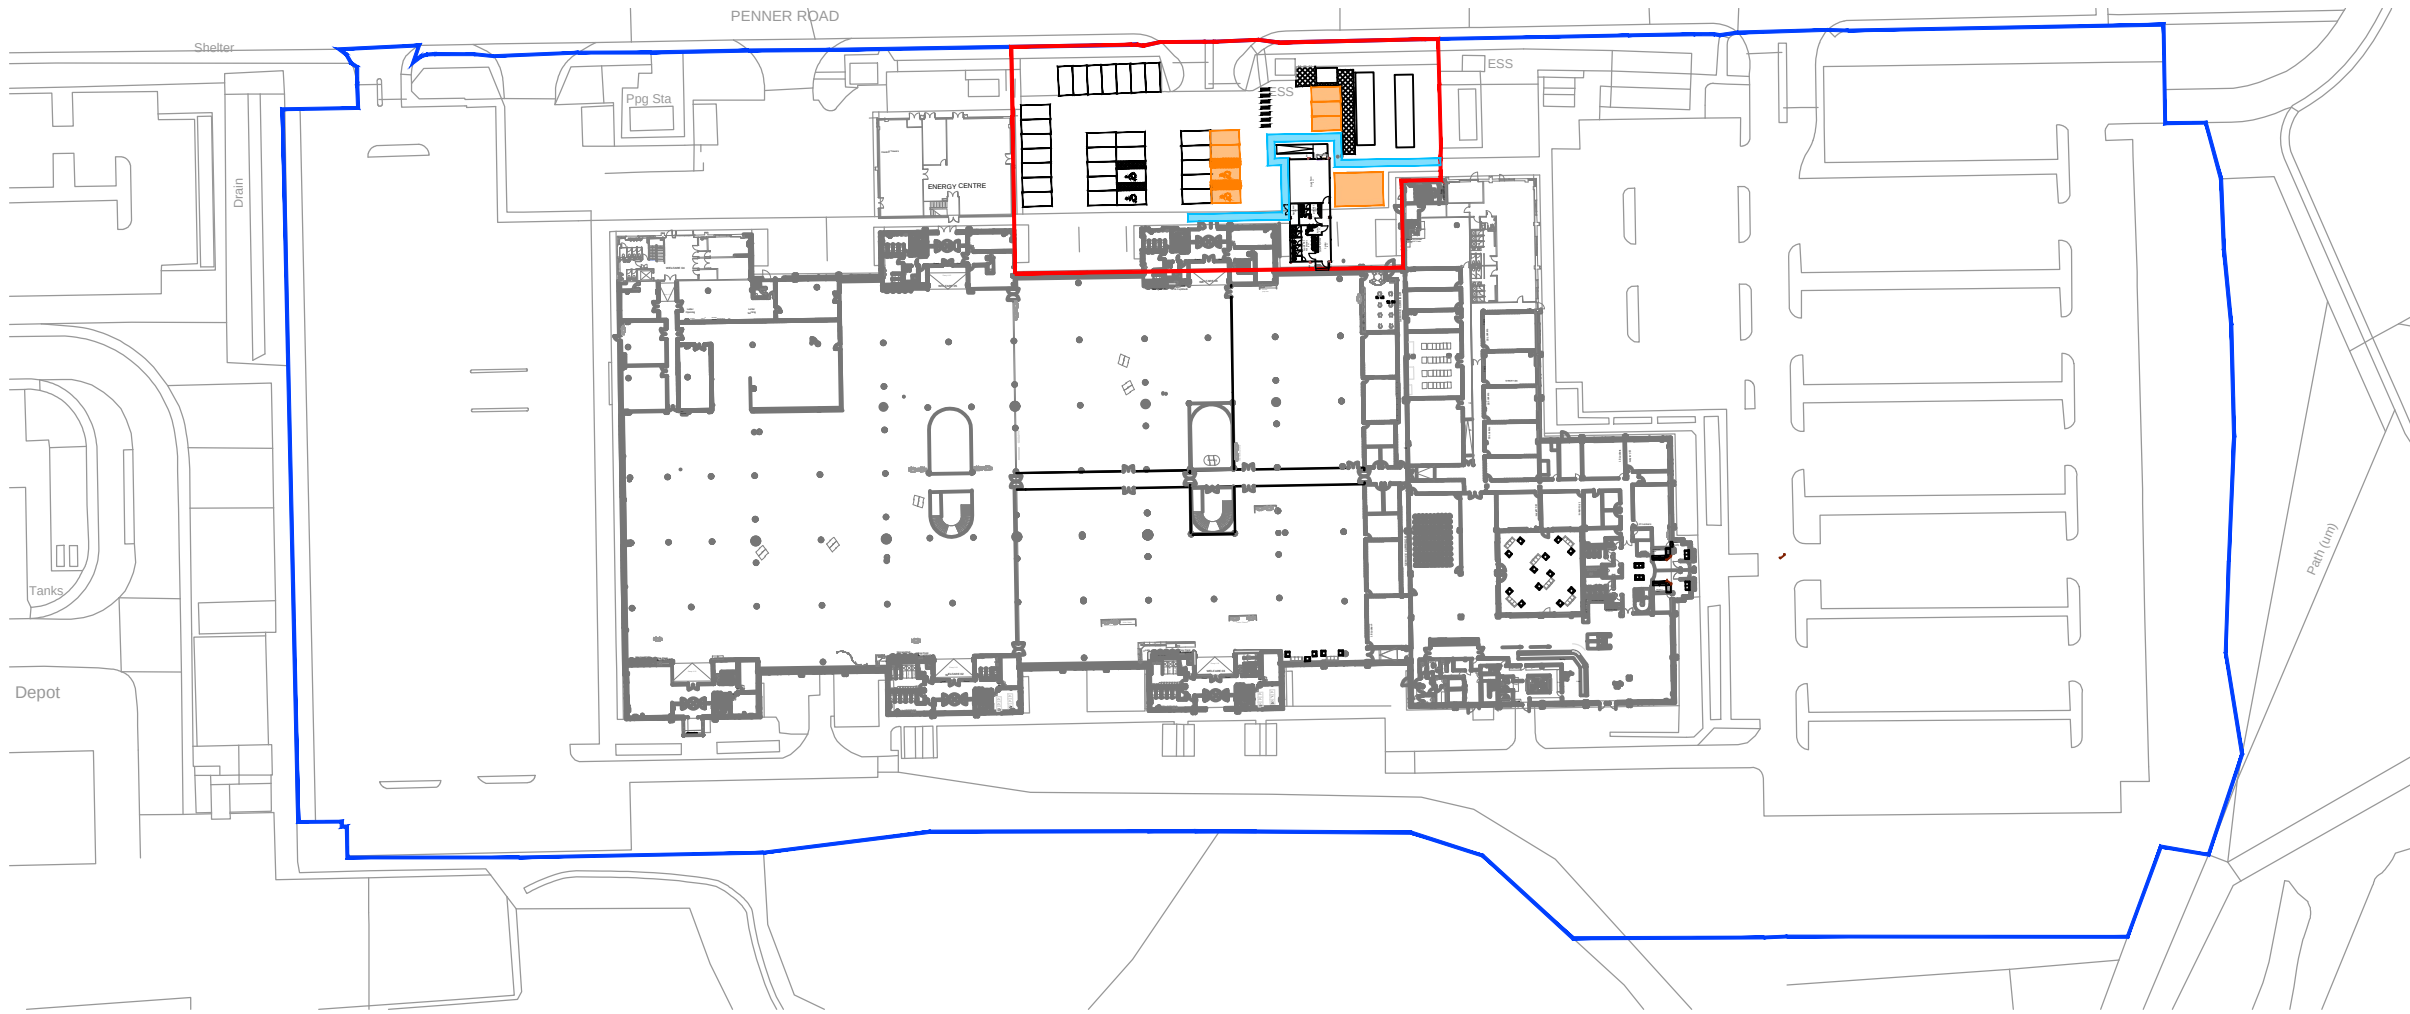

SITE PLAN AS PROPOSED - SCALE 1:1250@ A1