


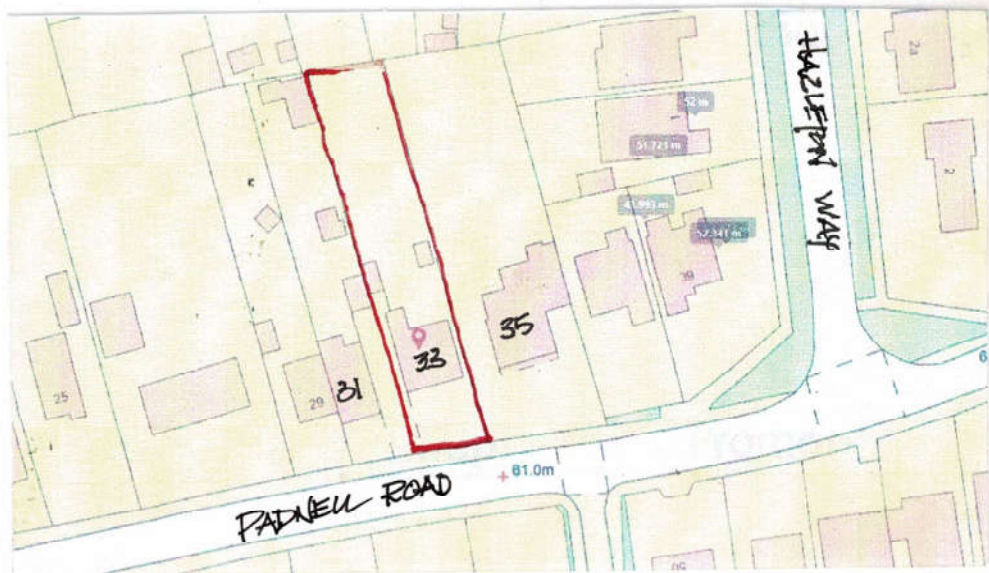

LOCATION PLAN

Scale 1:1250

OS LIC 1000463260

EXIST. HEDGE
TO BE REMOVED

BRICKS TO
MATCH HOUSE

BARRIER TO
GARDEN SIDE

EXIST. HEDGE
TO BE REMOVED

FRONT WALL ELEVATION

Scale 1:20

- NEW 2.0m CLOSE BOARDED FENCE
- NEW 1.2m CLOSE BOARDED FENCE
- NEW LANDSCAPING
- NEW FRONT BRICK WALL 1.2m HIGH.
- SOLOFT RUTLAND OLIVE RIVEN PAVING-AUTUMN GRD

No 35

No 31

EXIST. DWELLING
TO BE DEMOLISHED
SHOWN HATCHED

ASHAPIT DRIVE/
PARKING.

PADNELL ROAD

SITE PLAN

Scale 1:200

A	May 20	CURRENT REVISIONS	ET
Derek Treagus Associates ARCHITECTURAL SERVICES No3-The Townhouse, 20 Nelson Road, Southsea, Hampshire PO5 2AS Tel: 07956 624094 Email: derek.treagus@gmail.com			
Project	REPLACEMENT DWELLING AT 33 PADNELL ROAD, WATERLOOVILLE, HAMPSHIRE.		
Client	Mr & Mrs A Holdway		
Subject	Planning Drawing Proposed Site Plan		
Date:	May 2020	Scale:	1:200, 1:1250 @ A3
Rev:	A	Drg. No.	20/888/03
- Copyright reserved. - All dimensions are to be site confirmed and should not be scaled unless for Planning purposes. - Verify all queries with the office.			