


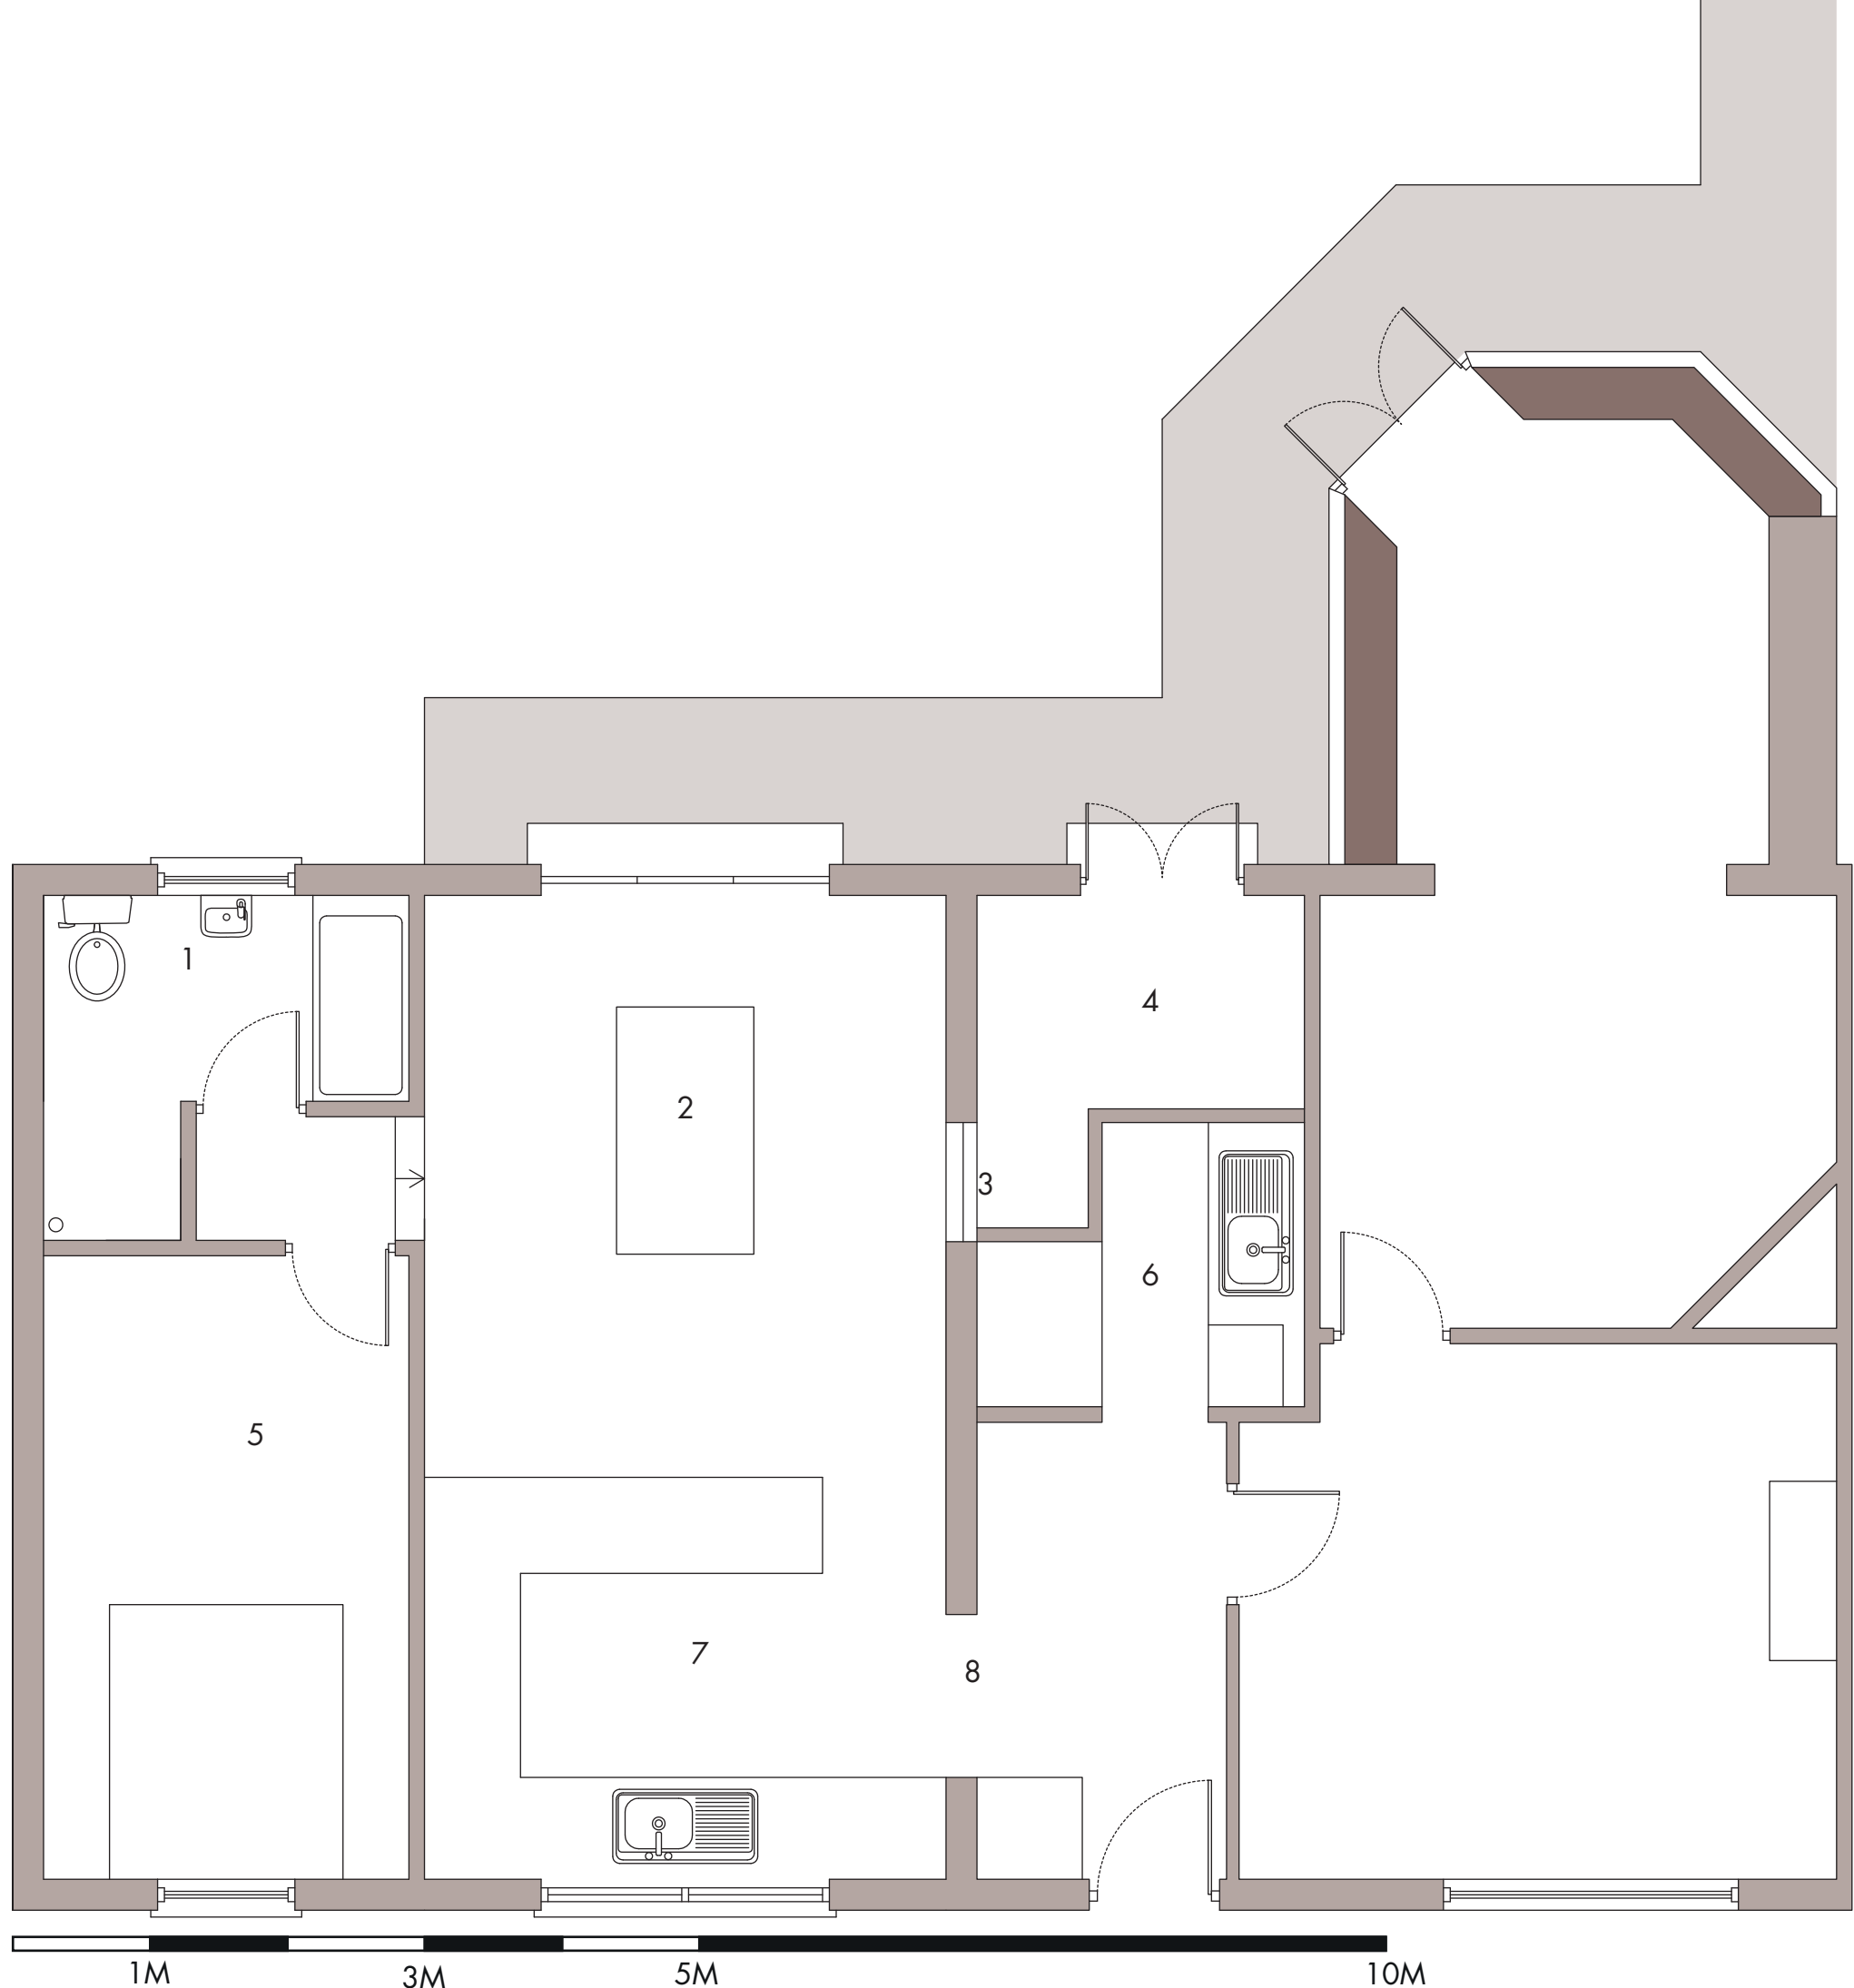

- 1 - New Bathroom
- 2 - Dining area
- 3 - Existing external door now blocked up
- 4 - Store room with stud wall added
- 5 - Bedroom/ Playroom space
- 6 - Utility room
- 7 - Proposed kitchen Layout
- 8 - Existing window converted to entryway into the extension

Address
73 Forest End
Waterlooville
PO7 7AE

Drawing Number
002

Drawing
Proposed Floor Plan

Scale
1:50 @ A3



PLANNING &
ARCHITECTURE

19 Well Copse Close, Horndean, Waterlooville, Hampshire, PO80HB
02392593488
WWW.SDAPLANNING.CO.UK