


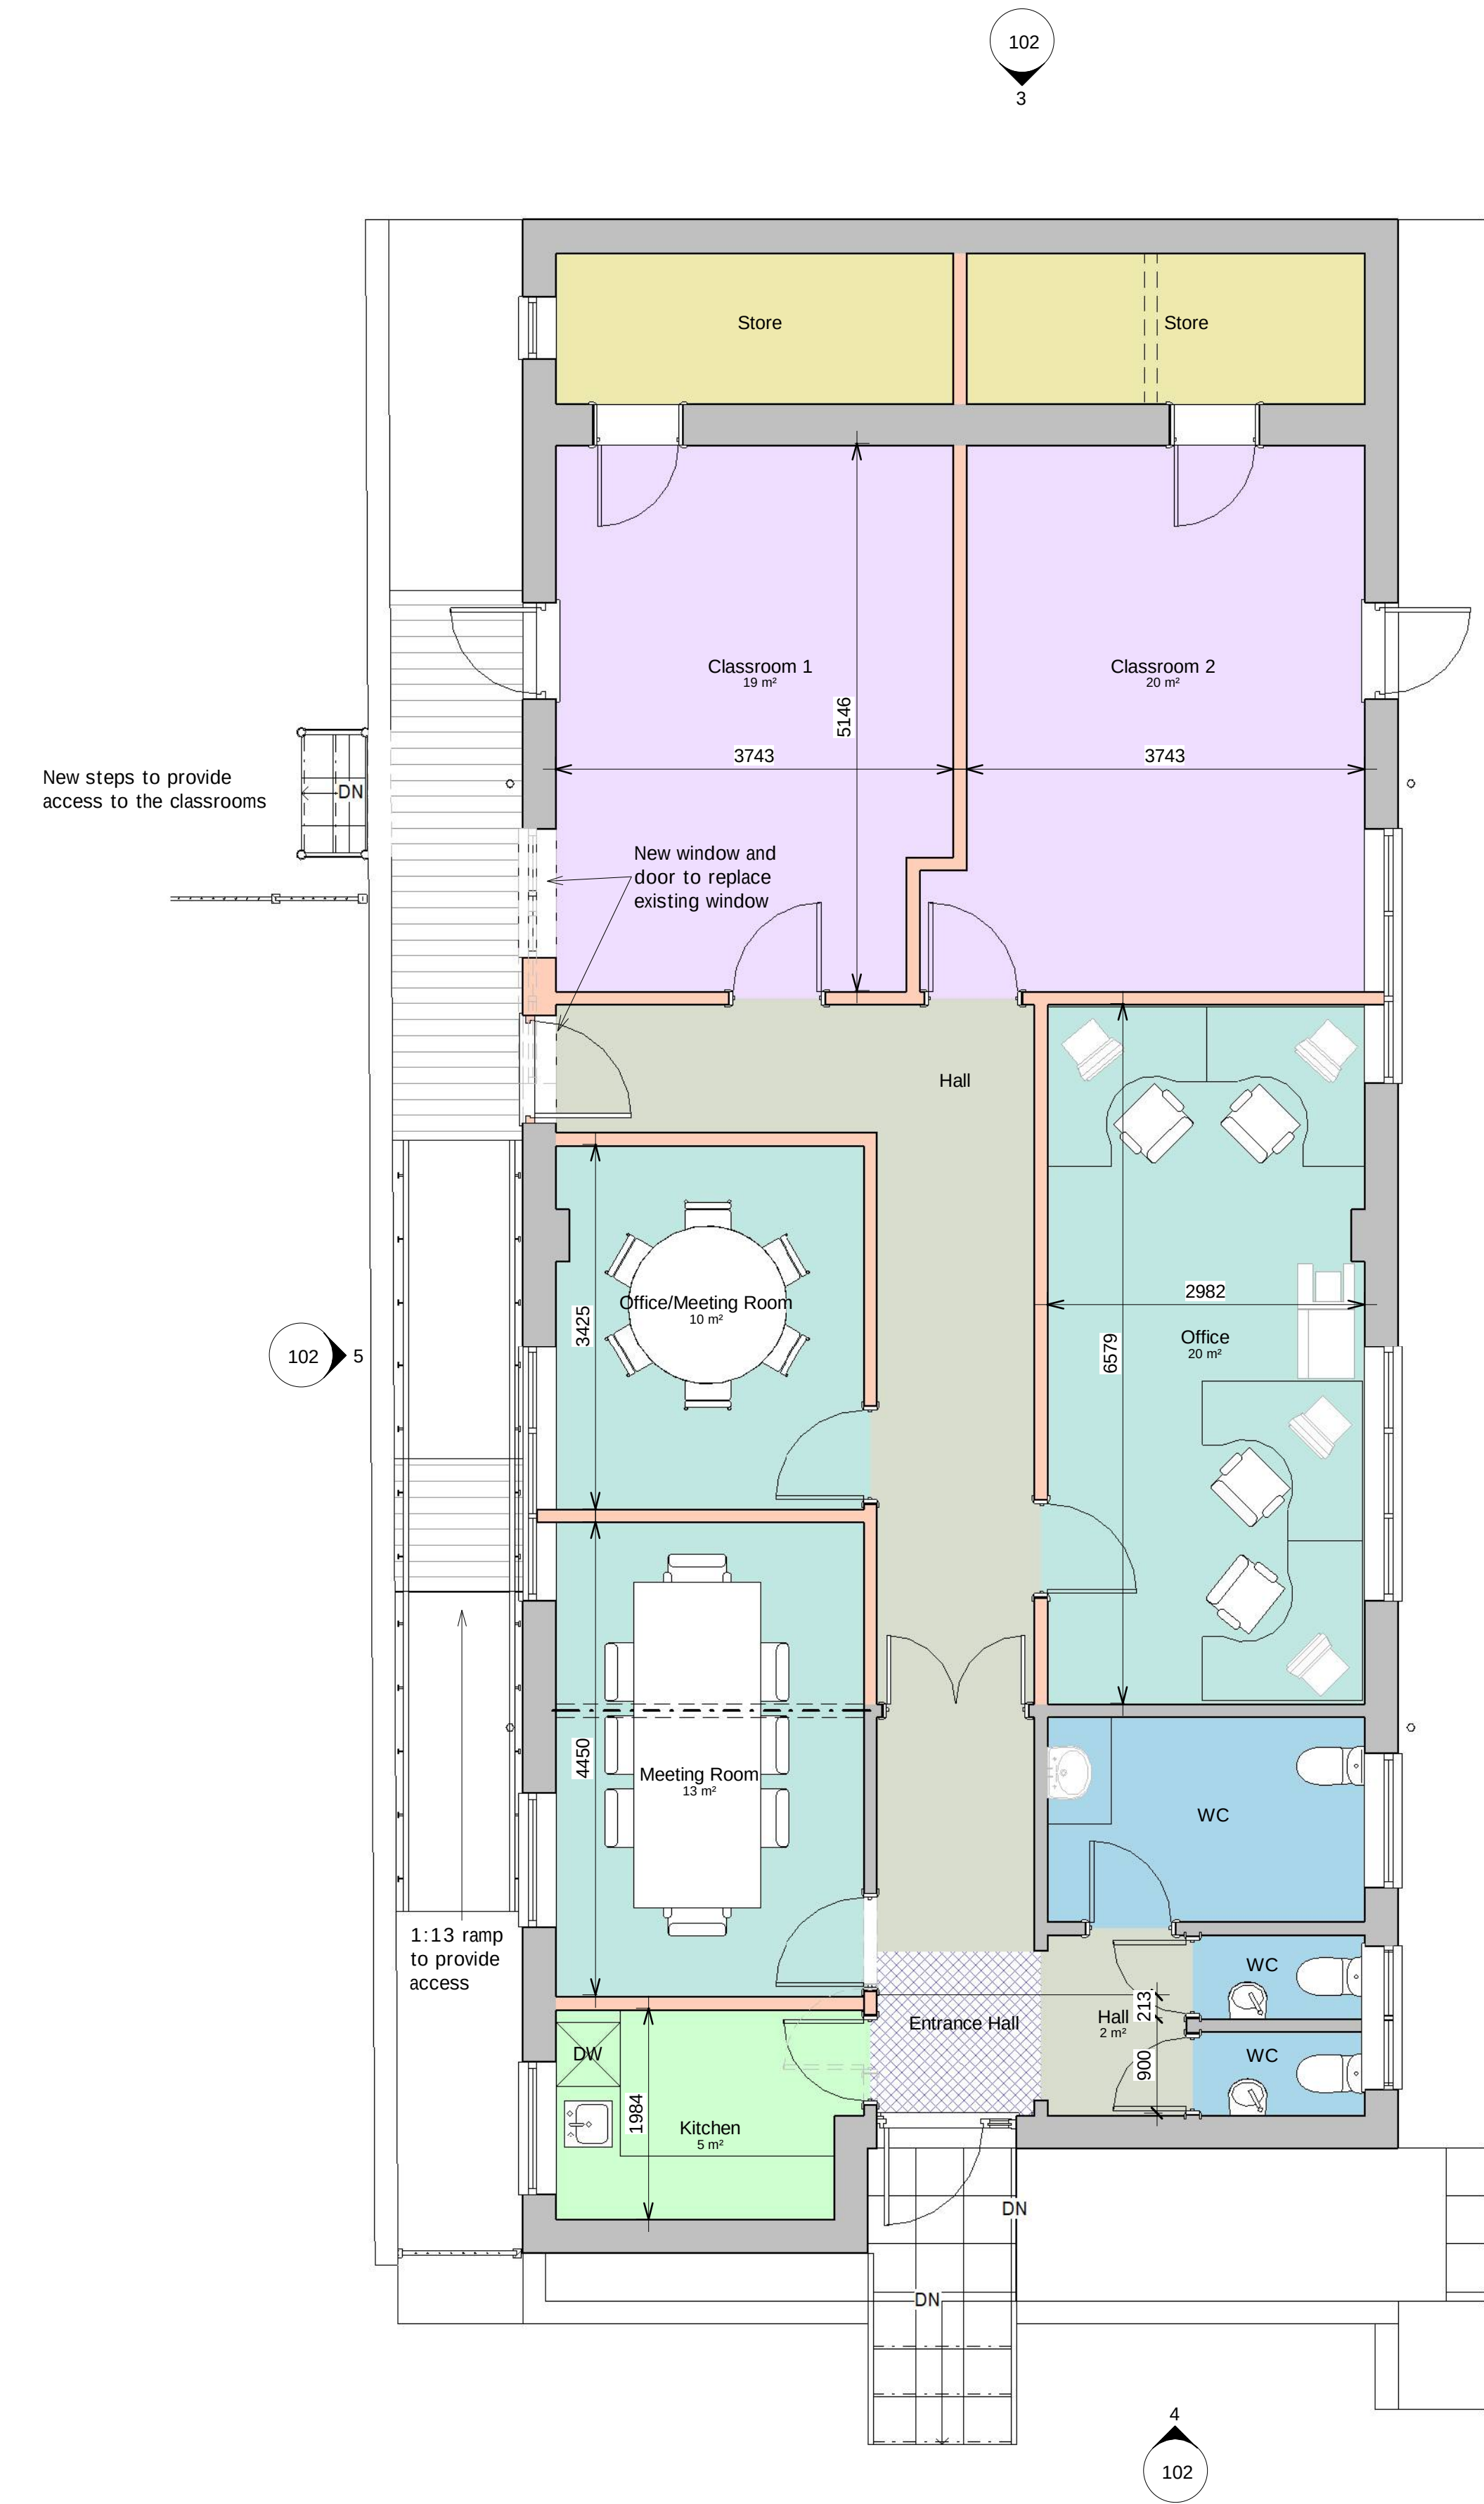

Proposed Floor Plan
1 : 50



Accommodation Legend

- Administration
- Assembly
- Barrier Mat
- Circulation
- Classroom
- Kitchen
- Medical
- Storage
- wc's

A Issued for PLANNING 09-08-19 MD

Revision	Date	Initial
The Old Post Office, Station Road Wickham, PO17 5JA T: 01293 832405 e: admin@axismail.co.uk w: www.axisarchitecture.co.uk Axis ARCHITECTURE CHARTERED PRACTICE		

BIM Enabled Practice
This project was delivered using **Autodesk Revit®**
All dimensions are to be checked on site and any discrepancies reported to the architect before work commences. Figured dimensions only are to be taken from this drawing. This drawing is to be read in conjunction with all relevant consultants and/or specialists drawing documents and any discrepancies or variations notified to the architect before work commences. This drawing is copyright and may not be reproduced, wholly or in part, without the consent of the architect.

Jubilee School - New Classrooms
82 Jubilee Road, Waterloooville
Hillcrest Children's Services

Plans and Elevations as proposed

Scale at 1:50 in meters

Scale @ A1	Drawn	Checked	Date	BIM status
As indicated	MD	RW	August 19	
Job Number & Drawing Number		Revision		
19-050 - 102		A		