


Key to floor plan:

- Existing walls
- Proposed walls
- Proposed steels

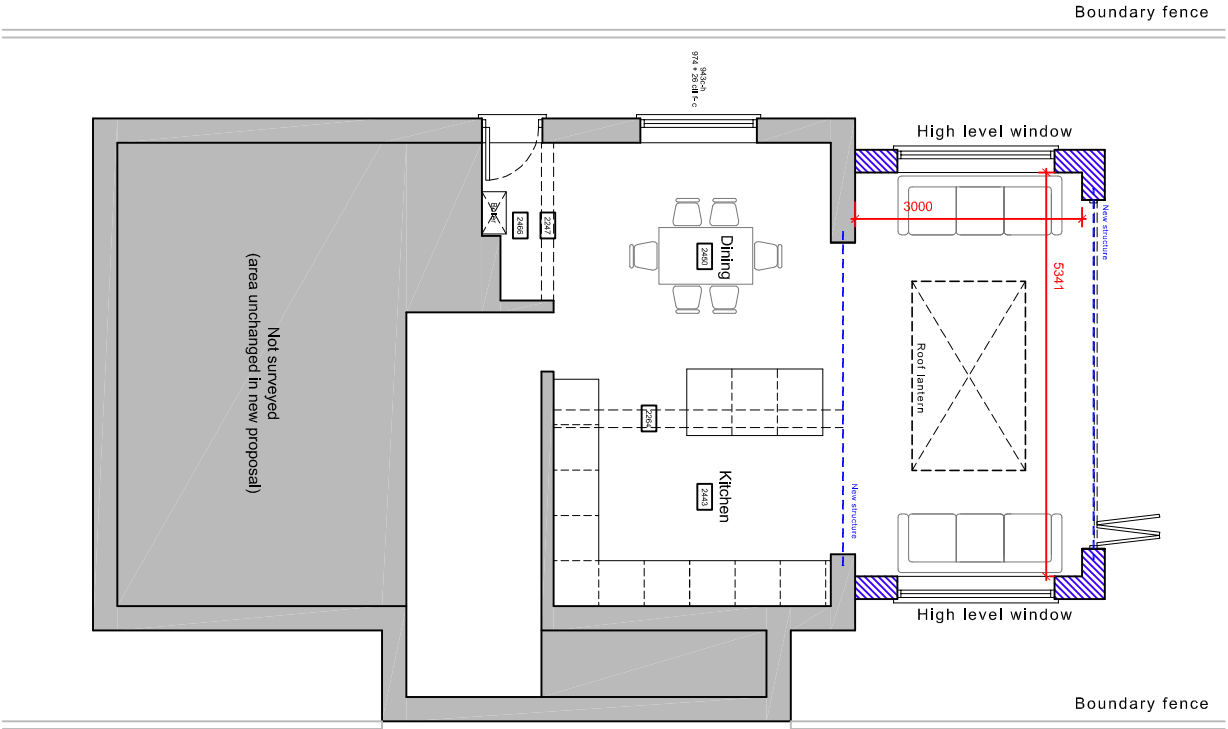


Ground floor plan


(first floor plan unchanged in new proposal)

Proposed (part) floor plan & elevations


scale 1:100

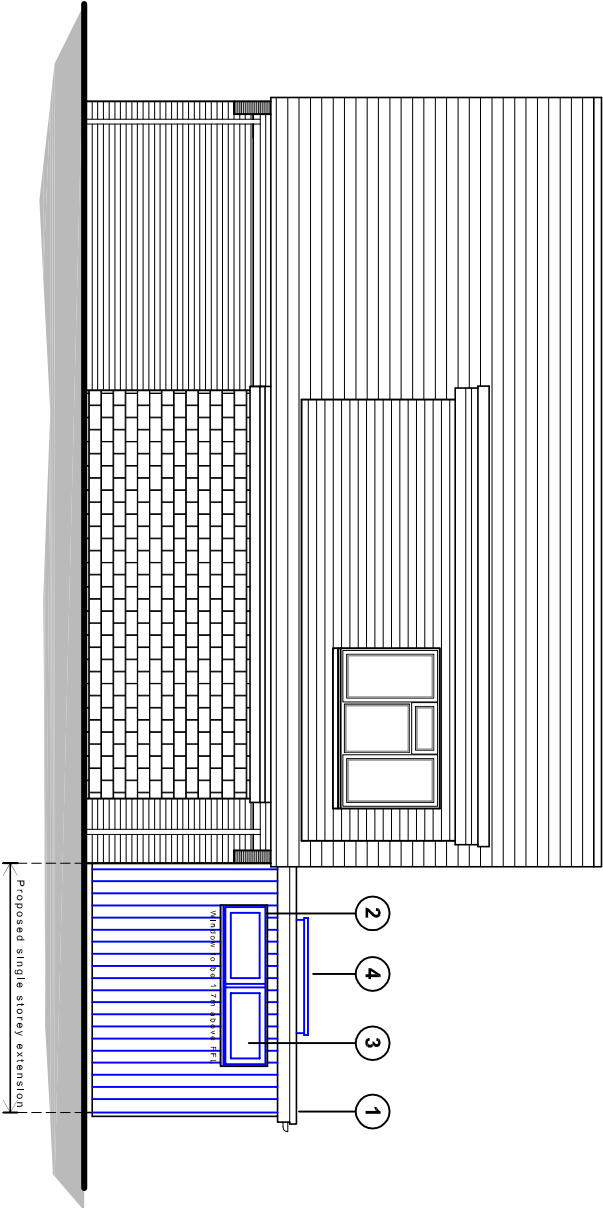

North (side) elevation

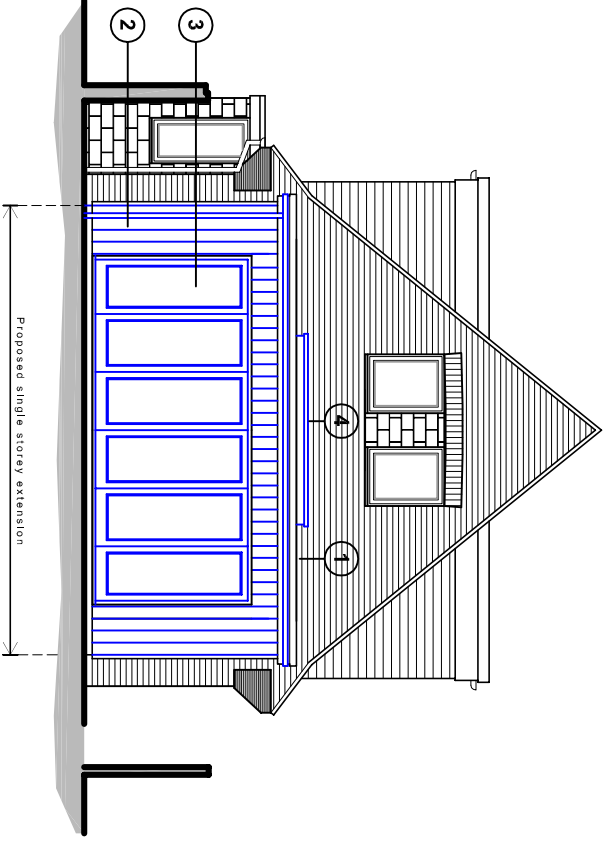

West (rear) elevation

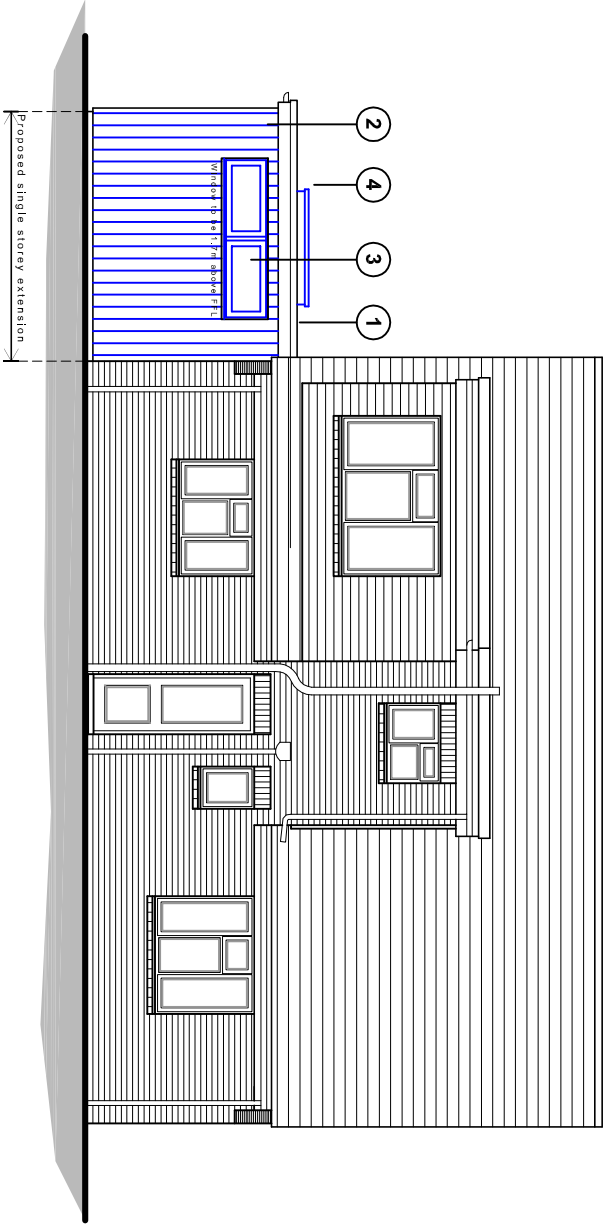


South (side) elevation

Proposed schedule of materials:

- 1 Single ply flat roof
- 2 Timber cladding
- 3 UPVC doors and windows to match existing
- 4 Aluminum roof lantern

Proposed single storey rear extension

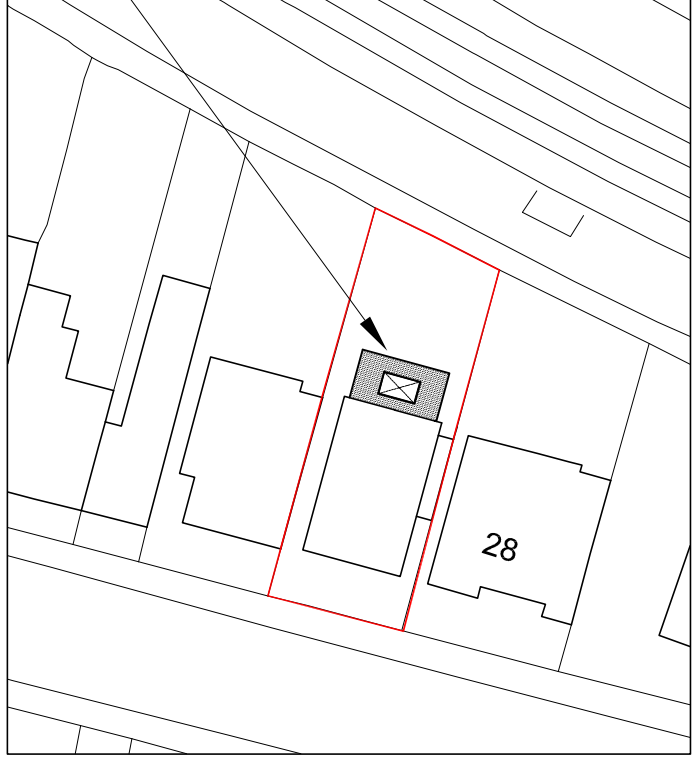

Proposed site plan

scale 1:500



For	MR FLOYD	Title	PROPOSED FLOOR PLAN & ELEVATIONS & SITE PLAN			Office Tel:	01243 933732				
Project	PROPOSED SINGLE STOREY REAR EXTENSION AT 30 FOURTH AVENUE, DENVILLES, PO9 2QX	Date	March 2020	Drawn	JB	Scale	1:100 @ A3	Checked	.	Email:	admin@jb-architecturedesign.com
		Job Number	PL 227/20	Drawing Number	-02	Revision				Web:	www.jb-architecturedesign.com
											 JB ARCHITECTURE

