


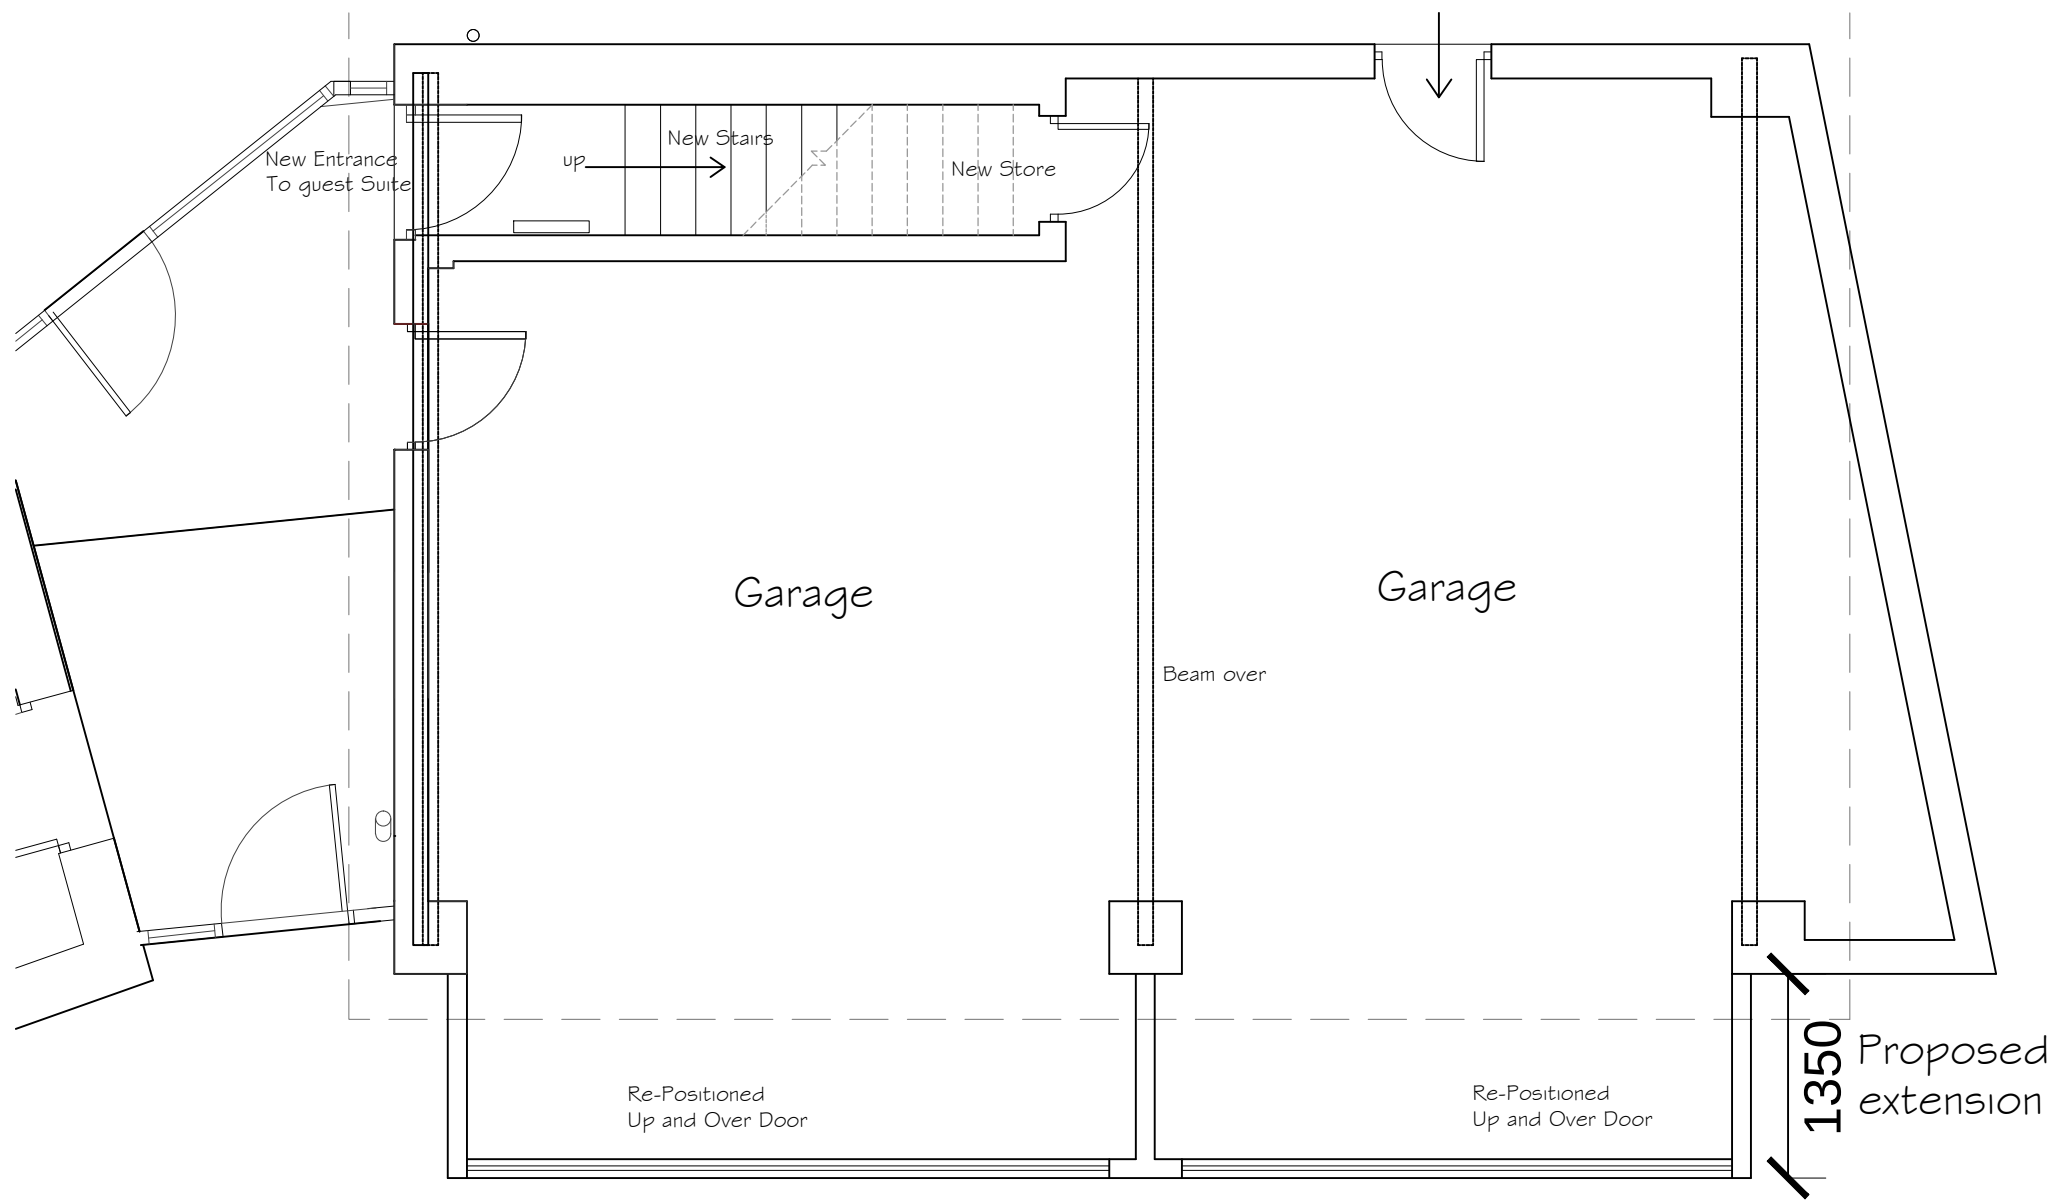


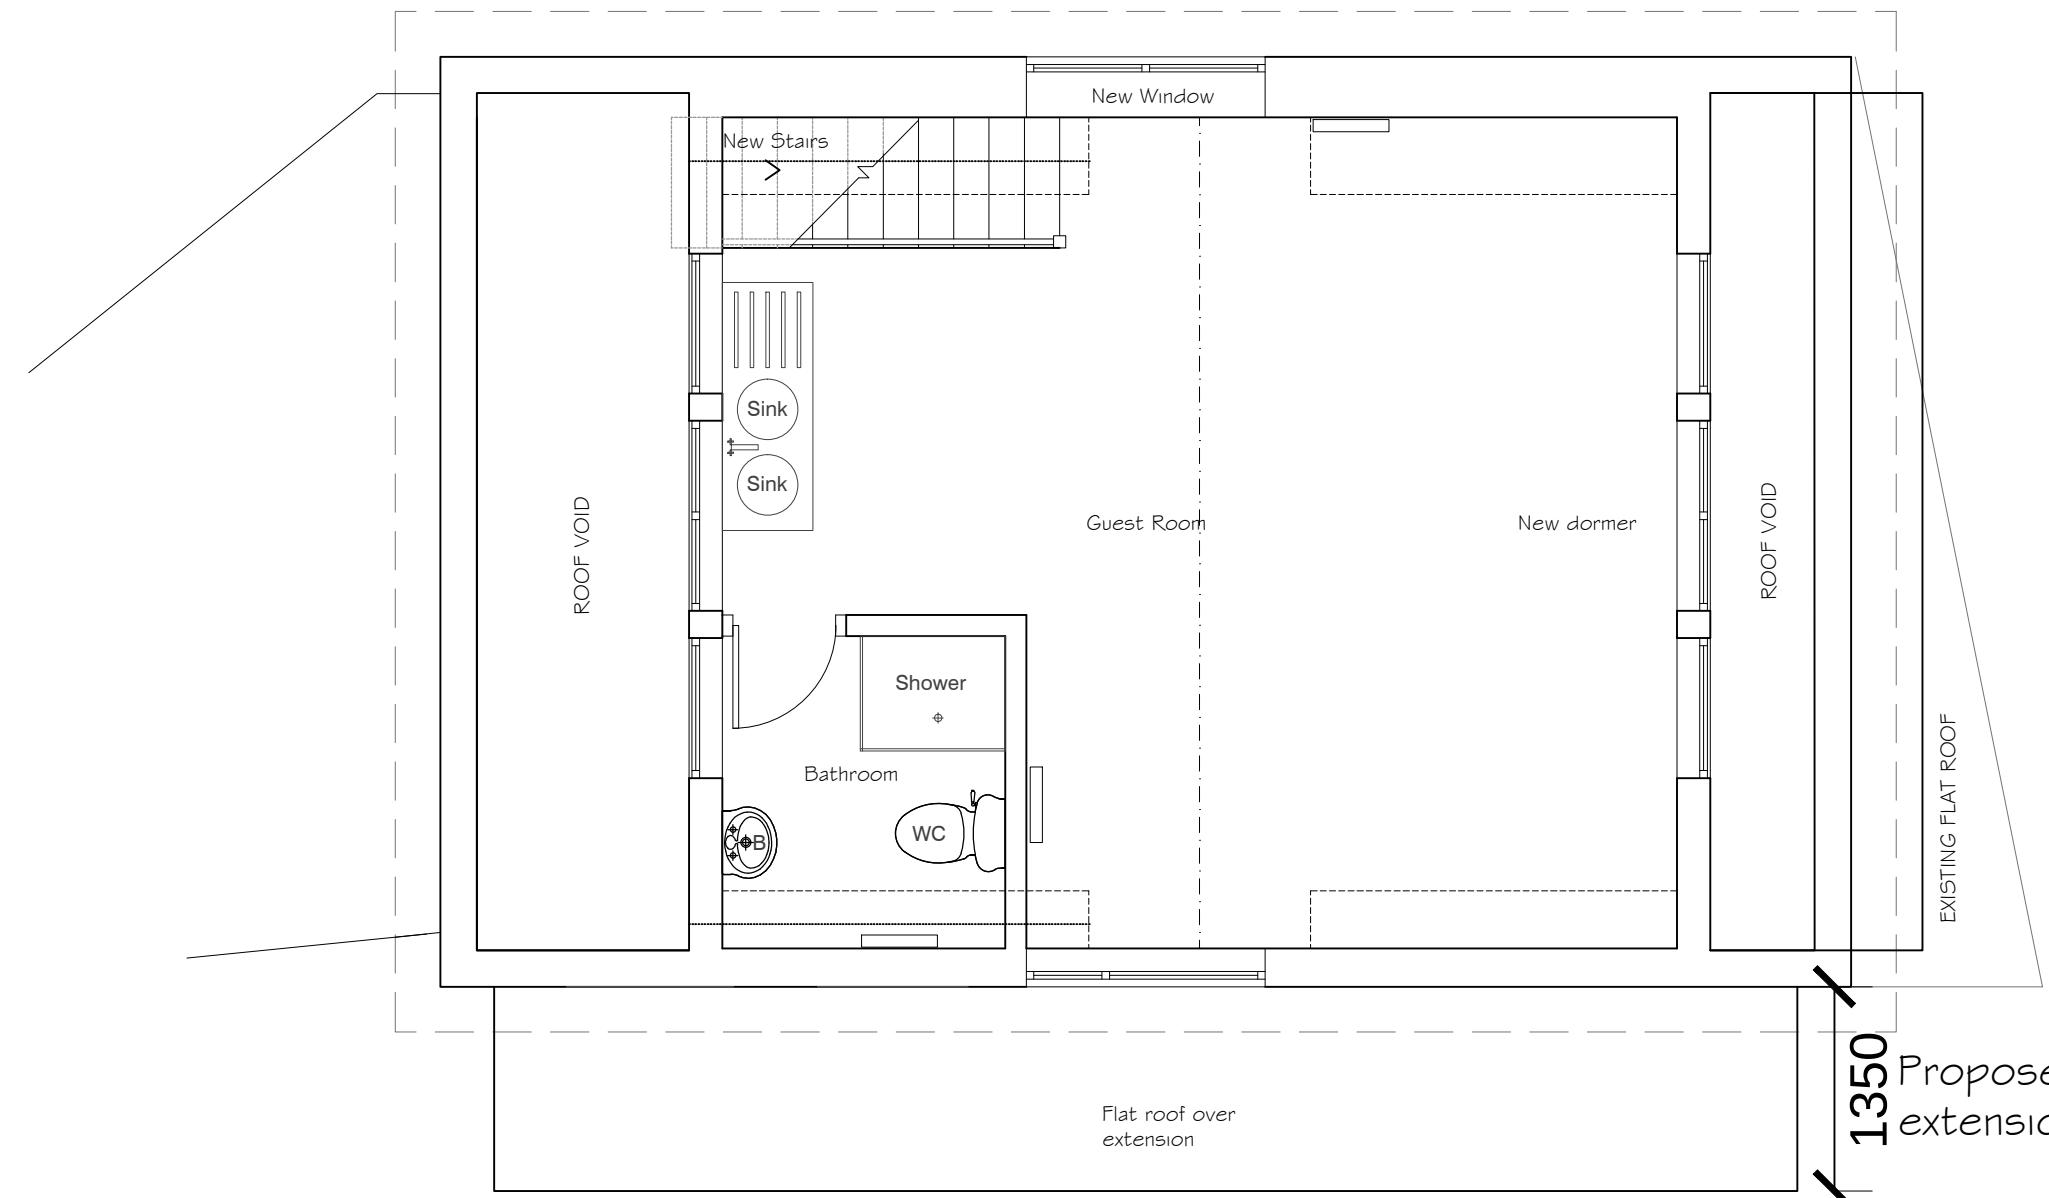


Ground floor Plan 1:50

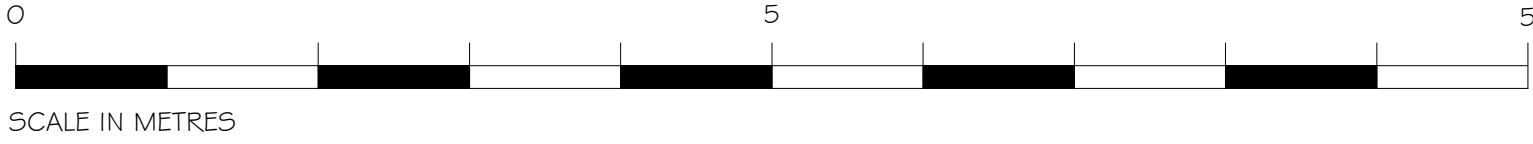



First floor Plan 1:50

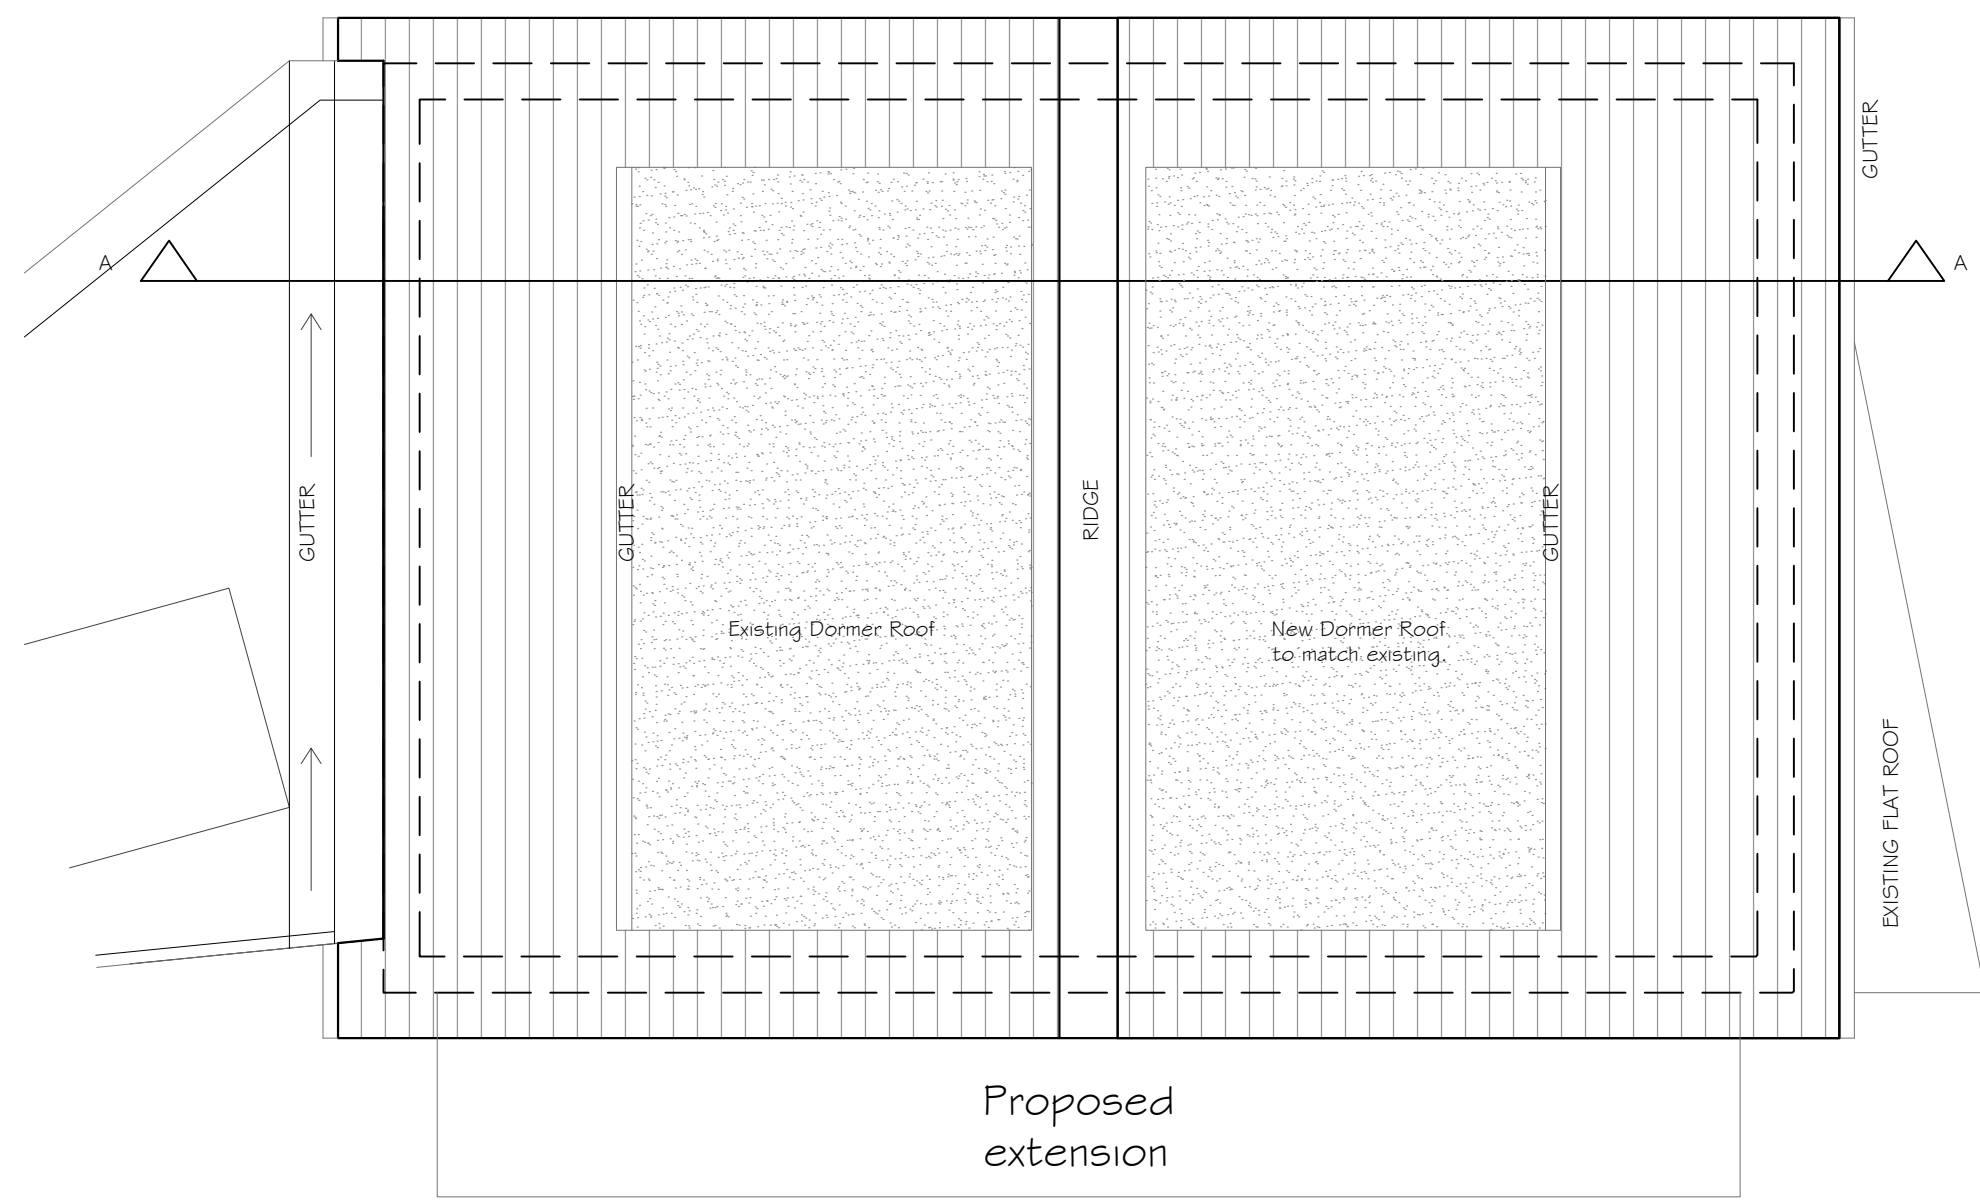


Roof Plan 1:50

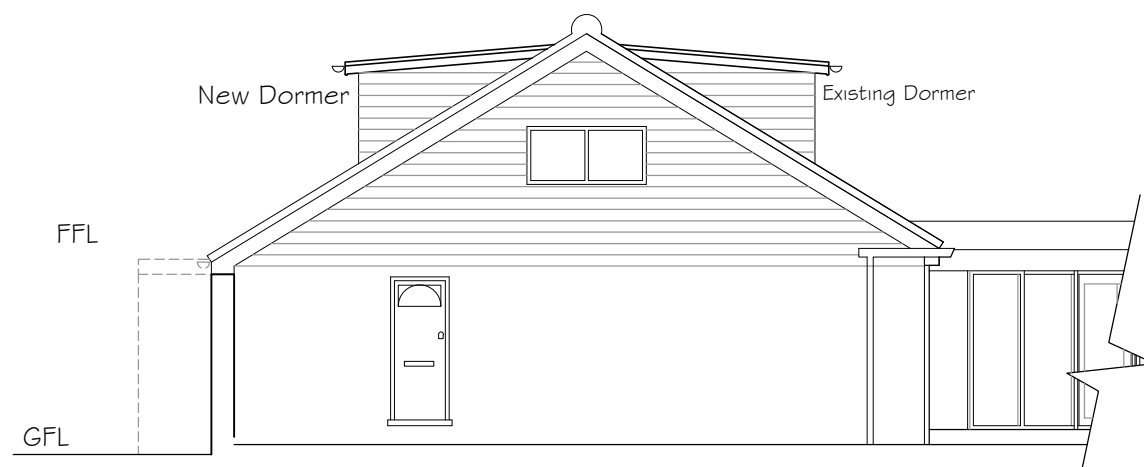


North Elevation 1:100

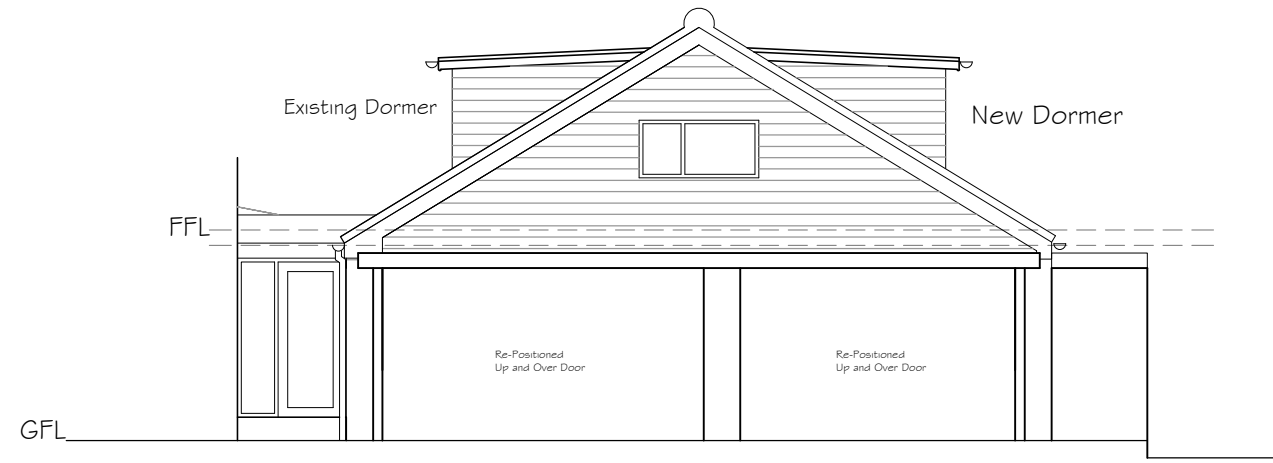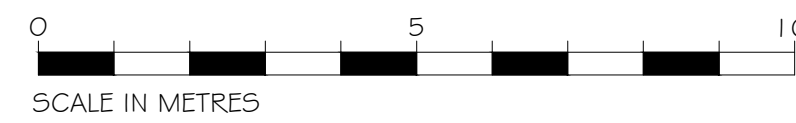


South Elevation 1:100

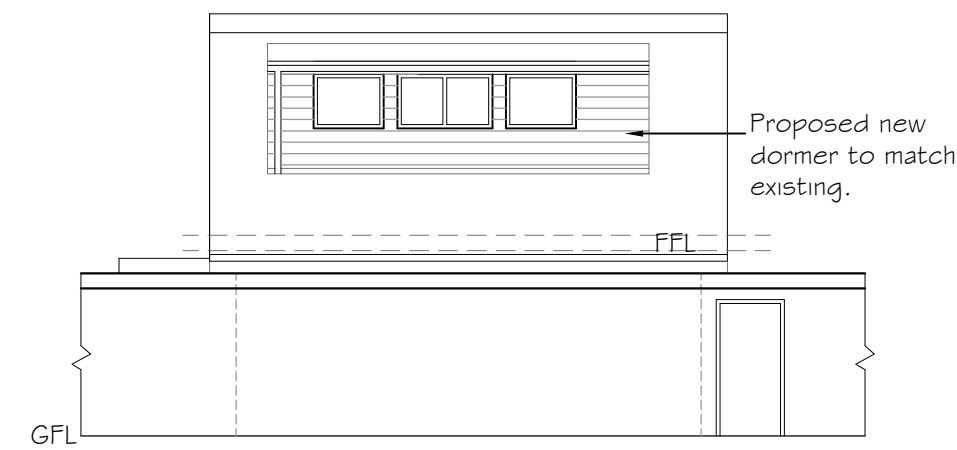

East Elevation 1:100 (Langstone Road.)

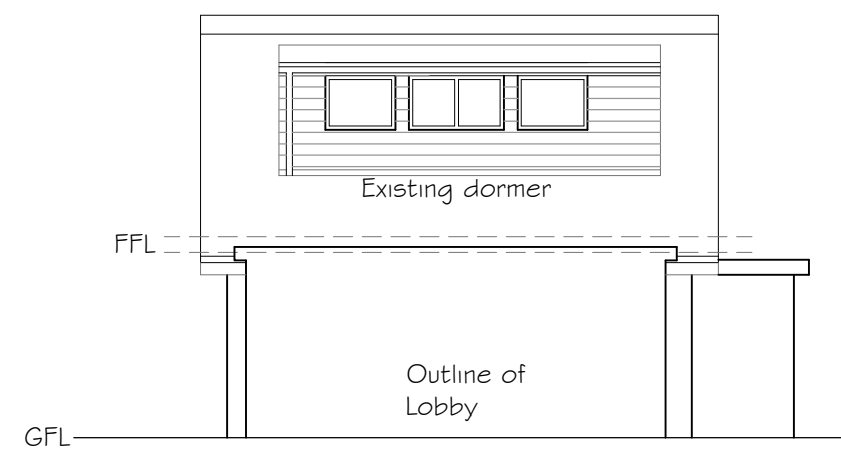

West Elevation 1:100

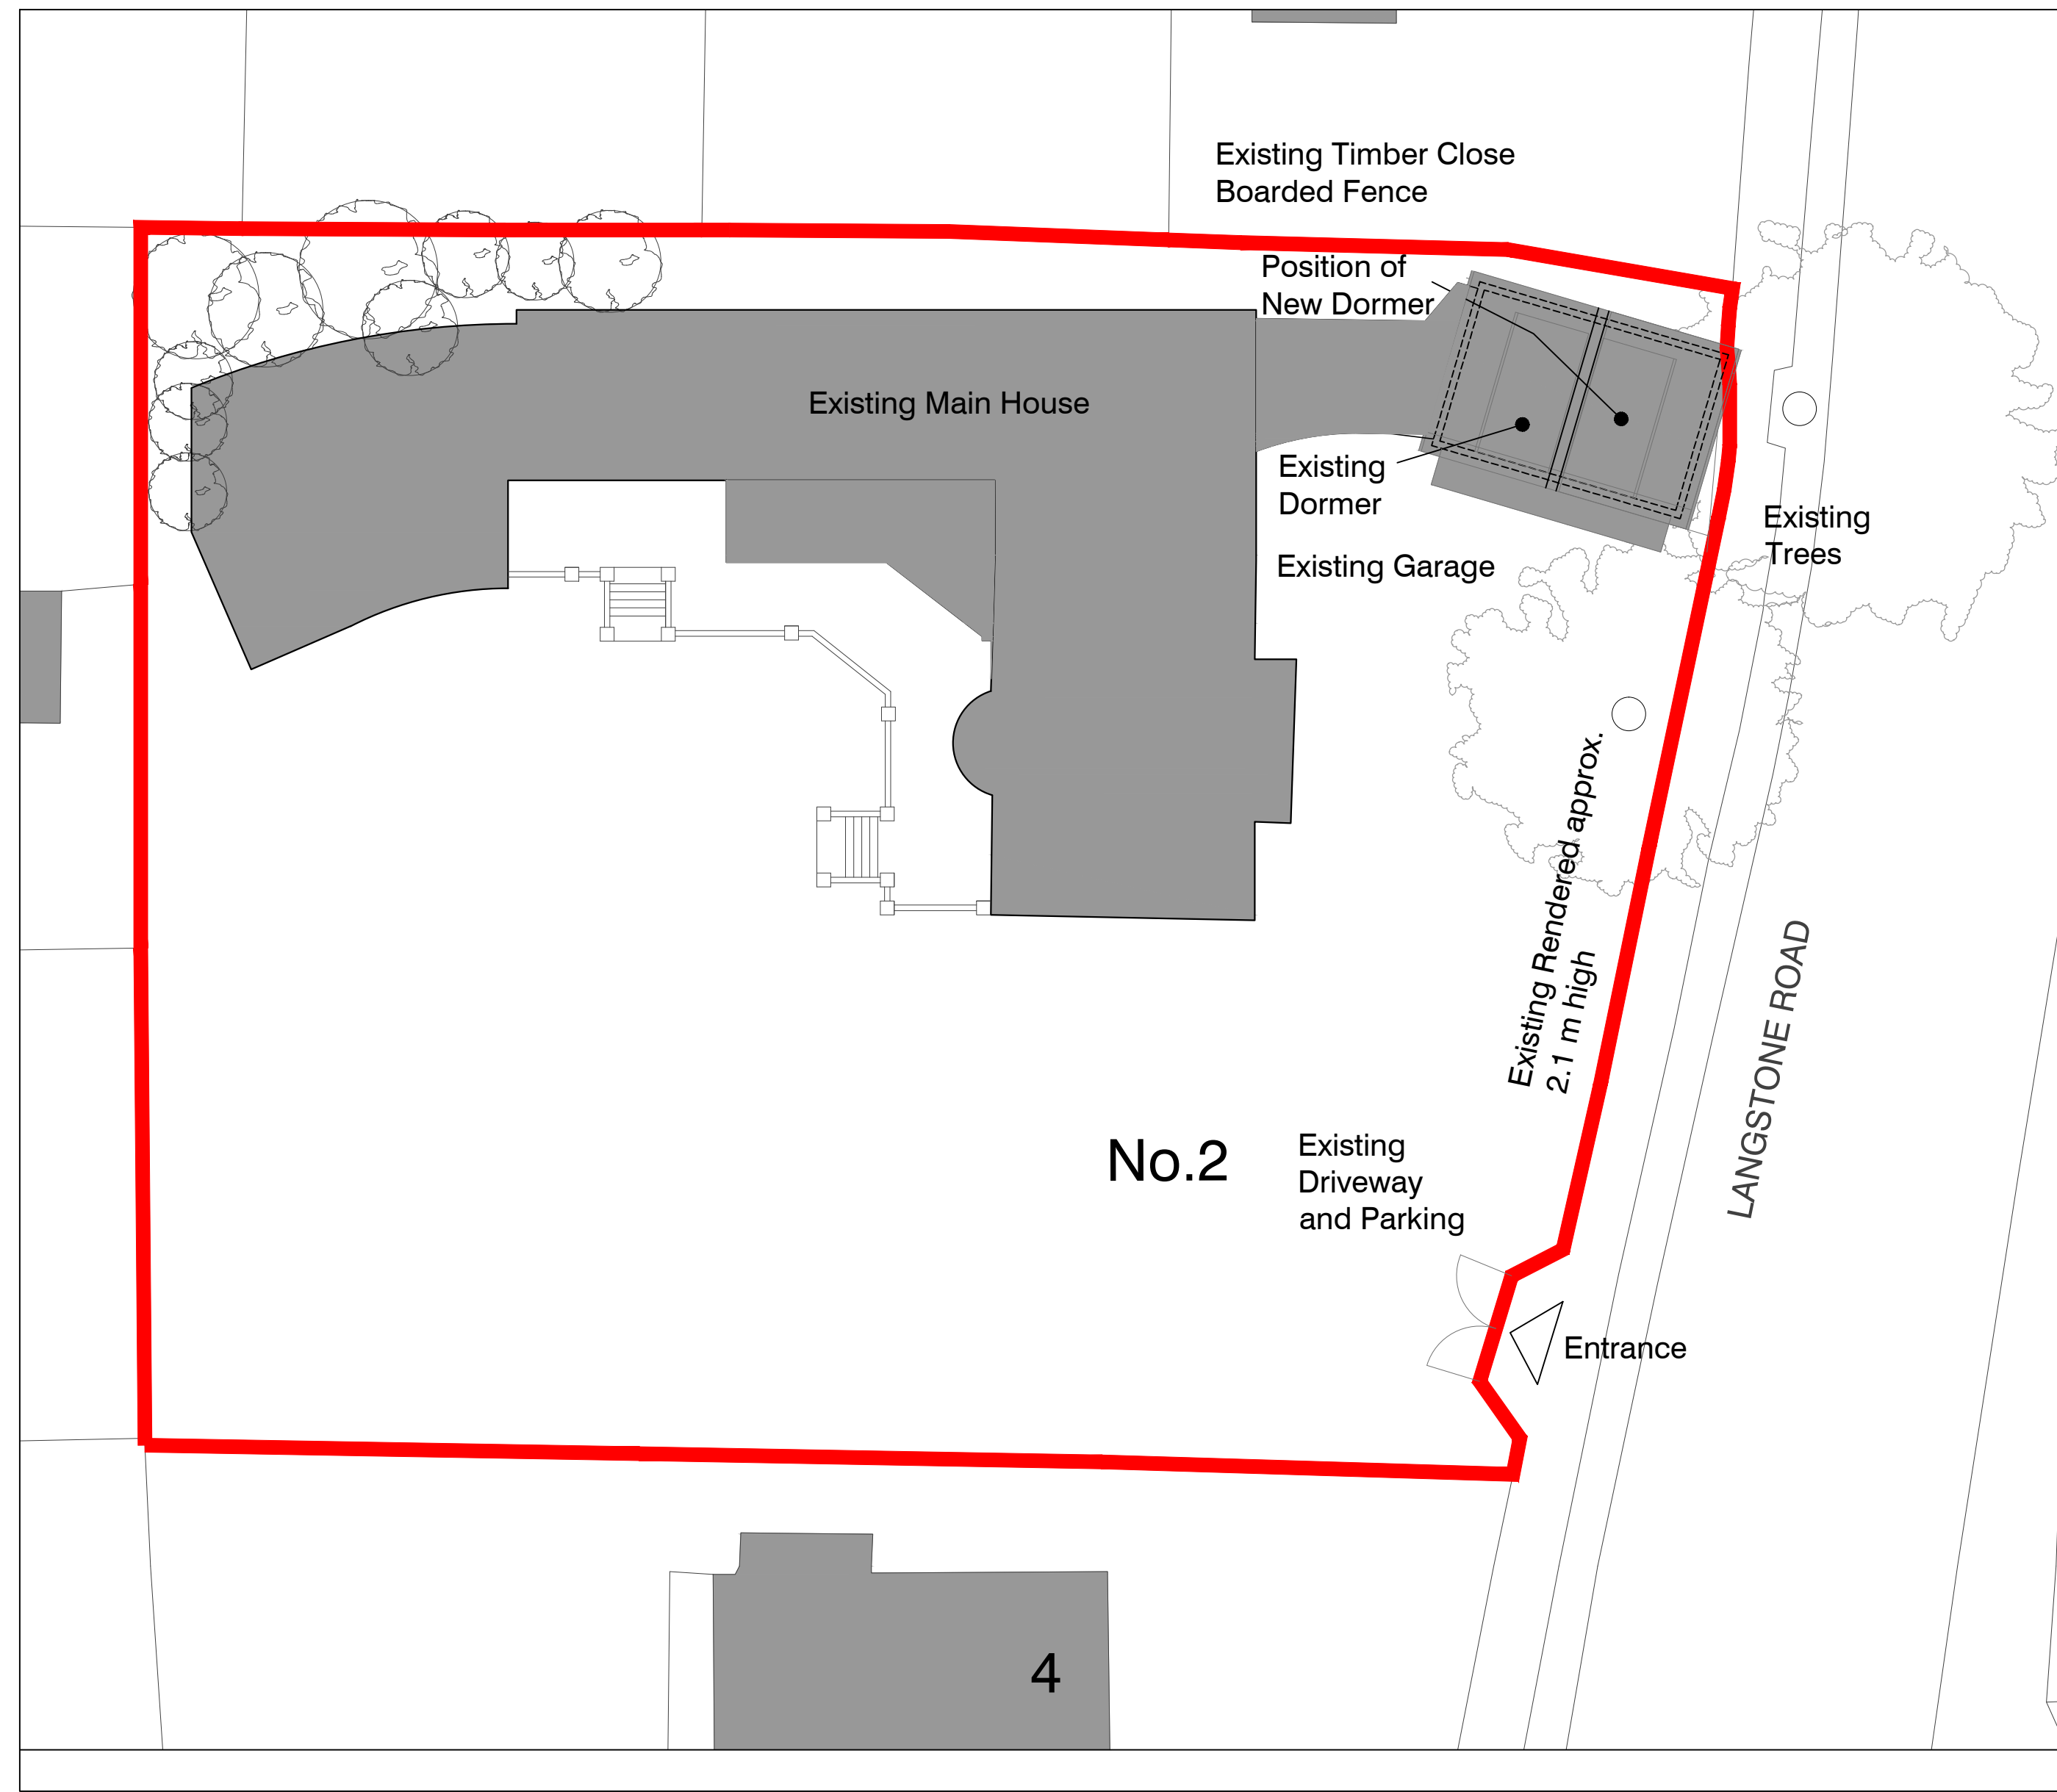



Site Plan 1:200

Dimensions to be checked on site before commencing work. Any discrepancies shall be reported to the architect immediately.

Do not scale from these drawings except for planning purposes. Use figured dimensions only.

Where applicable this drawing is to be read in conjunction with other consultants' drawings.

This drawing is the copyright of Harrington Design + Bloomfield

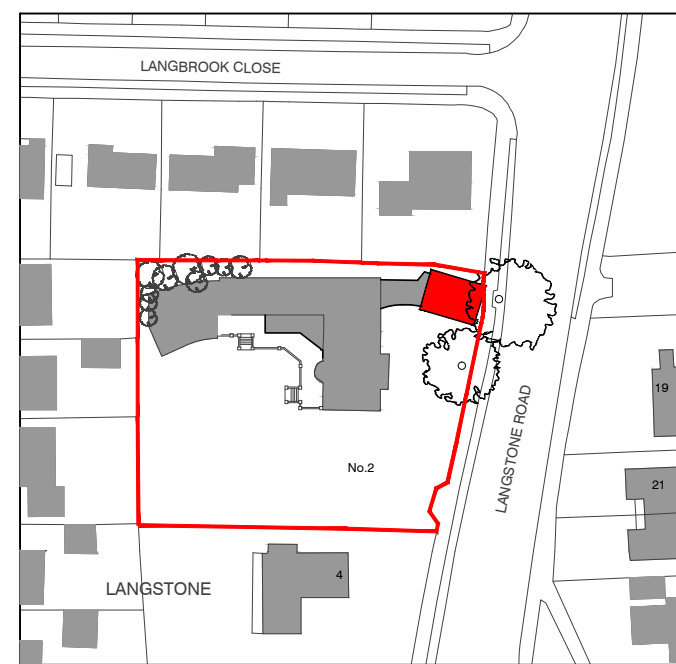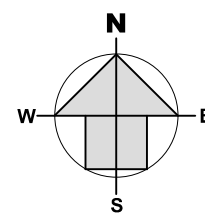

Location Plan 1:1250

A.	11.01.19	Existing Boundary fence description amended	CJB
Rev	Date	Amendment	Checked

Bloomfield Parker

ARCHITECTS

6 The Old Flour Mill, Queen Street, Emsworth, Hants, PO10 7BT
Tel: 44 (0) 1243 373855
Fax: 44 (0) 1243 373245
e-mail: info@harringtonbloomfield.co.uk

For
Mr & Mrs Laly
Project
**The White House Garage
Langstone**

Title New Dormer to Existing Guest Room over Existing Gargae			
Date 06/06/18	Drawn A.L.B	Scale As Indicated @ A1	Checked C.J.B
Job Number 18.010	Prefix 010	Drawing Number A	Revision A