



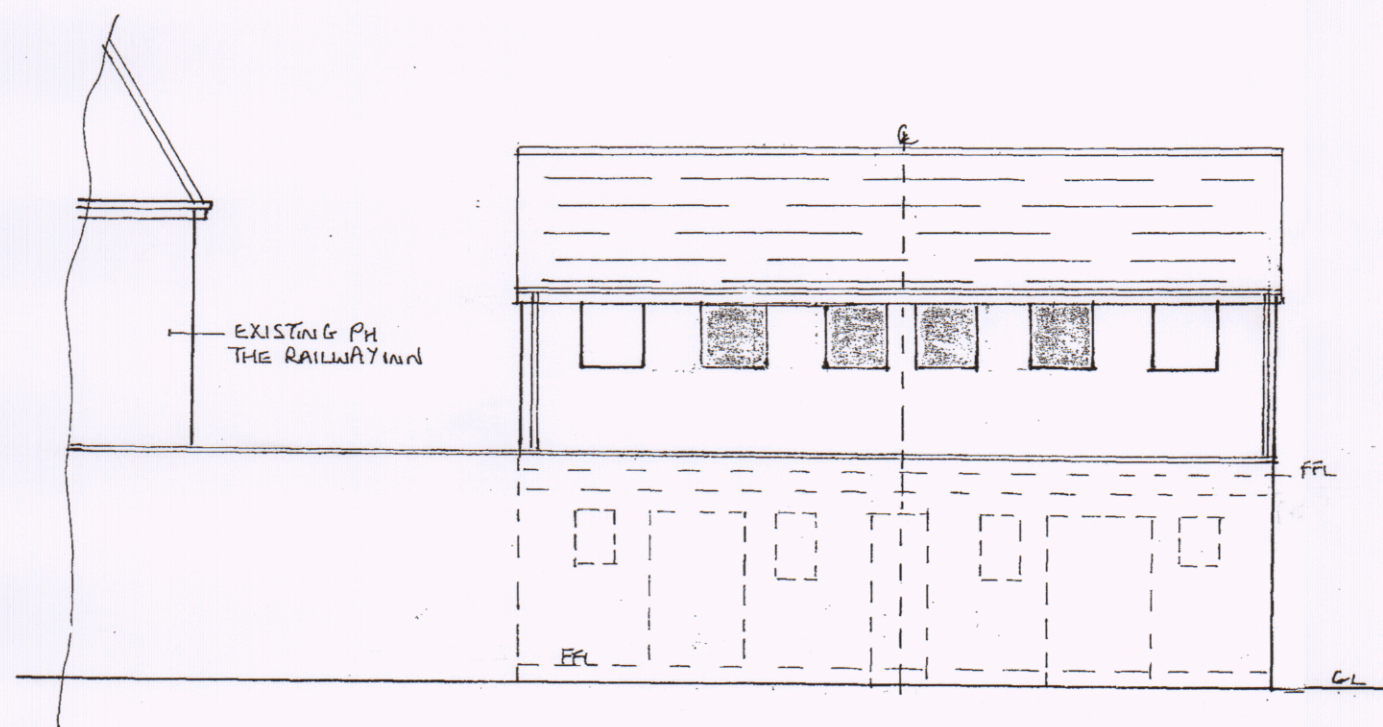


REAR (SOUTH) ELEVATION

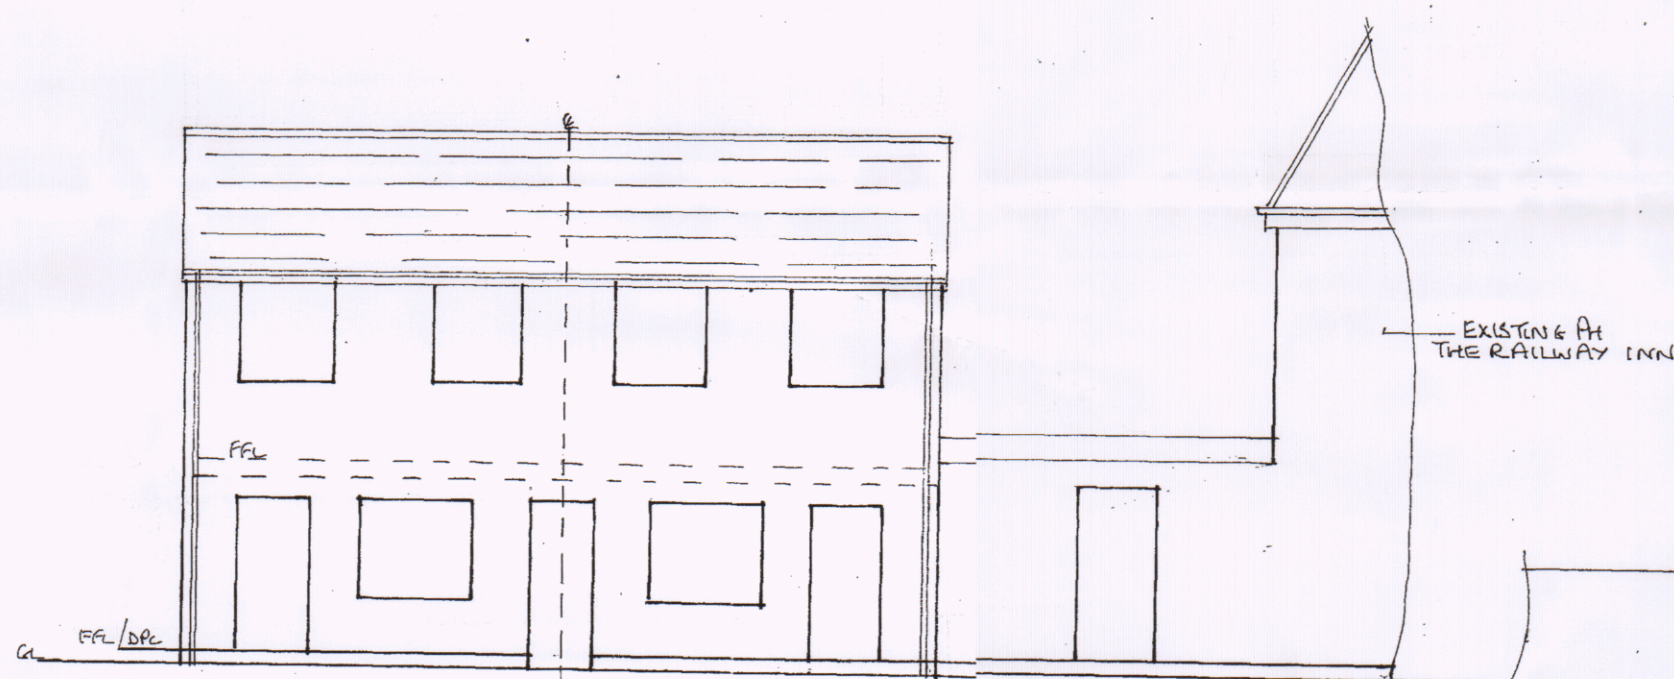


FRONT (NORTH) ELEVATION - (SULTAN ROAD)

NB: DRAWING FOR PLANNING PURPOSES ONLY.
AMENDED DRAWING TO THAT APPROVED
PLANNING REF. APP 17/00567 DATED 6-11-2017.

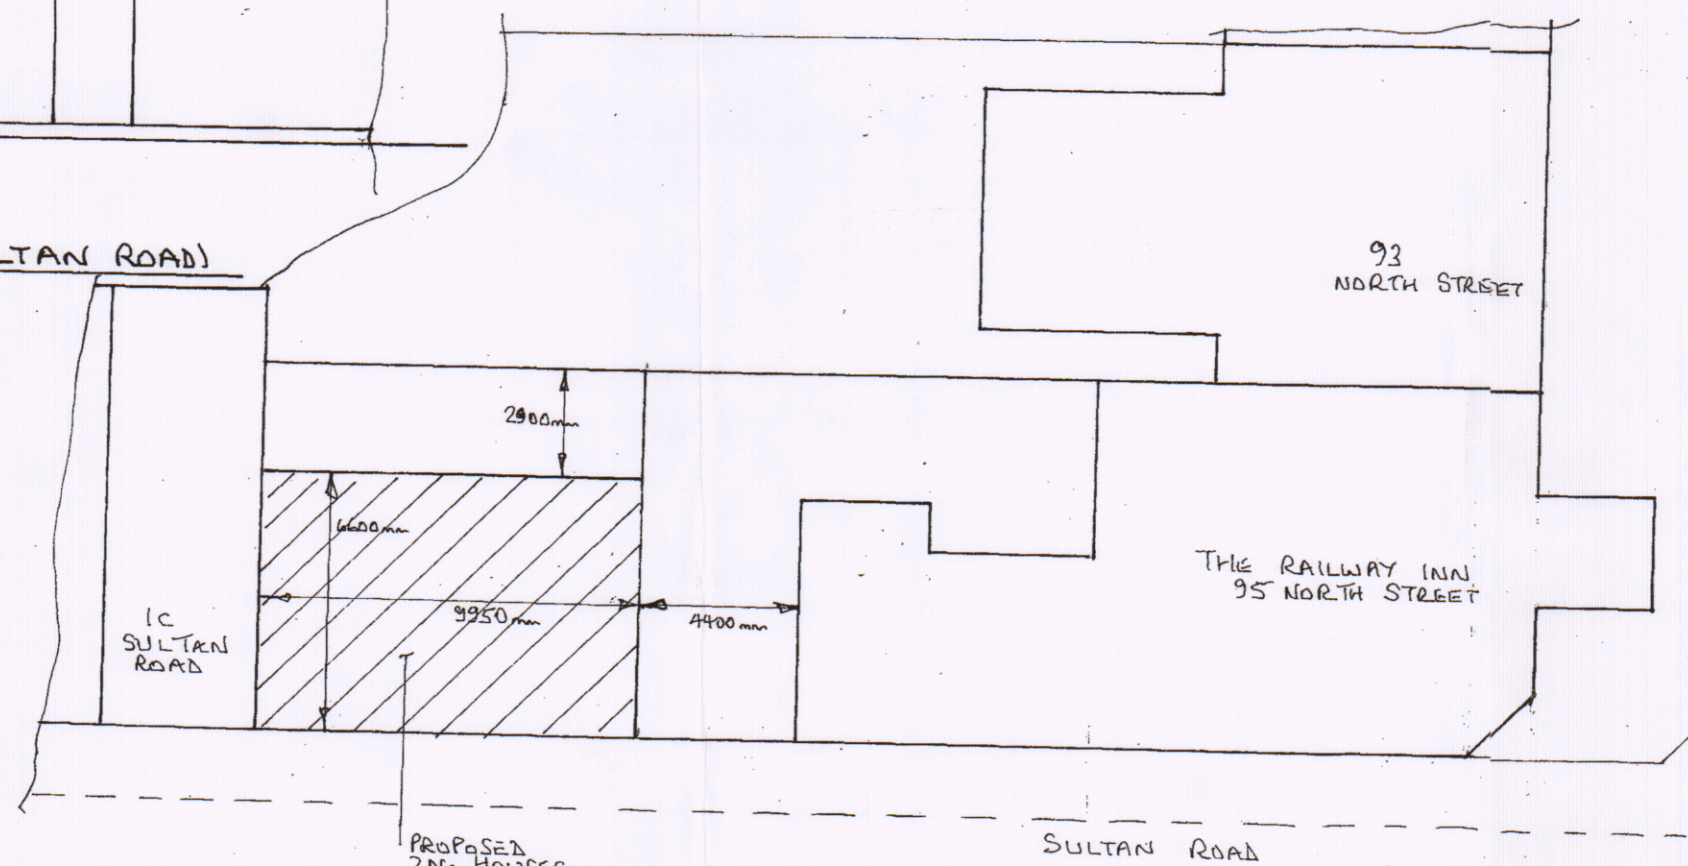


SITE PLAN
SCALE 1:200

GROUND FLOOR PLAN

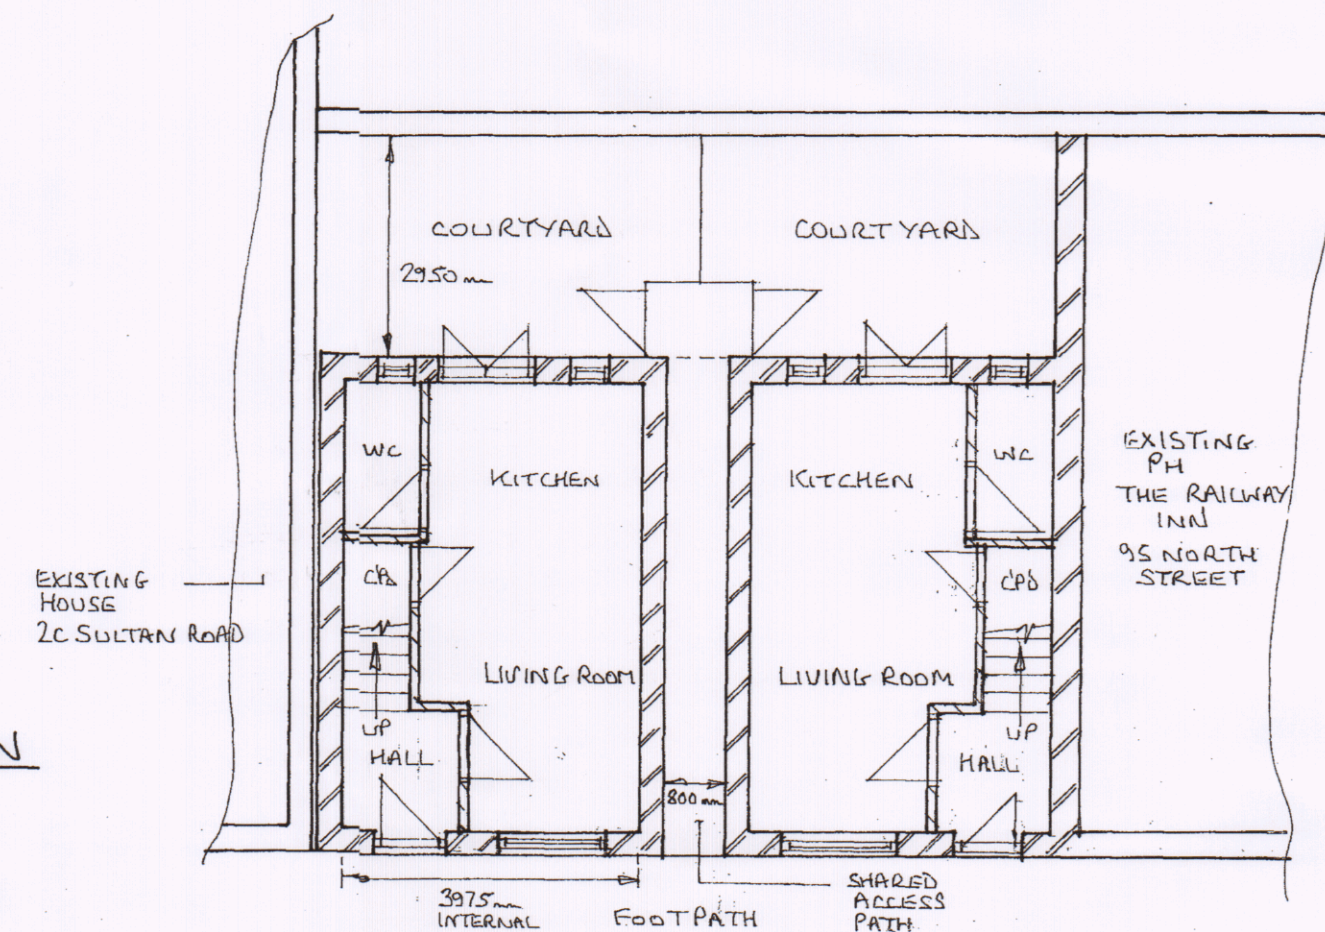

FIRST FLOOR PLAN

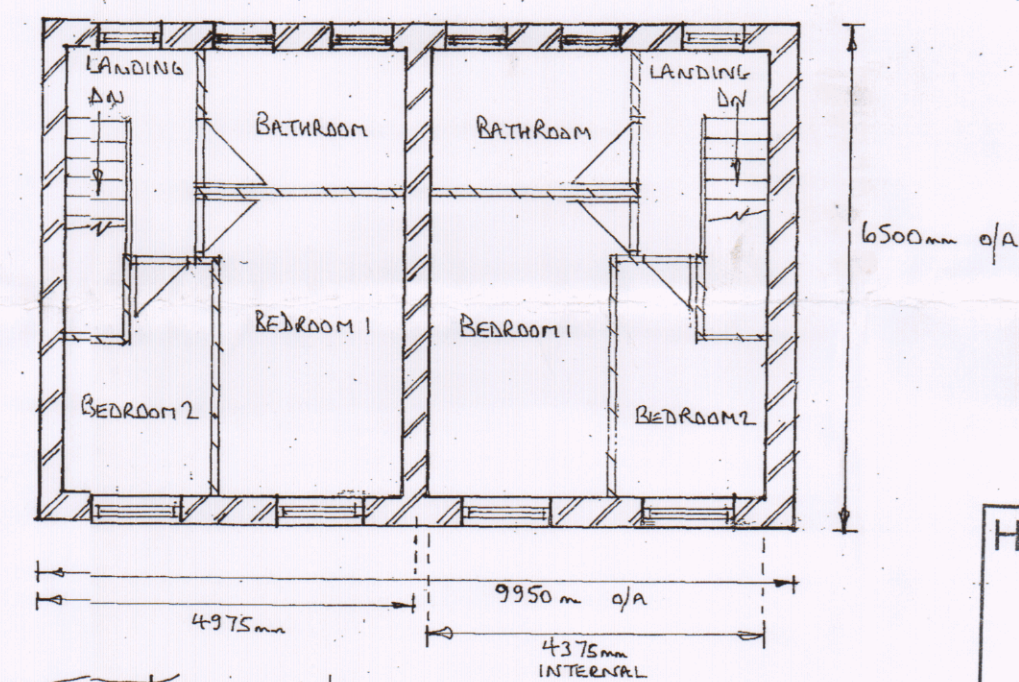

HAVANT BOROUGH COUNCIL
19 DEC 2019
RECEIVED

SCALE BAR 1:100 @ A2 SIZE

PROPOSED 2 NO HOUSES TO REAR OF:
THE RAILWAY INN,
95 NORTH STREET,
EMSWORTH.

FOR MR D. LUCAS

SCALE 1:100

DATE 6-12-19

JOB No. 04/17 (03)

DWN BY MS

REVISIONS: