


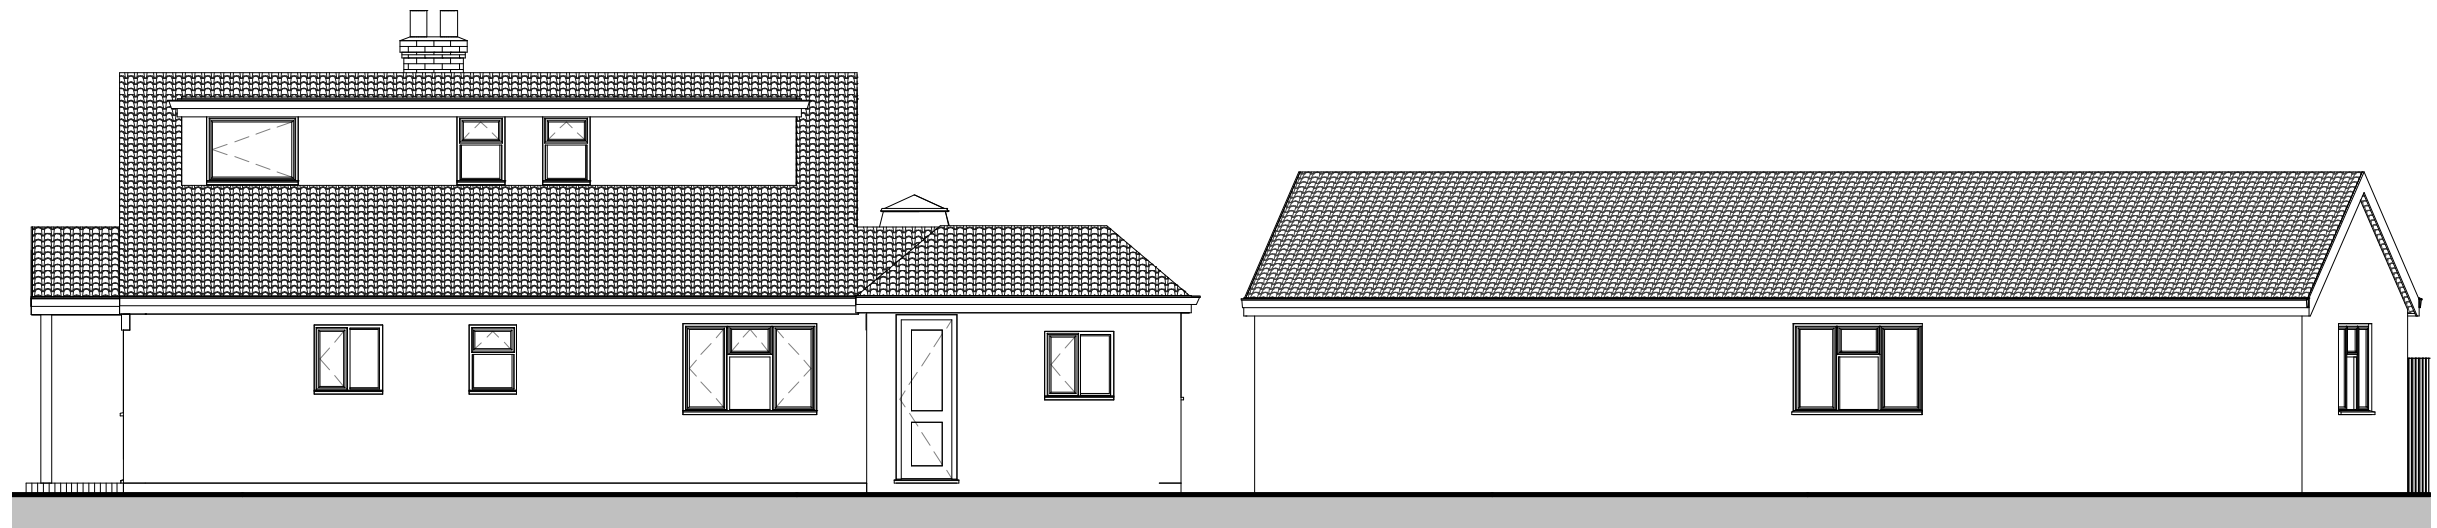

1 East Elevation
1 : 100



2 North Elevation
1 : 100

IJ Murray Associates

www.ijma.co.uk

No.	Description	Date

Mr & Mrs Page

6 Lime Grove HI

Proposed Elevations 2

Project number	Project Number	A114 PA
Date	Issue Date	
Drawn by	Author	
Checked by	Checker	Scale
		1 : 100