


NOTES:

Dimensions to be checked on site before commencing work. Any discrepancies shall be reported to the architect immediately.


Do not scale from these drawings except for planning purposes. Use figured dimensions only.

Where applicable this drawing is to be read in conjunction with other consultants' drawings.

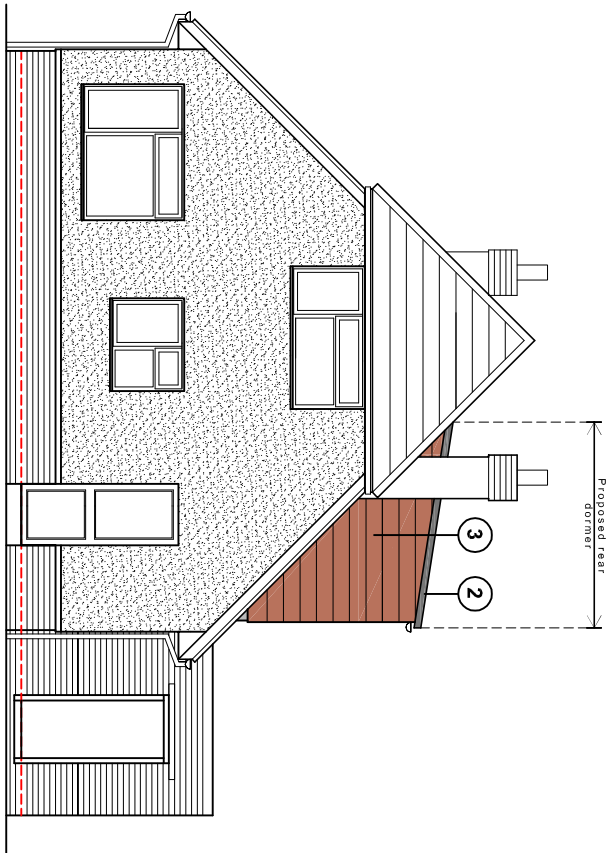


North (side) elevation


East elevation unchanged in new proposal

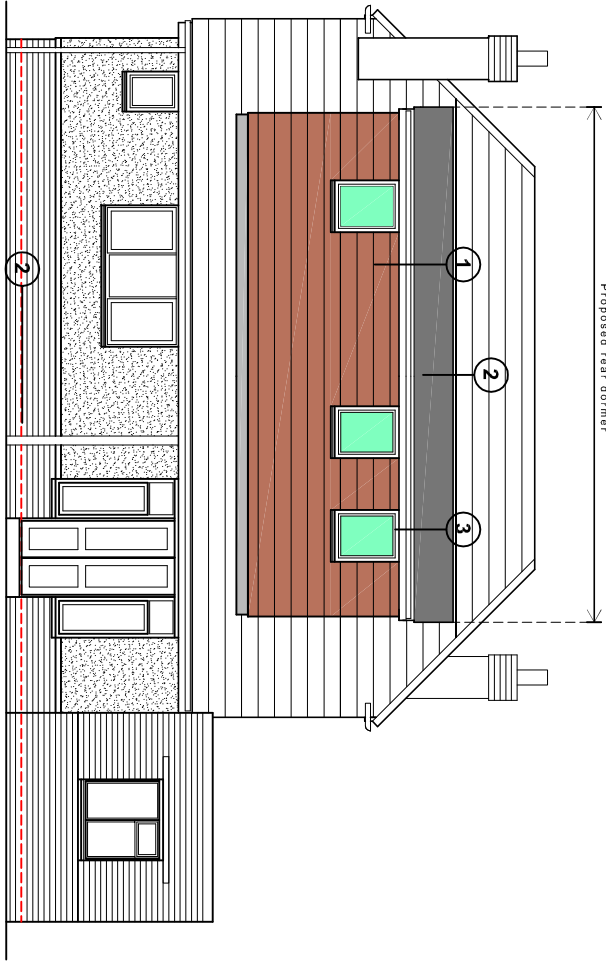

West (rear) elevation

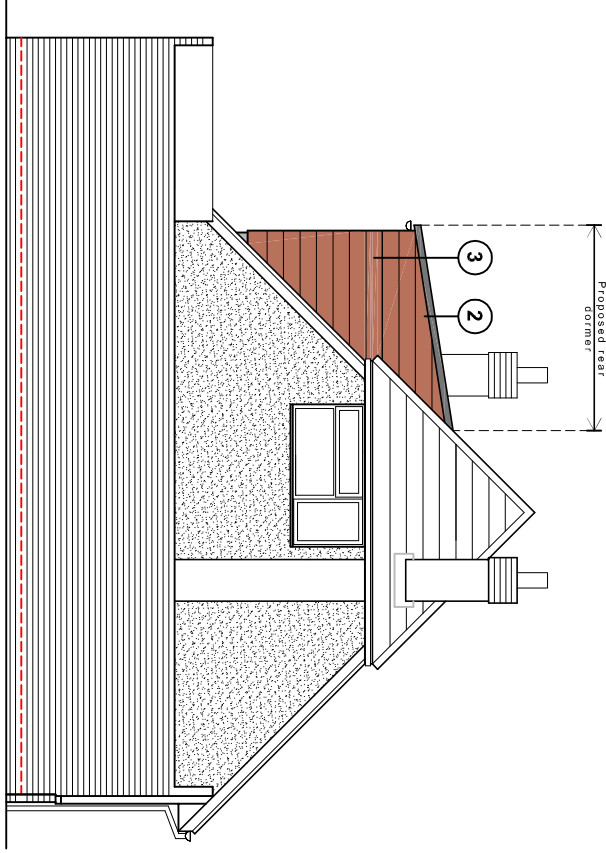

South (side) elevation

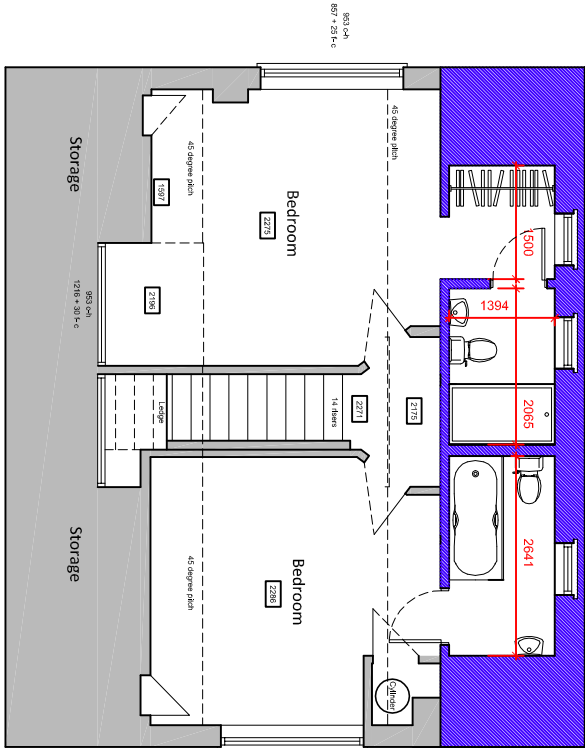

First floor plan

(ground floor unchanged in new proposal)

Proposed floor plan & elevations scale 1:100



Key to floor plan:

- Existing walls
- Proposed walls

Proposed schedule of materials:

- UPVC windows to match existing
- Single ply flat roof
- Weather board cladding

For	MR WILSON	Title	PROPOSED FIRST FLOOR PLAN & ELEVATIONS			Office Tel:	01243 933732
Project	PROPOSED REAR DORMER AT 13 MARLBOROUGH PARK, DENVILLES PO9 2PP	Date	FEB 2020	Drawn	Scale	Checked	Email:
				JB	As shown @ A3	.	admin@jb-architecturedesign.com
		Job Number	PL 386.20	Drawing Number	-02	Revision	Web:
						A	www.jb-architecturedesign.com
							
JB ARCHITECTURE							

