



11 Durham Gardens, Waterloooville.

Proposed Fence and Gate

Drawing 004: Proposed West Elevation

Scale 1:100 @ A4

September 2019

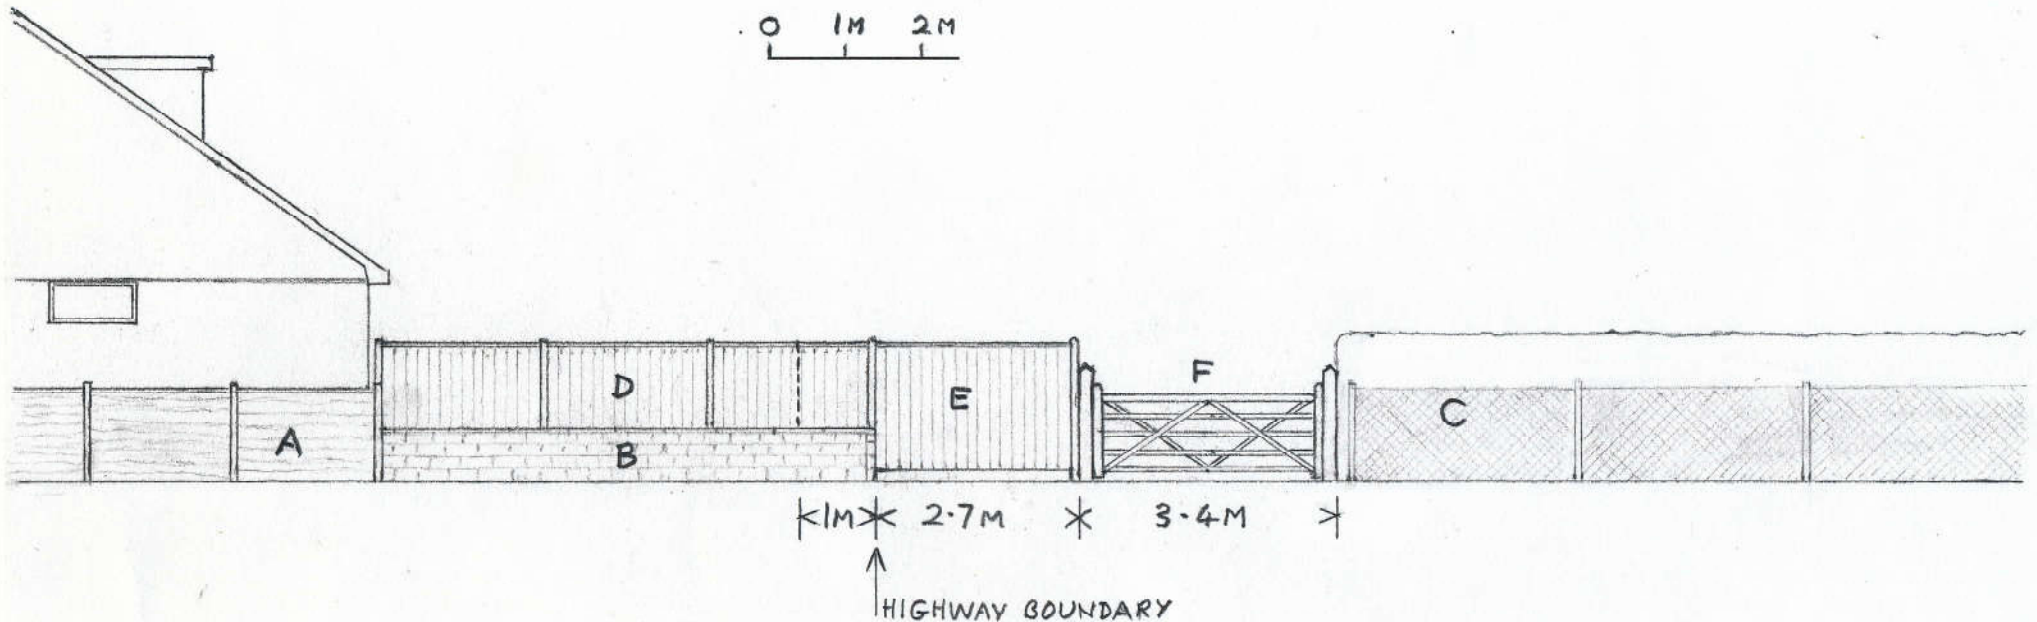 

LEGEND

- (A) Existing boundary fence of 10 Durham Gardens
- (B) Existing stone-effect boundary wall of 10 Durham Gardens
- (C) Existing hedge and chain-link fence to be retained
- (D) Proposed closeboard fence above existing wall, attached to concrete posts, height 1.83m
- (E) Proposed closeboard fence attached to concrete posts, height 1.83m, with concrete gravel board
- (F) Proposed timber gate(s), height 1.25m at stiles, with timber gate posts