


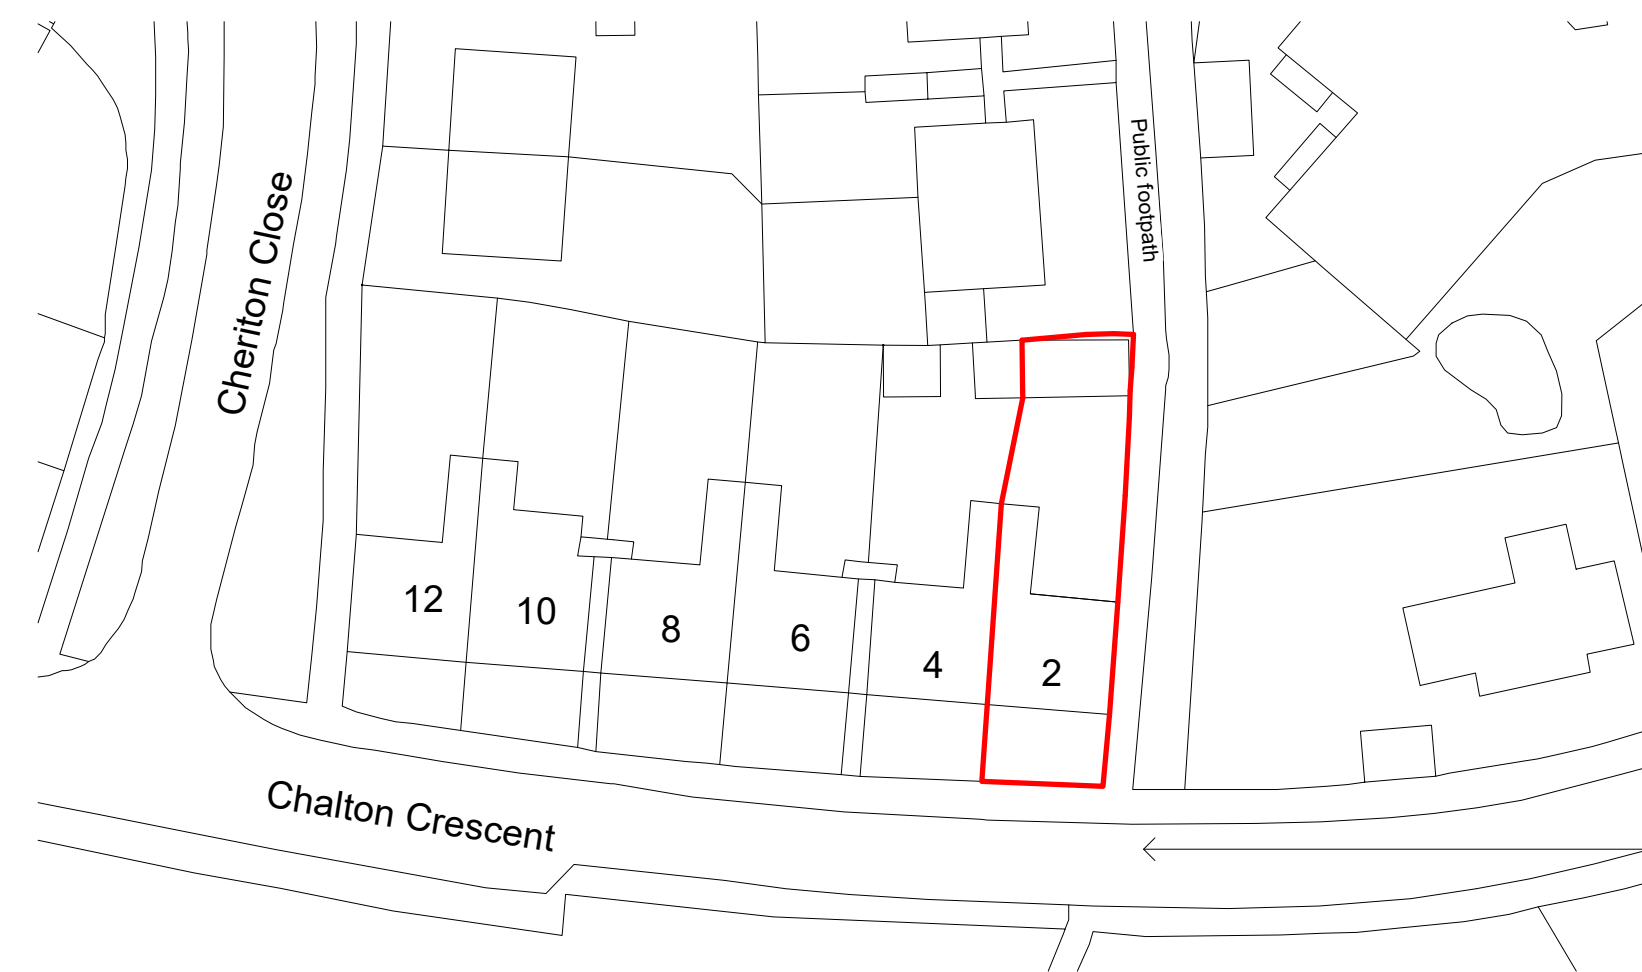


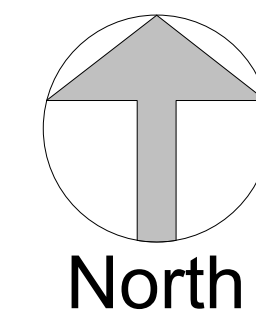

1 Block Plan
1 : 500

 

2 Site Plan
1 : 100

 

Rev	Description	Date
P1	Planning Issue	16.12.19
P2	Parking Provision	19.12.19

studioAH
ARCHITECTS
1 Roebuck Close
New Milton
Hampshire
BH25 6AJ
+44 7496 950 456
abdul@studioAH.co.uk

PROJECT

2 Chalton Crescent,
PO9 4PT

TITLE

Location and Site Plan

CLIENT

Azad Agulabakh

DRAWN BY	CHECKED BY	DATE
AH	AH	10.12.19

SCALE (@ A1)	PROJECT NUMBER
As indicated	1002

DRAWING NUMBER	REV
001	P2

DO NOT SCALE FROM THIS DRAWING. REPORT ANY DISCREPANCIES TO THE AUTHOR