


ELEVATION 02
SOUTH ELEVATION

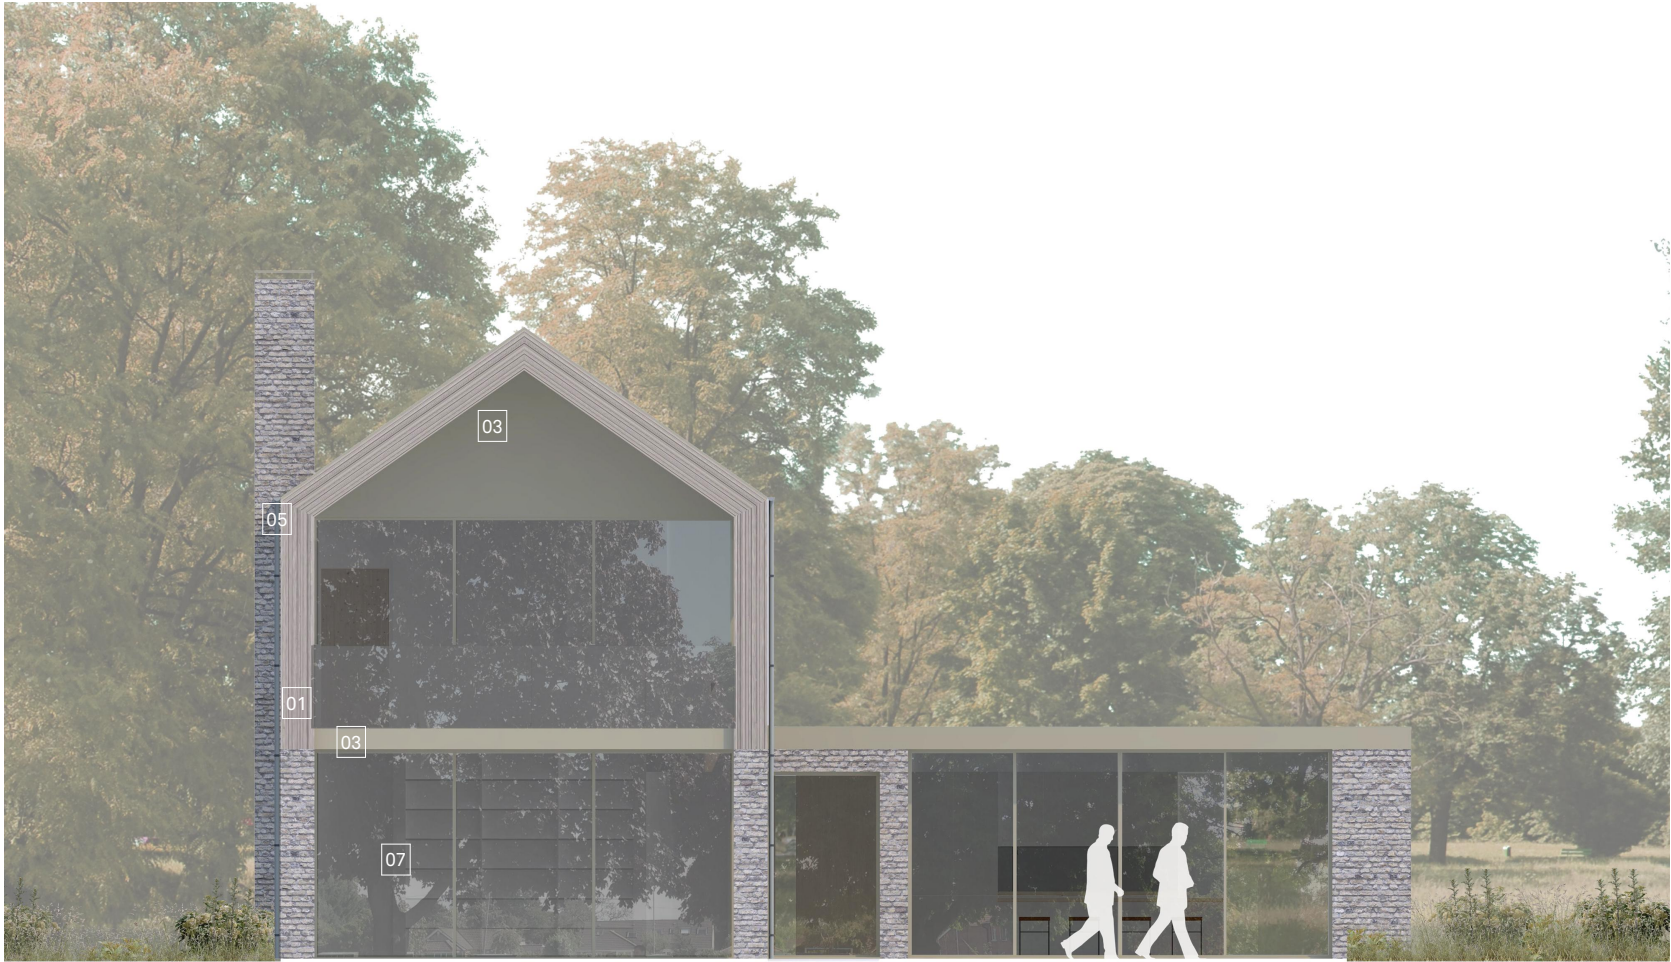

ELEVATION 04
NORTH ELEVATION



revisions		
P01	4/23/2019	General Issue

this drawing is the copyright of Re-Format LLP and may not be copied, altered or reproduced in any way or passed to a third party without written authority. All dimensions subject to site survey and site verification. Do not scale for construction ©

www.re-format.co.uk
mail@re-format.co.uk
+44 (0)1420 82131

drawn by
RP

checked by
MS

date
Nov 2018

scale at A3

project title
46 Warblington Road

document title
Plot 4 - Elevation Sheet 2


status
Suitable for Co-ordination

drawing number
15048-RFT-04-ZZ-DR-A-0301-S1

drawing status
S1

revision
P01

- KEY
- 01 - Vertical timber boarding
 - 02 - Brickwork
 - 03 - PPC aluminium facsia
 - 04 - Slate tiles
 - 05 - Zinc guttering & downpipes
 - 06 - Glass balustrade
 - 07 - PPC aluminium doors
 - 08 - Timber entrance door
 - 09 - Chimney cowl
 - 10 - PPC aluminium window system
 - 11 - PPC aluminium panel

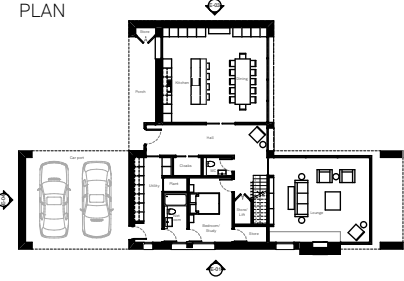

RE-
R
FO
MAT