



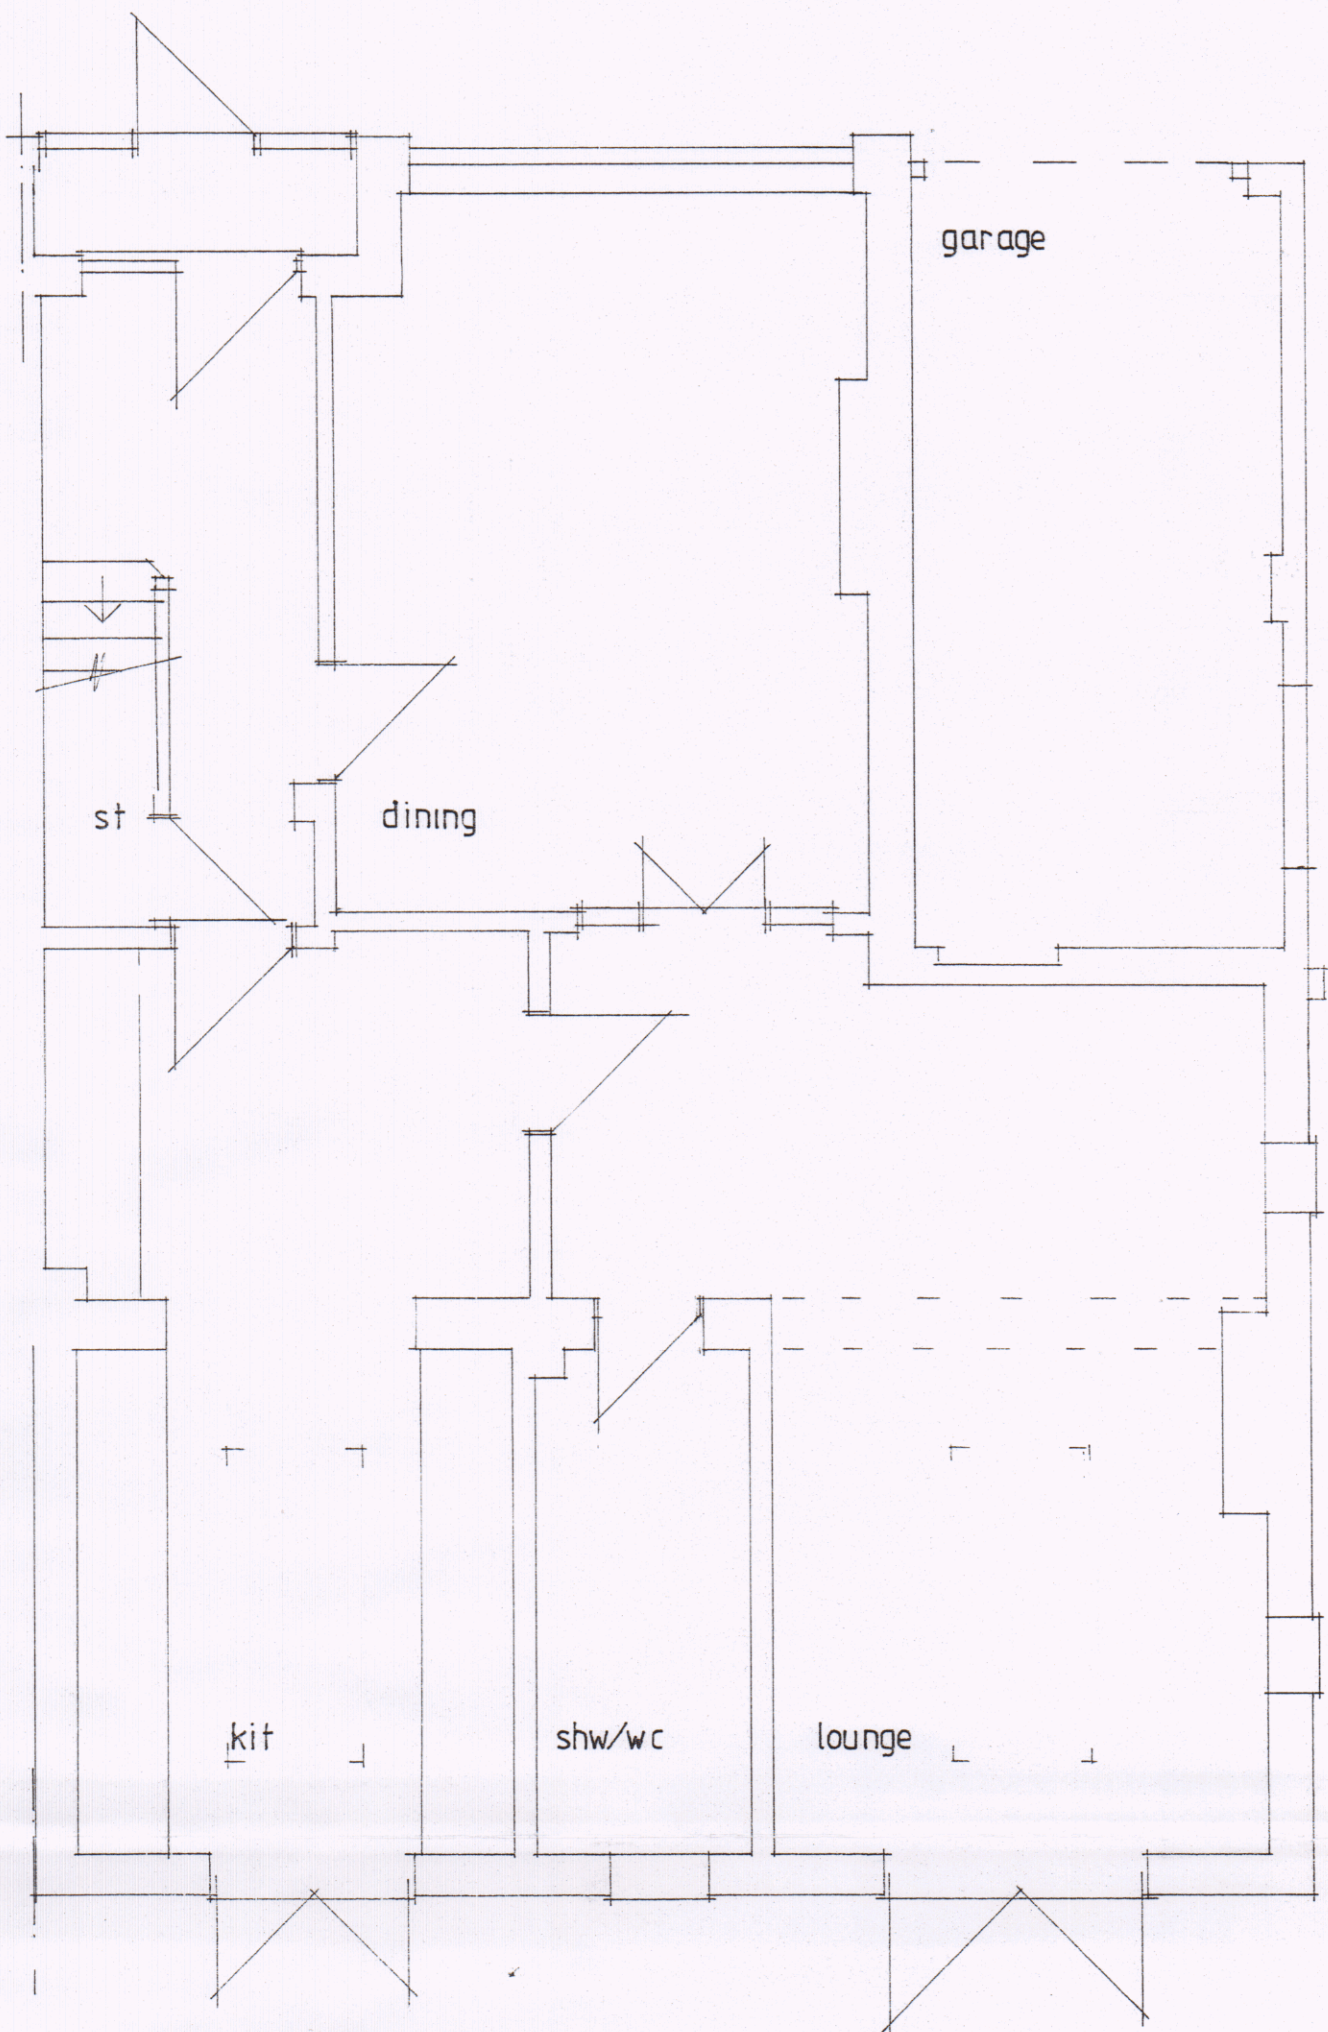

GROUND

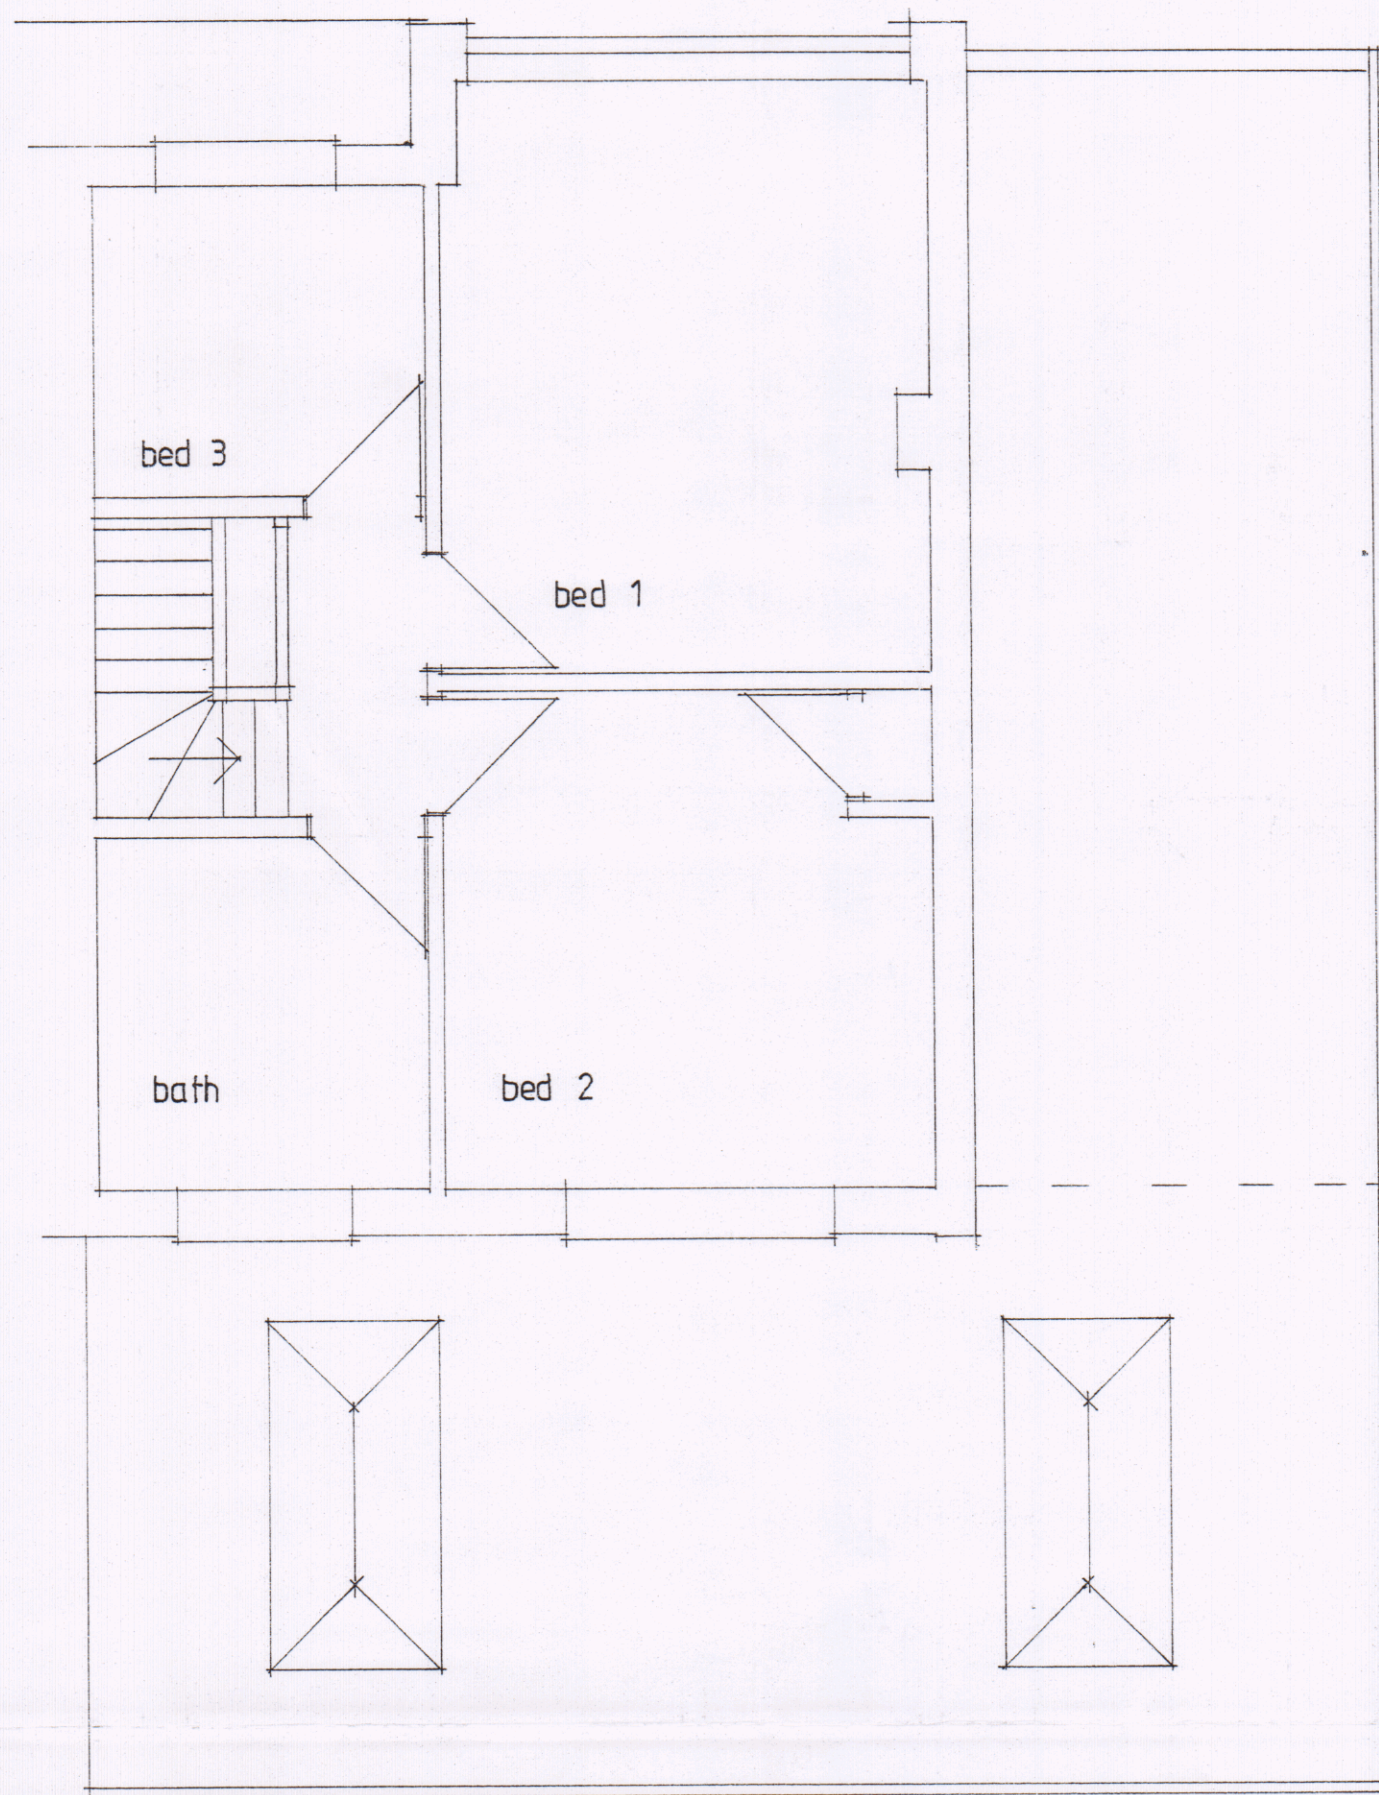


FIRST

HAVANT BOROUGH COUNCIL
09 MAR 2020
RECEIVED




SOUTH ELEVATION

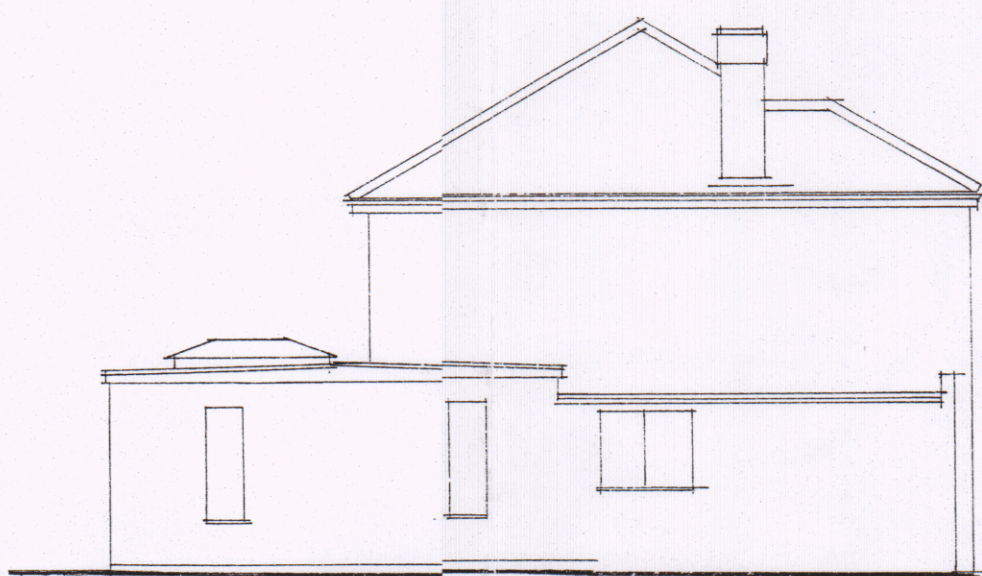

WEST ELEVATION




NORTH ELEVATION

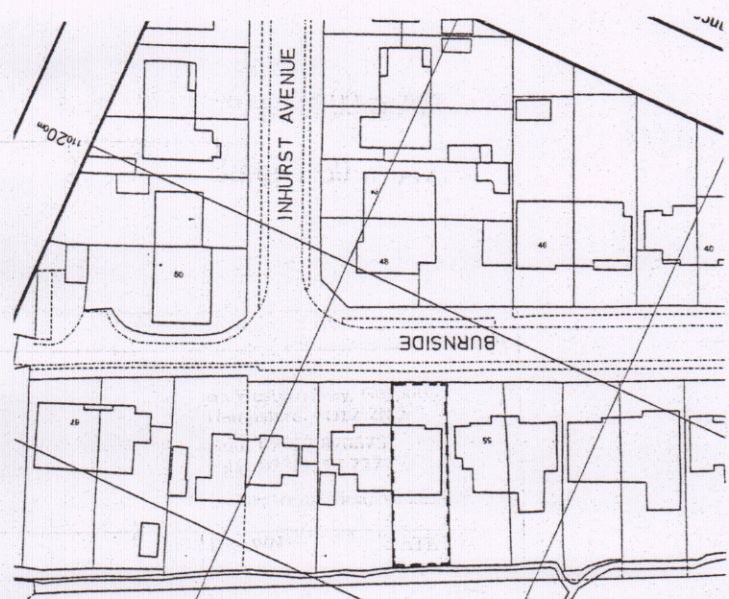

LOCATION PLAN
1:1250

Based upon the Ordnance Survey 1:1250 map with the permission of the Controller of Her Majesty's Stationery Office. Crown Copyright reserved. Licence No. 100007217

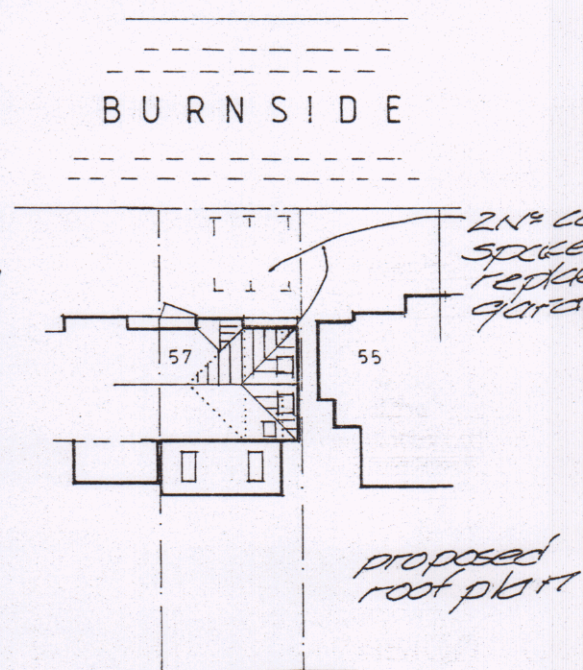

BLOCK PLAN
1:500

24x car parking spaces plus replacement garage.
6.3.20 B. ROOF PLAN AMENDED
13.1.20 A. CAR PARKING SPACES NOTED.

0 1 2 3 4 5 6m @ 1:100 @ A2
0 1 2 3m @ 1:50 @ A2

 Ayles & Associates Ltd ARCHITECTURAL DESIGN CONSULTANTS		62 Western Way, Gosport, Hampshire. PO12 2NQ Mob: 07759 870675 Tel: 023 9252 2277 E-mail: trevorayles@msn.com	
CLIENT	Mr S. Fox.	DRAWN	ta
PROJECT	Extension to 57 Burnside. Waterlooville, Hants.	SCALE	1:50 1:100
DRAWING	PLANS & ELEVATIONS as existing	DRAWING No	1457/01
DATE	REVISION	DATE	12 19
		COPY No	06
			4/3