



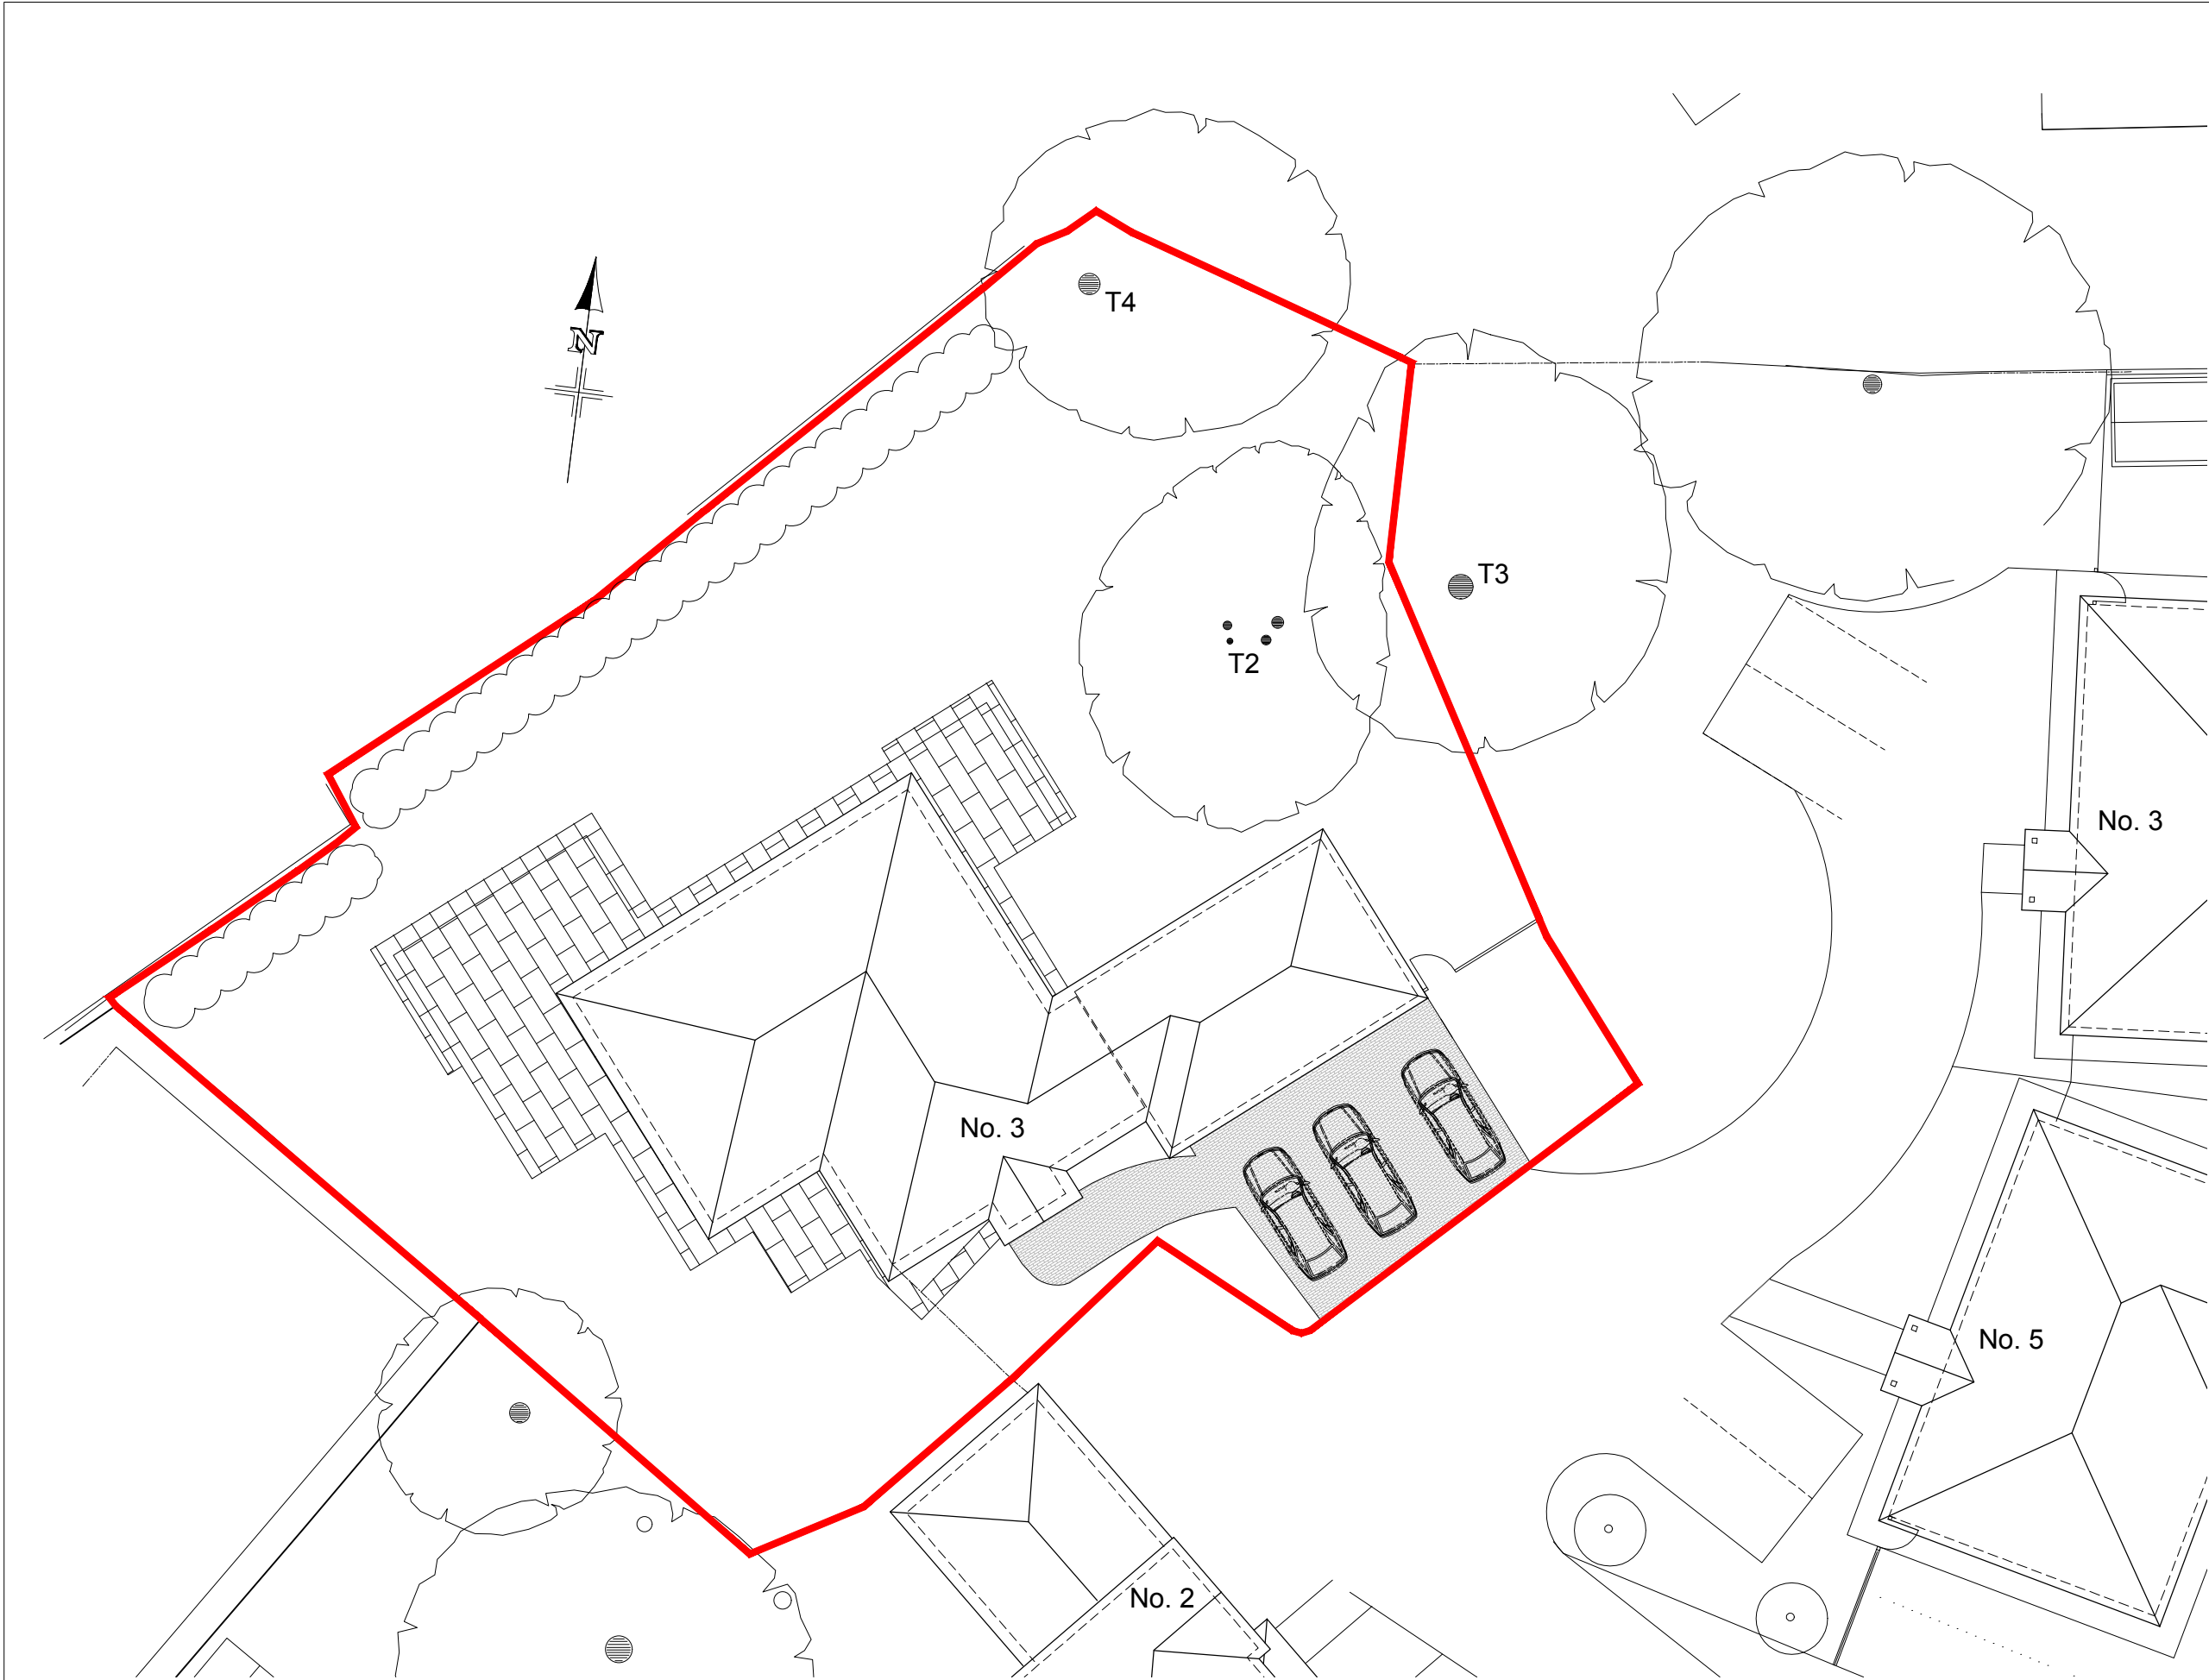

PRIOR TO THE COMMENCEMENT OF ANY WORKS, THE BUILDER IS TO CHECK AND/OR DETERMINE ALL CONSTRUCTION DETAILS, INCLUDING CHECKING EXISTING SITE LEVELS AND DIMENSIONS. THE DRAWING IS TO BE READ IN CONJUNCTION WITH ALL OTHER PROJECT DRAWINGS, CONSTRUCTION NOTES AND/OR PROJECT SPECIFICATION. ALL DISCREPANCIES SHOULD BE REPORTED IMMEDIATELY.			
Rev.	Date	Details	Drawn

 

Client: Mr & Mrs Mount	
Site Address: 3 Treetops Drive Cowplain Waterlooville Hampshire	Description: Existing Site Plan
Drawing Number: 19-026/P/002 A	
Status: SURVEY	
Scale: 1:200 @ A3	BlueSky Architecture CAD Design FERNEBERGA HOUSE ALEXANDRA ROAD FARNBOROUGH HAMPSHIRE, GU14 6DQ t: 01252 757285
Date: SEP 19	
Drawn: MJB	
Checked:	
AutoCAD Reference:	
THIS DRAWING IS THE COPYRIGHT OF BLUE SKY CAD LTD AND MUST NOT BE USED IN CONJUNCTION WITH ANY OTHER PROJECT WITHOUT WRITTEN CONSENT	