




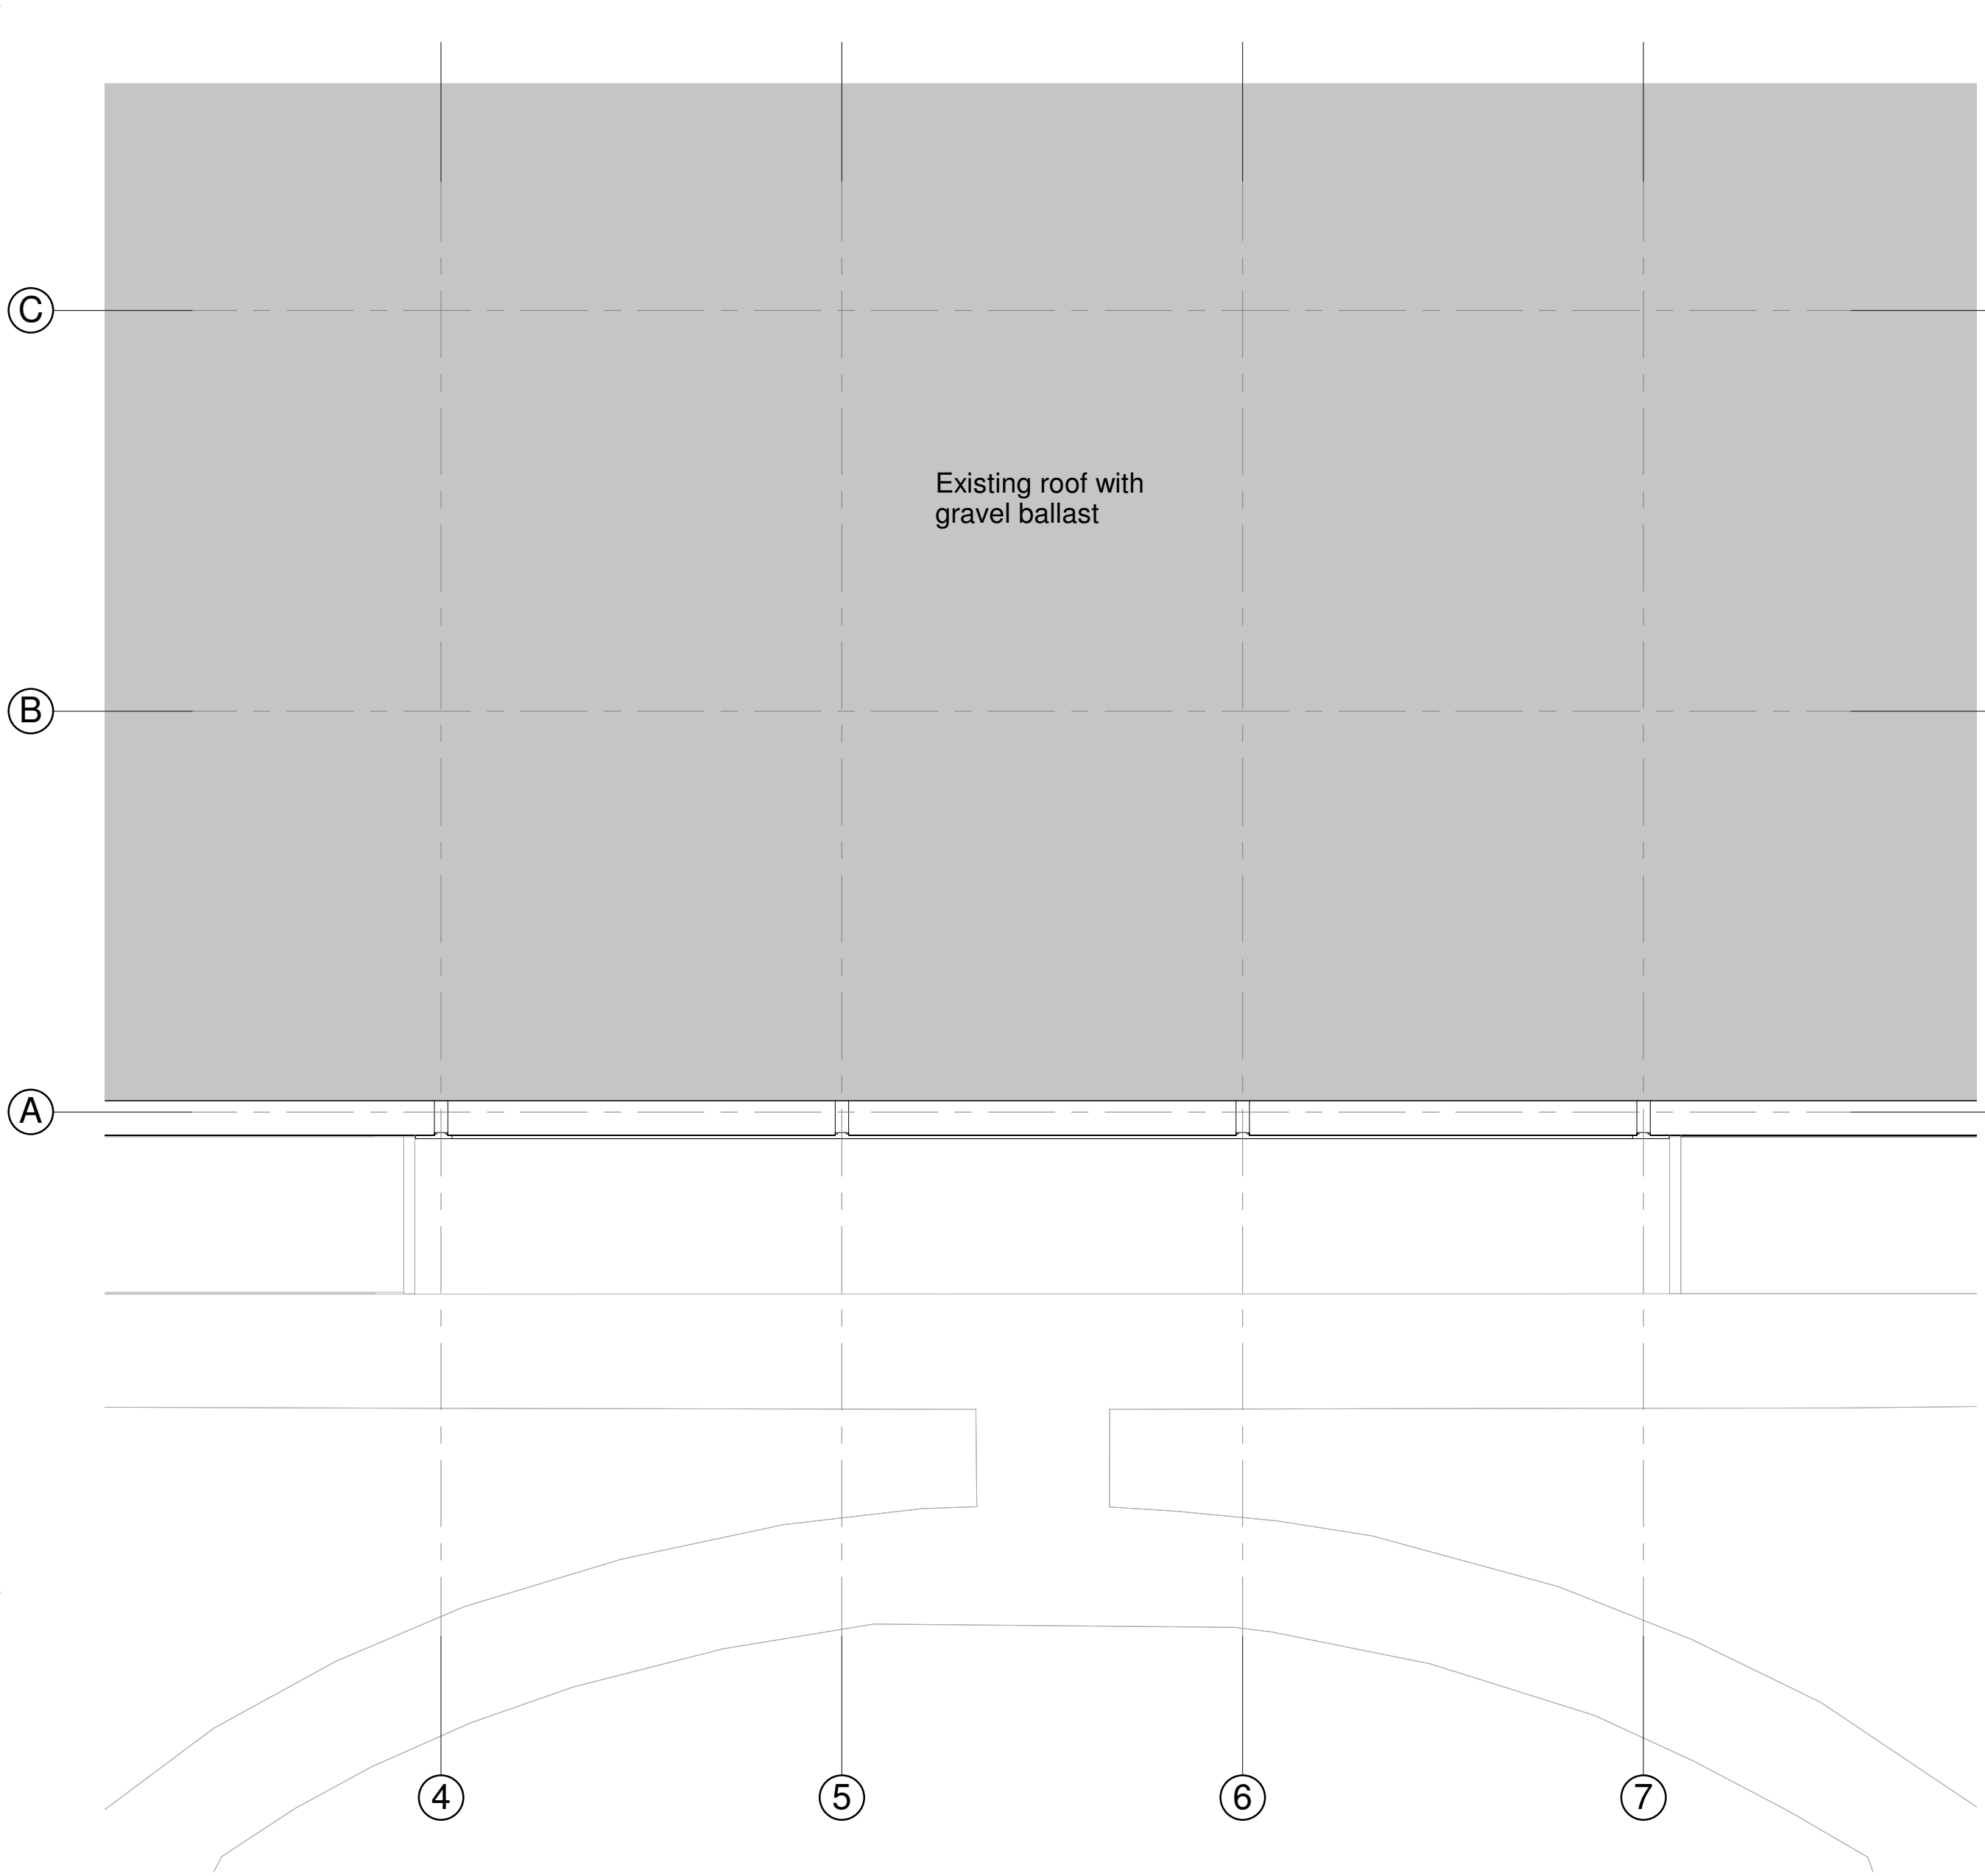


Existing Roof Plan
1 : 100

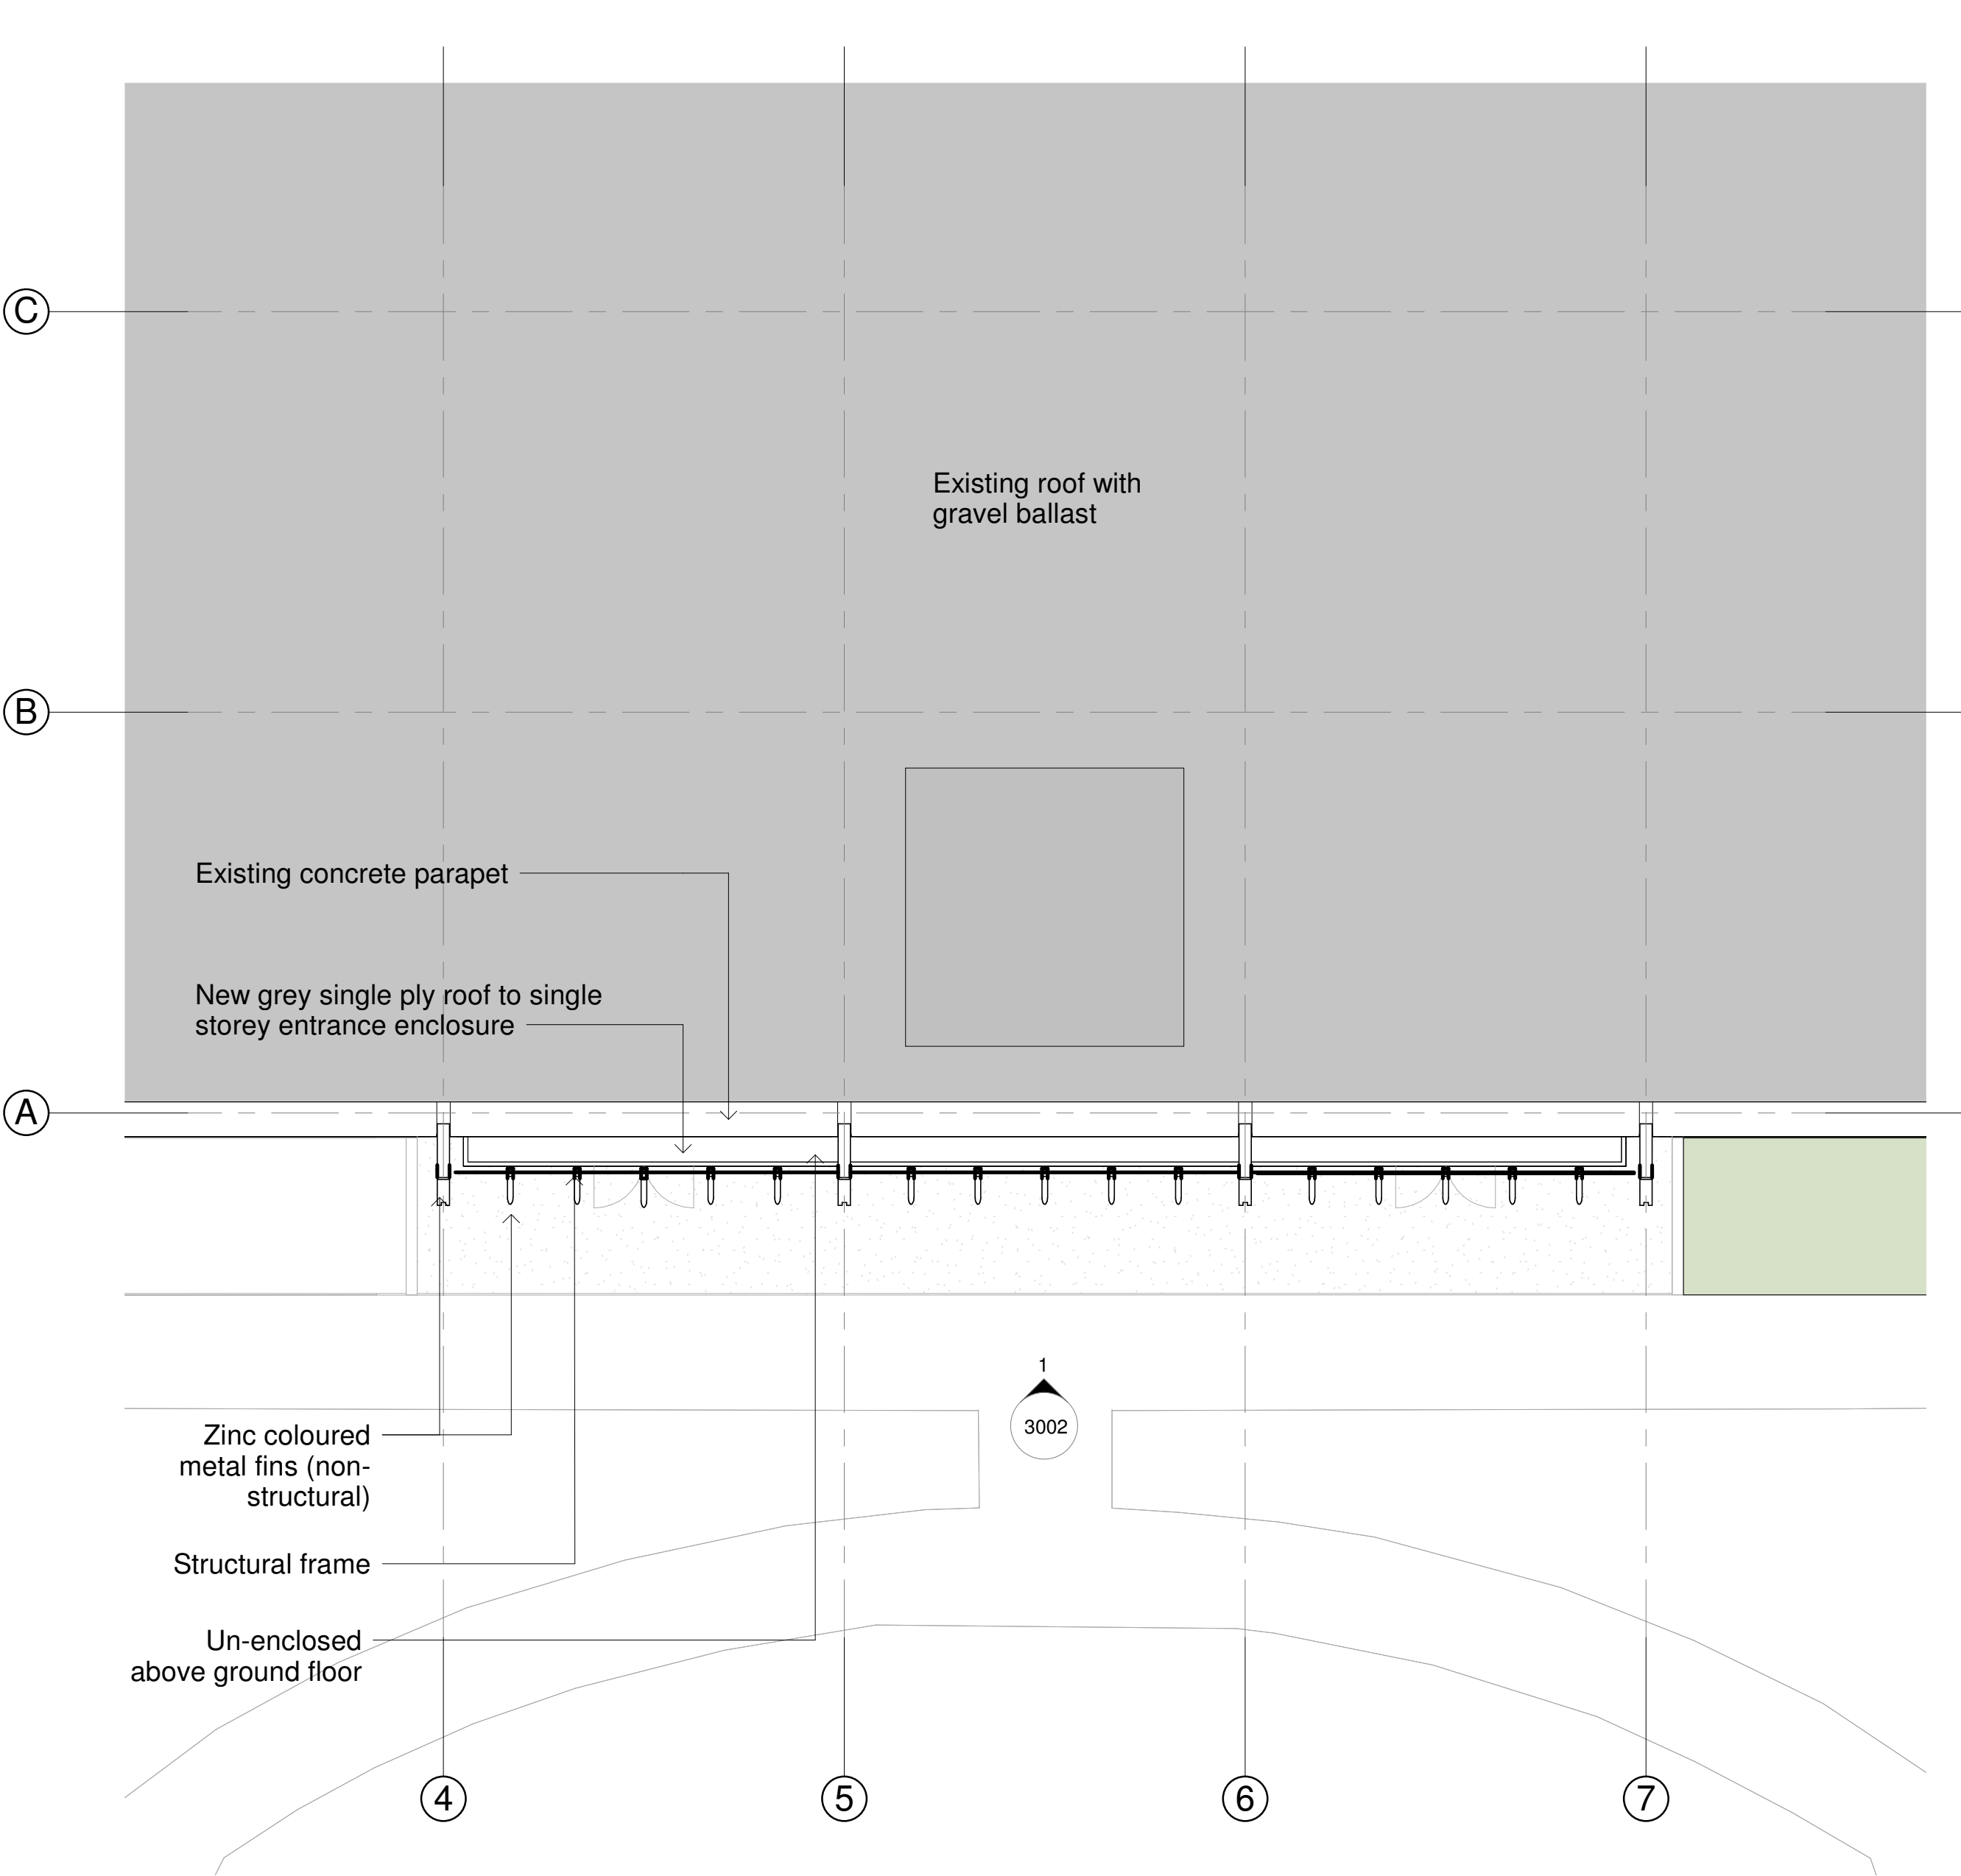

Proposed Roof Plan
1 : 100

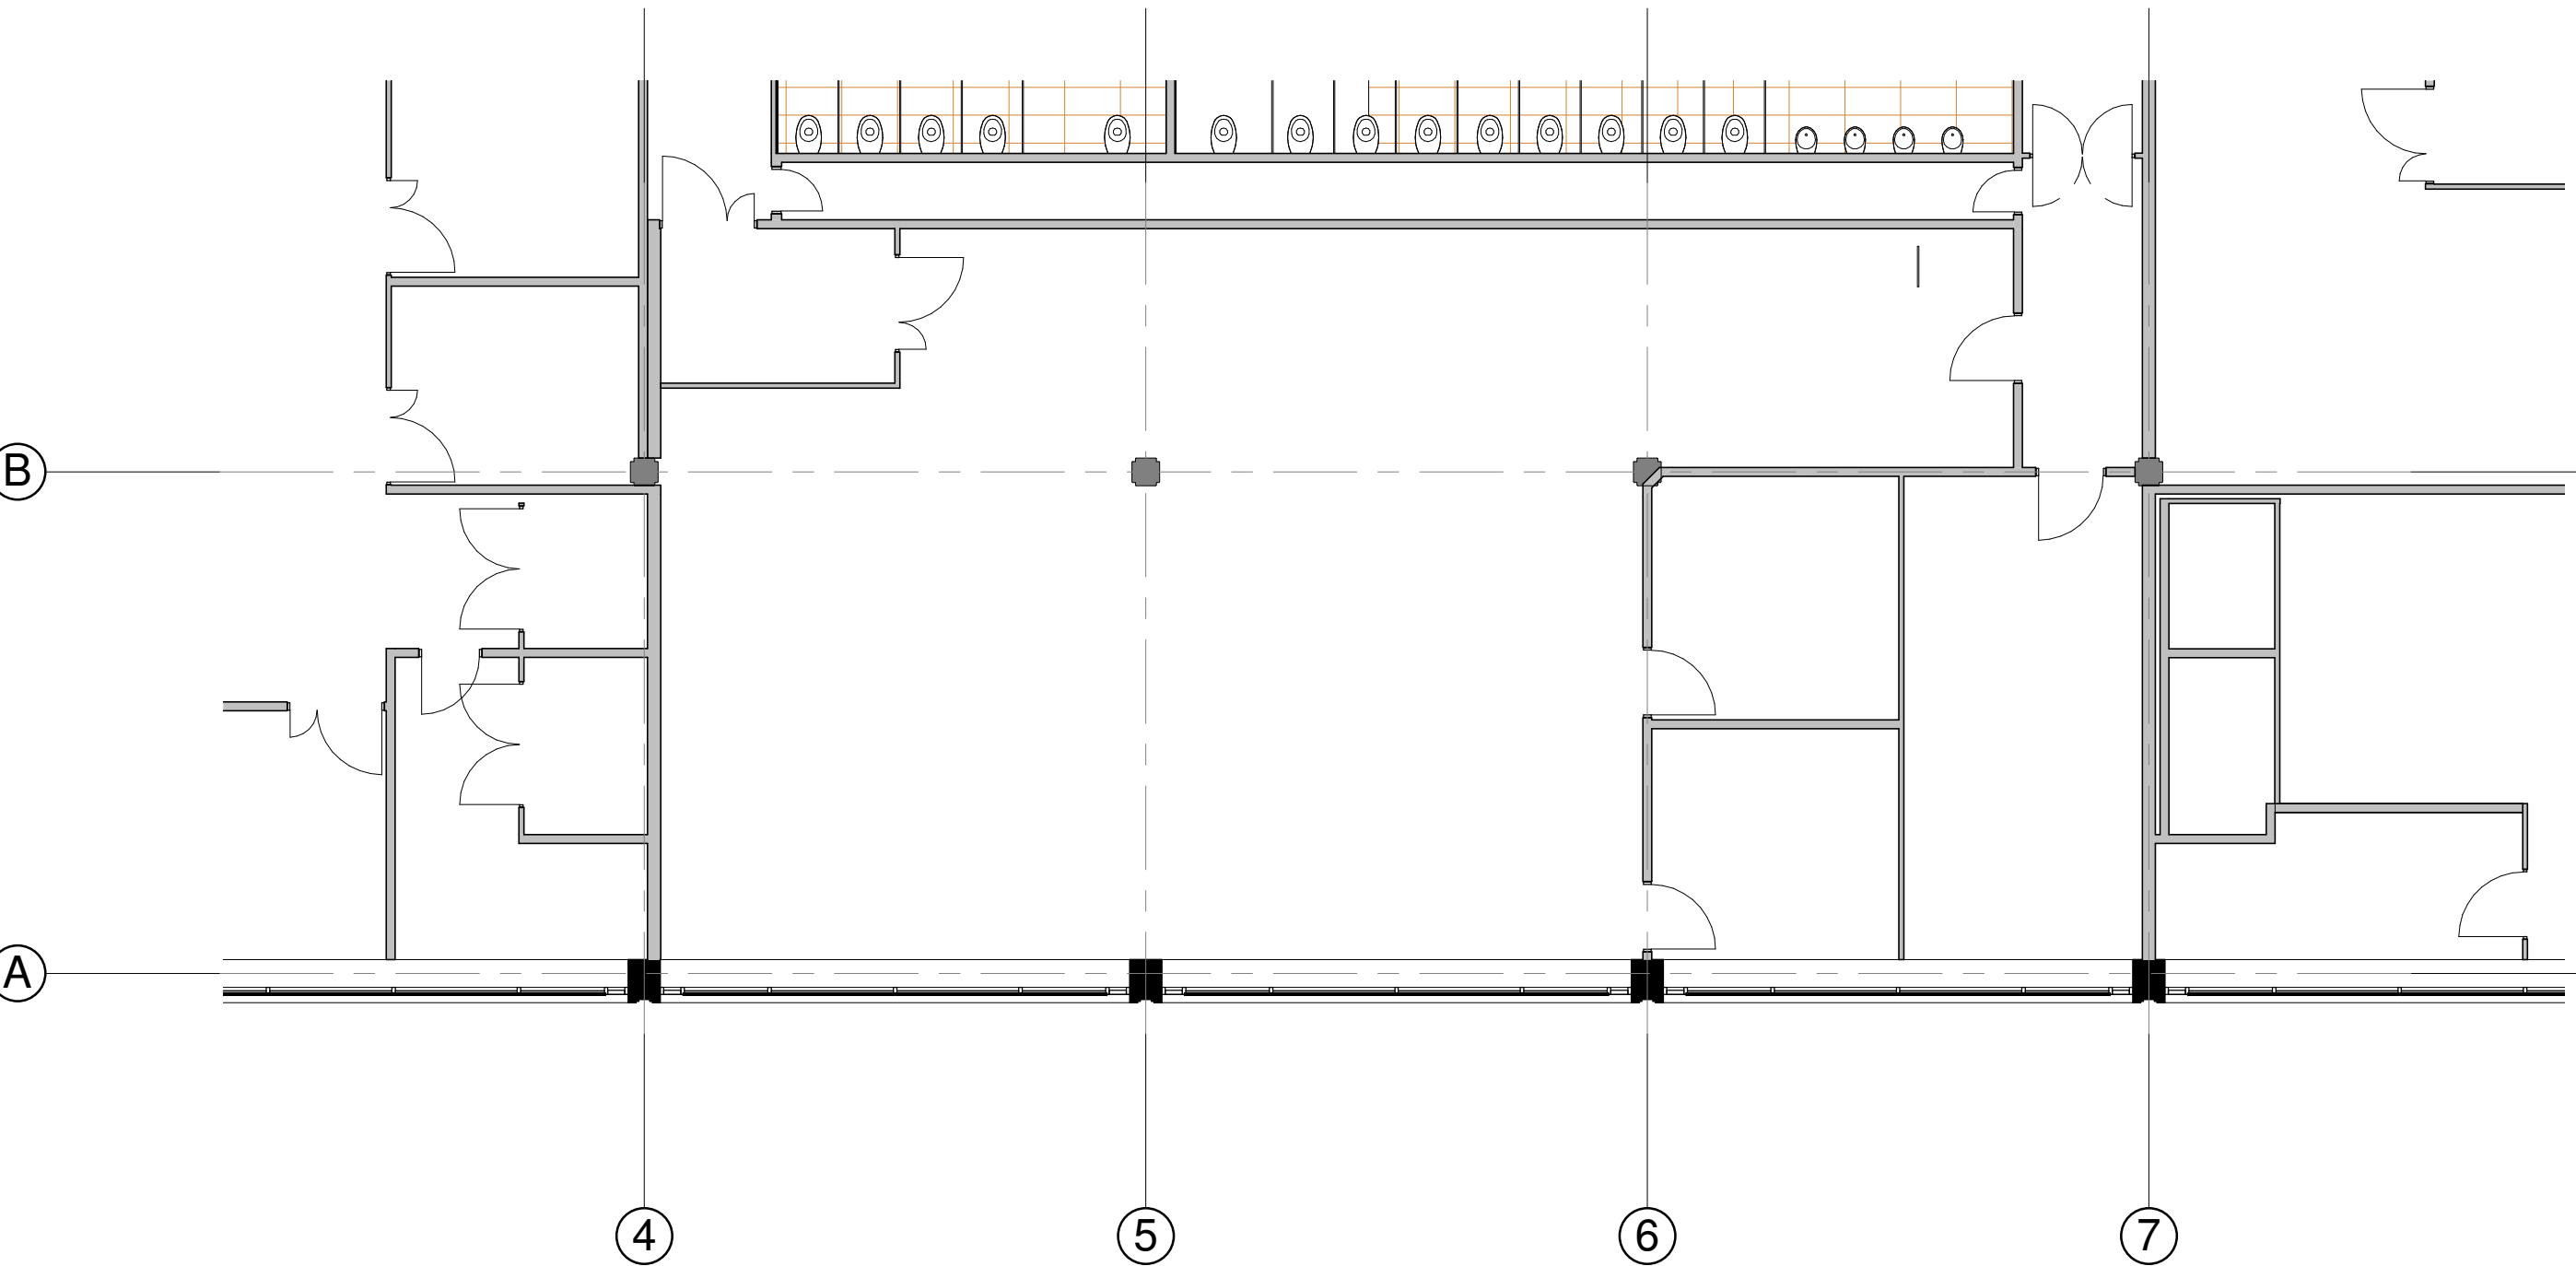

Existing Second Floor Plan
1 : 100

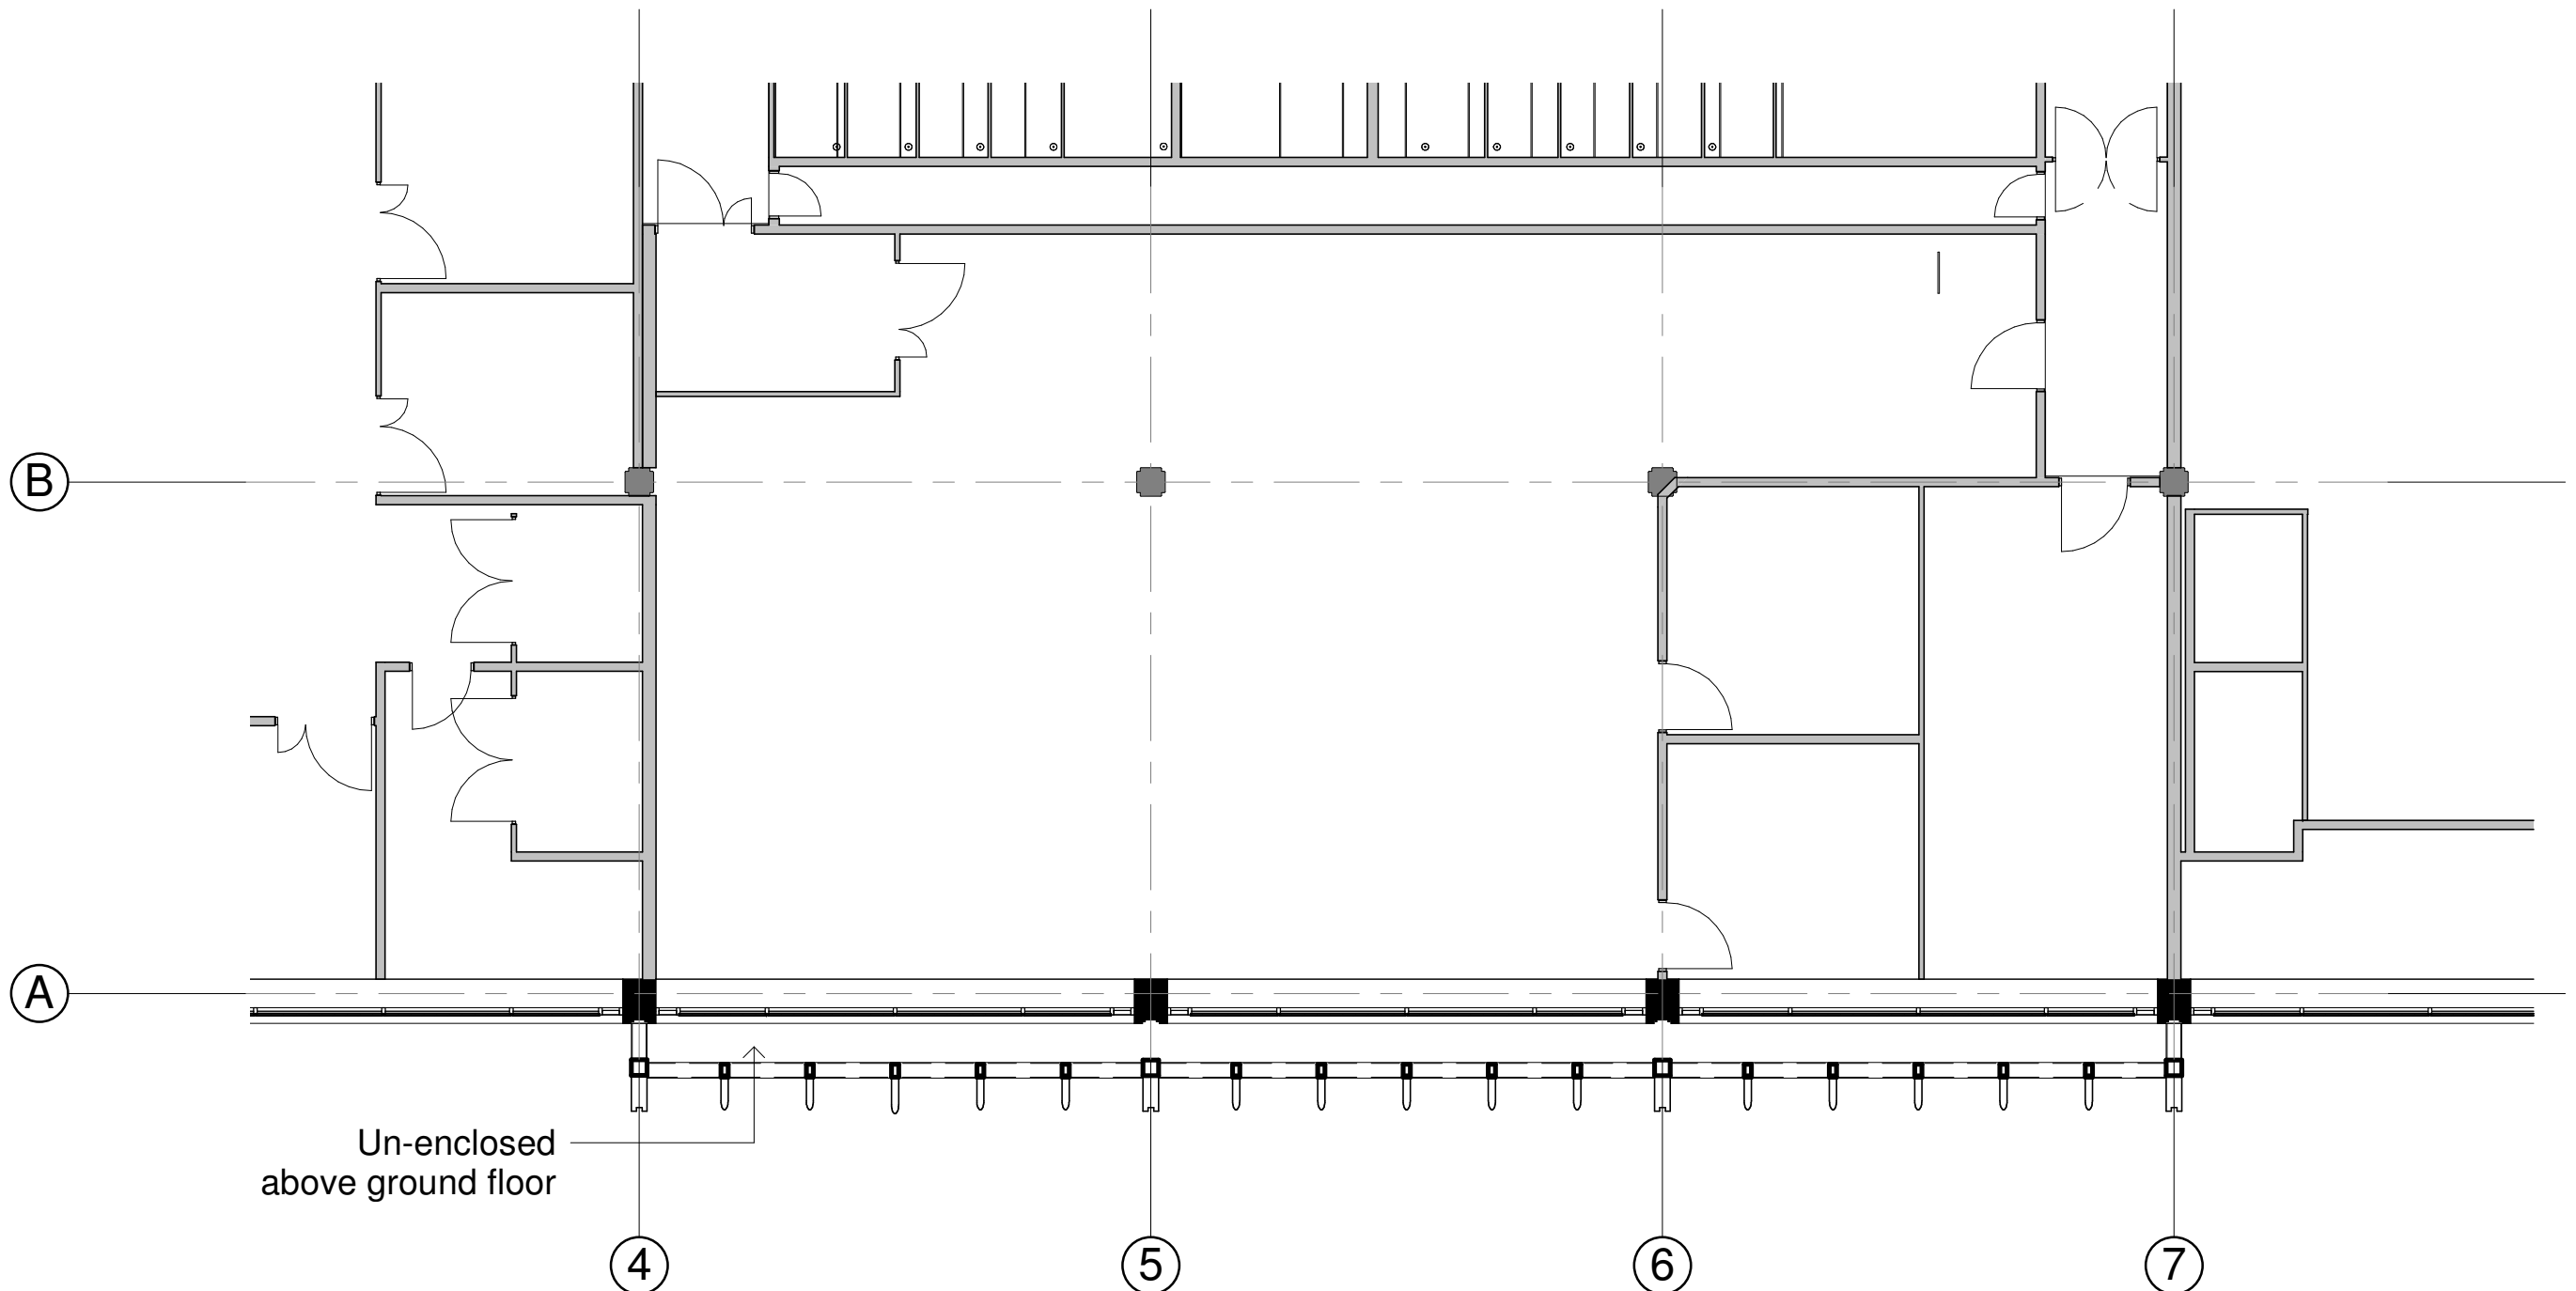


Proposed Second Floor Plan
1 : 100

Notes
This drawing may be scaled for the purposes of Planning Applications, Land Registry and for Legal plans where the scale bar is used, and where it verifies that the drawing is an original or an accurate copy. It may not be scaled for construction purposes.
Always refer to figure dimensions. All dimensions are to be checked on site.
Discrepancies and/or ambiguities between this drawing and information given elsewhere must be reported immediately to this office for clarification before proceeding. All drawings are to be read in conjunction with the specification and all works to be carried out in accordance with latest British Standards / Codes of Practice.

P04 06/08/19 JH Entrance structure amended and brought towards building to avoid Southern Water easement, entrance enclosed at ground floor only. IJ
P03 11/03/19 CJ Drawing update following comments IJ dated 08/03/19.
P02 03/03/19 CJ Drawing title updated. IJ
P01 06/02/19 CJ Structural frame updated. Floor plans IJ added.

Rev Date Int Notes Chkd

 

Client

Drawing Originator

AWW inspired environments
London - 106 Weston Street London SE1 3QB 020 7160 6000
Bristol - Riverside House, Bristol, BS1 6LS 0117 923 2535
Plymouth - East Quay House, Plymouth, PL4 0HX 01752 261 282
RIBA Chartered Practice www.aww-uk.com

Project Title
Building 6000
Langstone Technology Park,
Havant, Portsmouth

Drawing Title
Second Floor & Roof Plan -
Existing & Proposed

Scale 1 : 100 Sheet A1 Drawn JH Checked IJ Date

Status	Project No.	
PLANNING	4046B	
Drawing Reference	Drawing No.	Revision
	0101	P04