


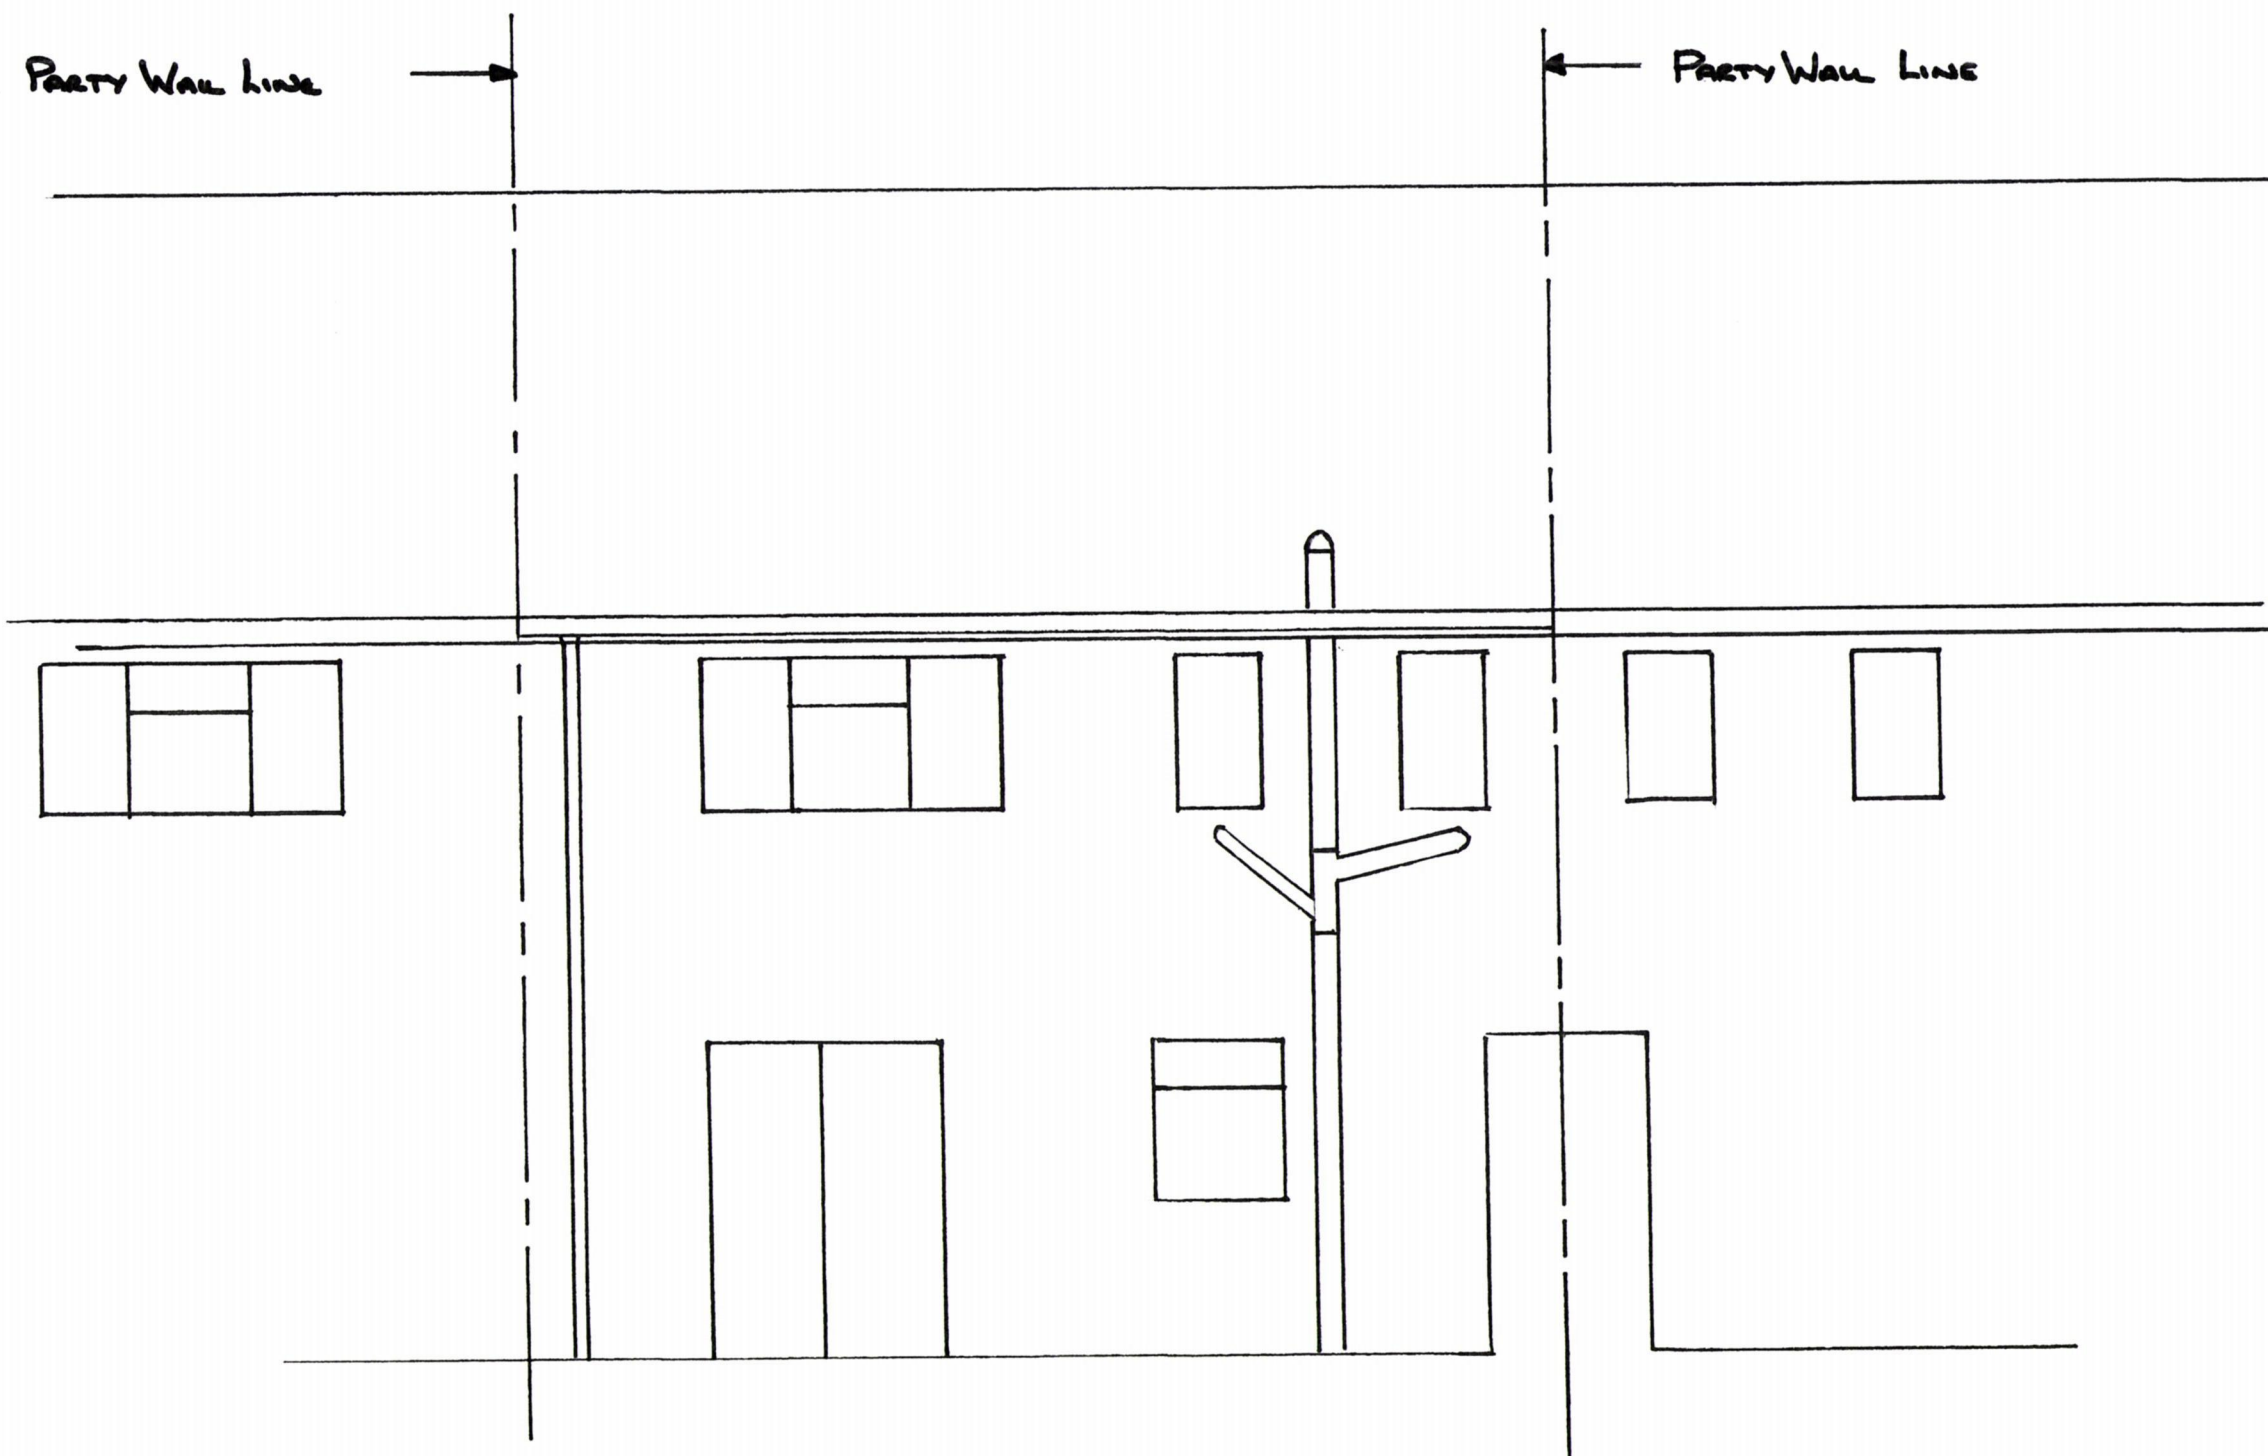

HAVANT BOROUGH COUNCIL
23 MAY 2019
RECEIVED

48 WINCHFIELD CRESCENT, BEDHAMPTON
EXISTING SOUTH ELEVATION

DRG No E05
REV 0
SCALE 1:50