



Proposed schedule of materials:

- 1 Concrete roof tiles to match existing
- 2 Bricks to match existing
- 3 UPVC doors and windows to match existing
- 4 Render to match existing

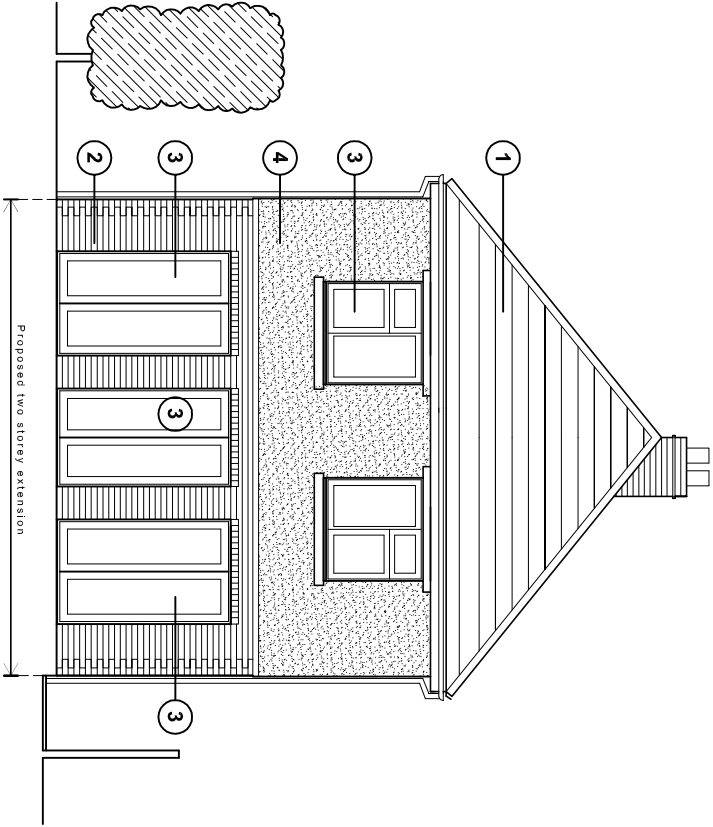


North (front) elevation

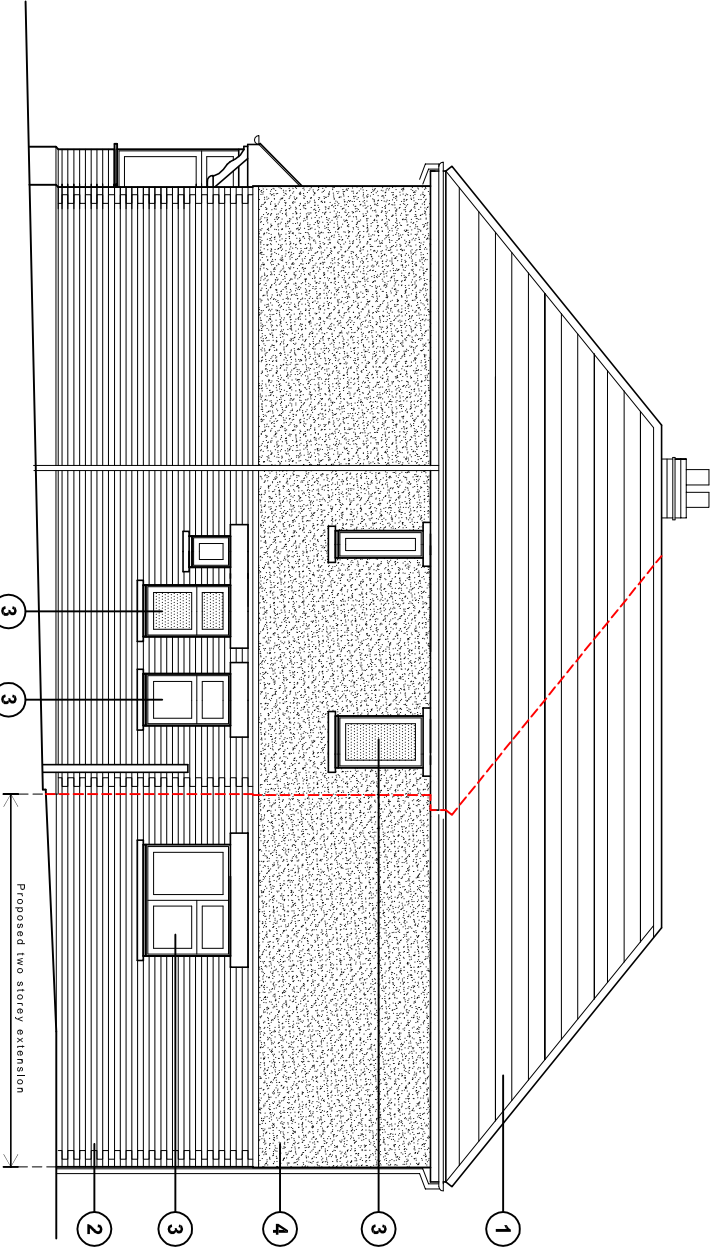


East (side) elevation

Key to floor plan:

- Existing walls
- Proposed walls
- New structural

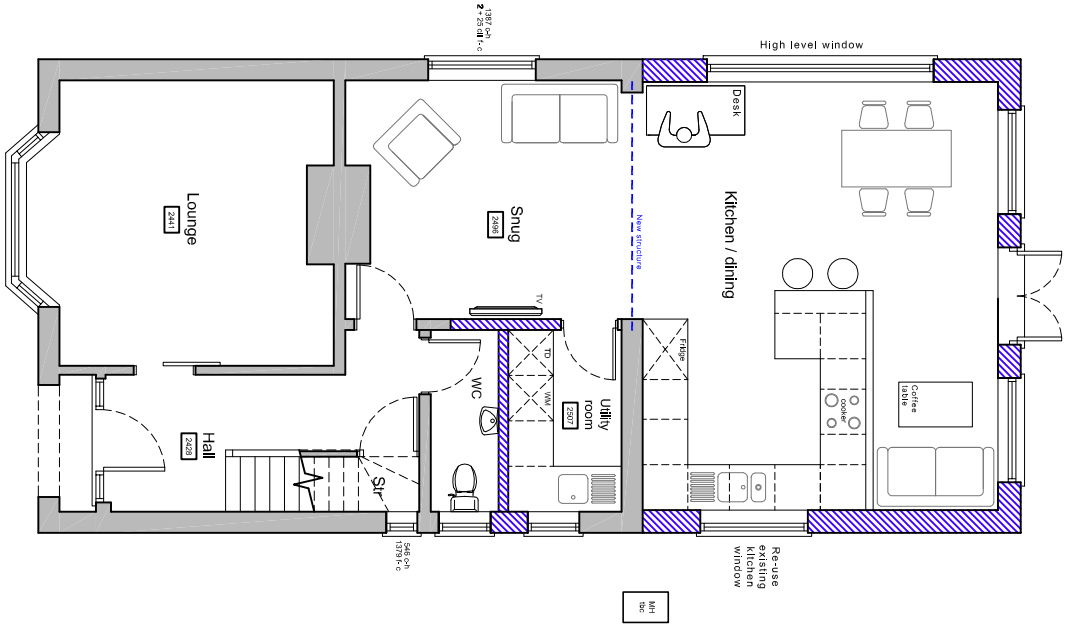


Ground floor plan

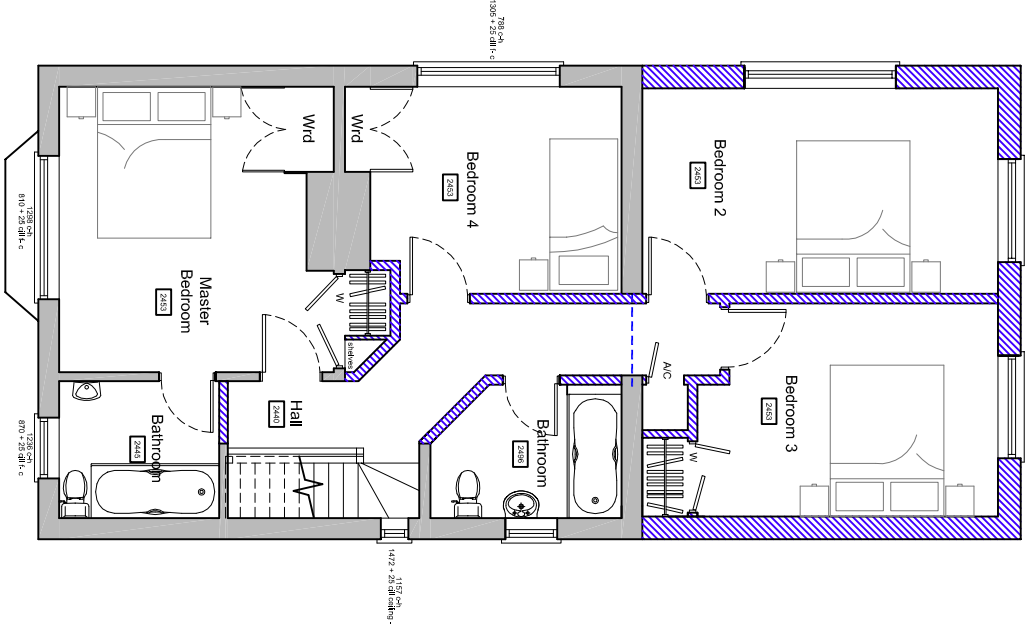

First floor plan

West (side) elevation

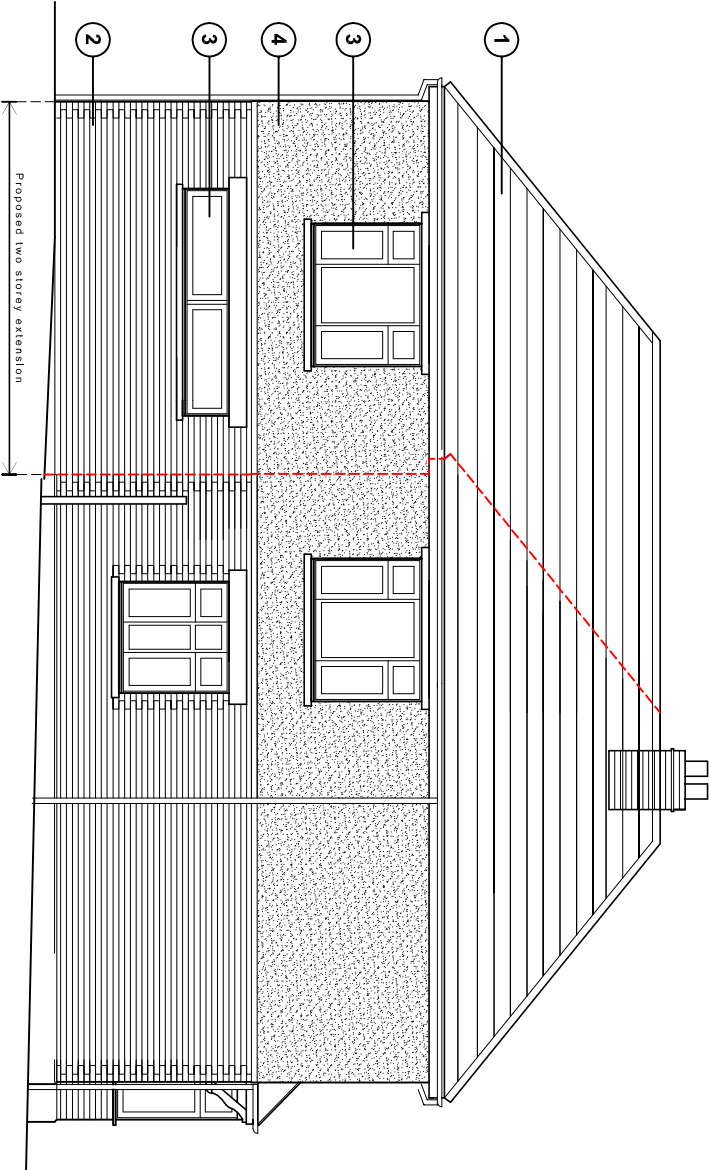

Proposed floor plans & elevations

scale 1:100

For	MR & MRS CLARKE	Title	PROPOSED FLOOR PLANS & ELEVATIONS			Office Tel:	01243 933732			
Project	PROPOSED TWO STOREY REAR EXTENSION AT 52 ROWLANDS AVENUE, WATERLOOVILLE, PO7 7RU	Date	JUN 2020	Drawn	JB	Scale	As shown @ A3	Checked	.	Email: admin@jb-architecturedesign.com Web: www.jb-architecturedesign.com
		Job Number	PL 201/20	Drawing Number	-03	Revision				
						 JB ARCHITECTURE				

