




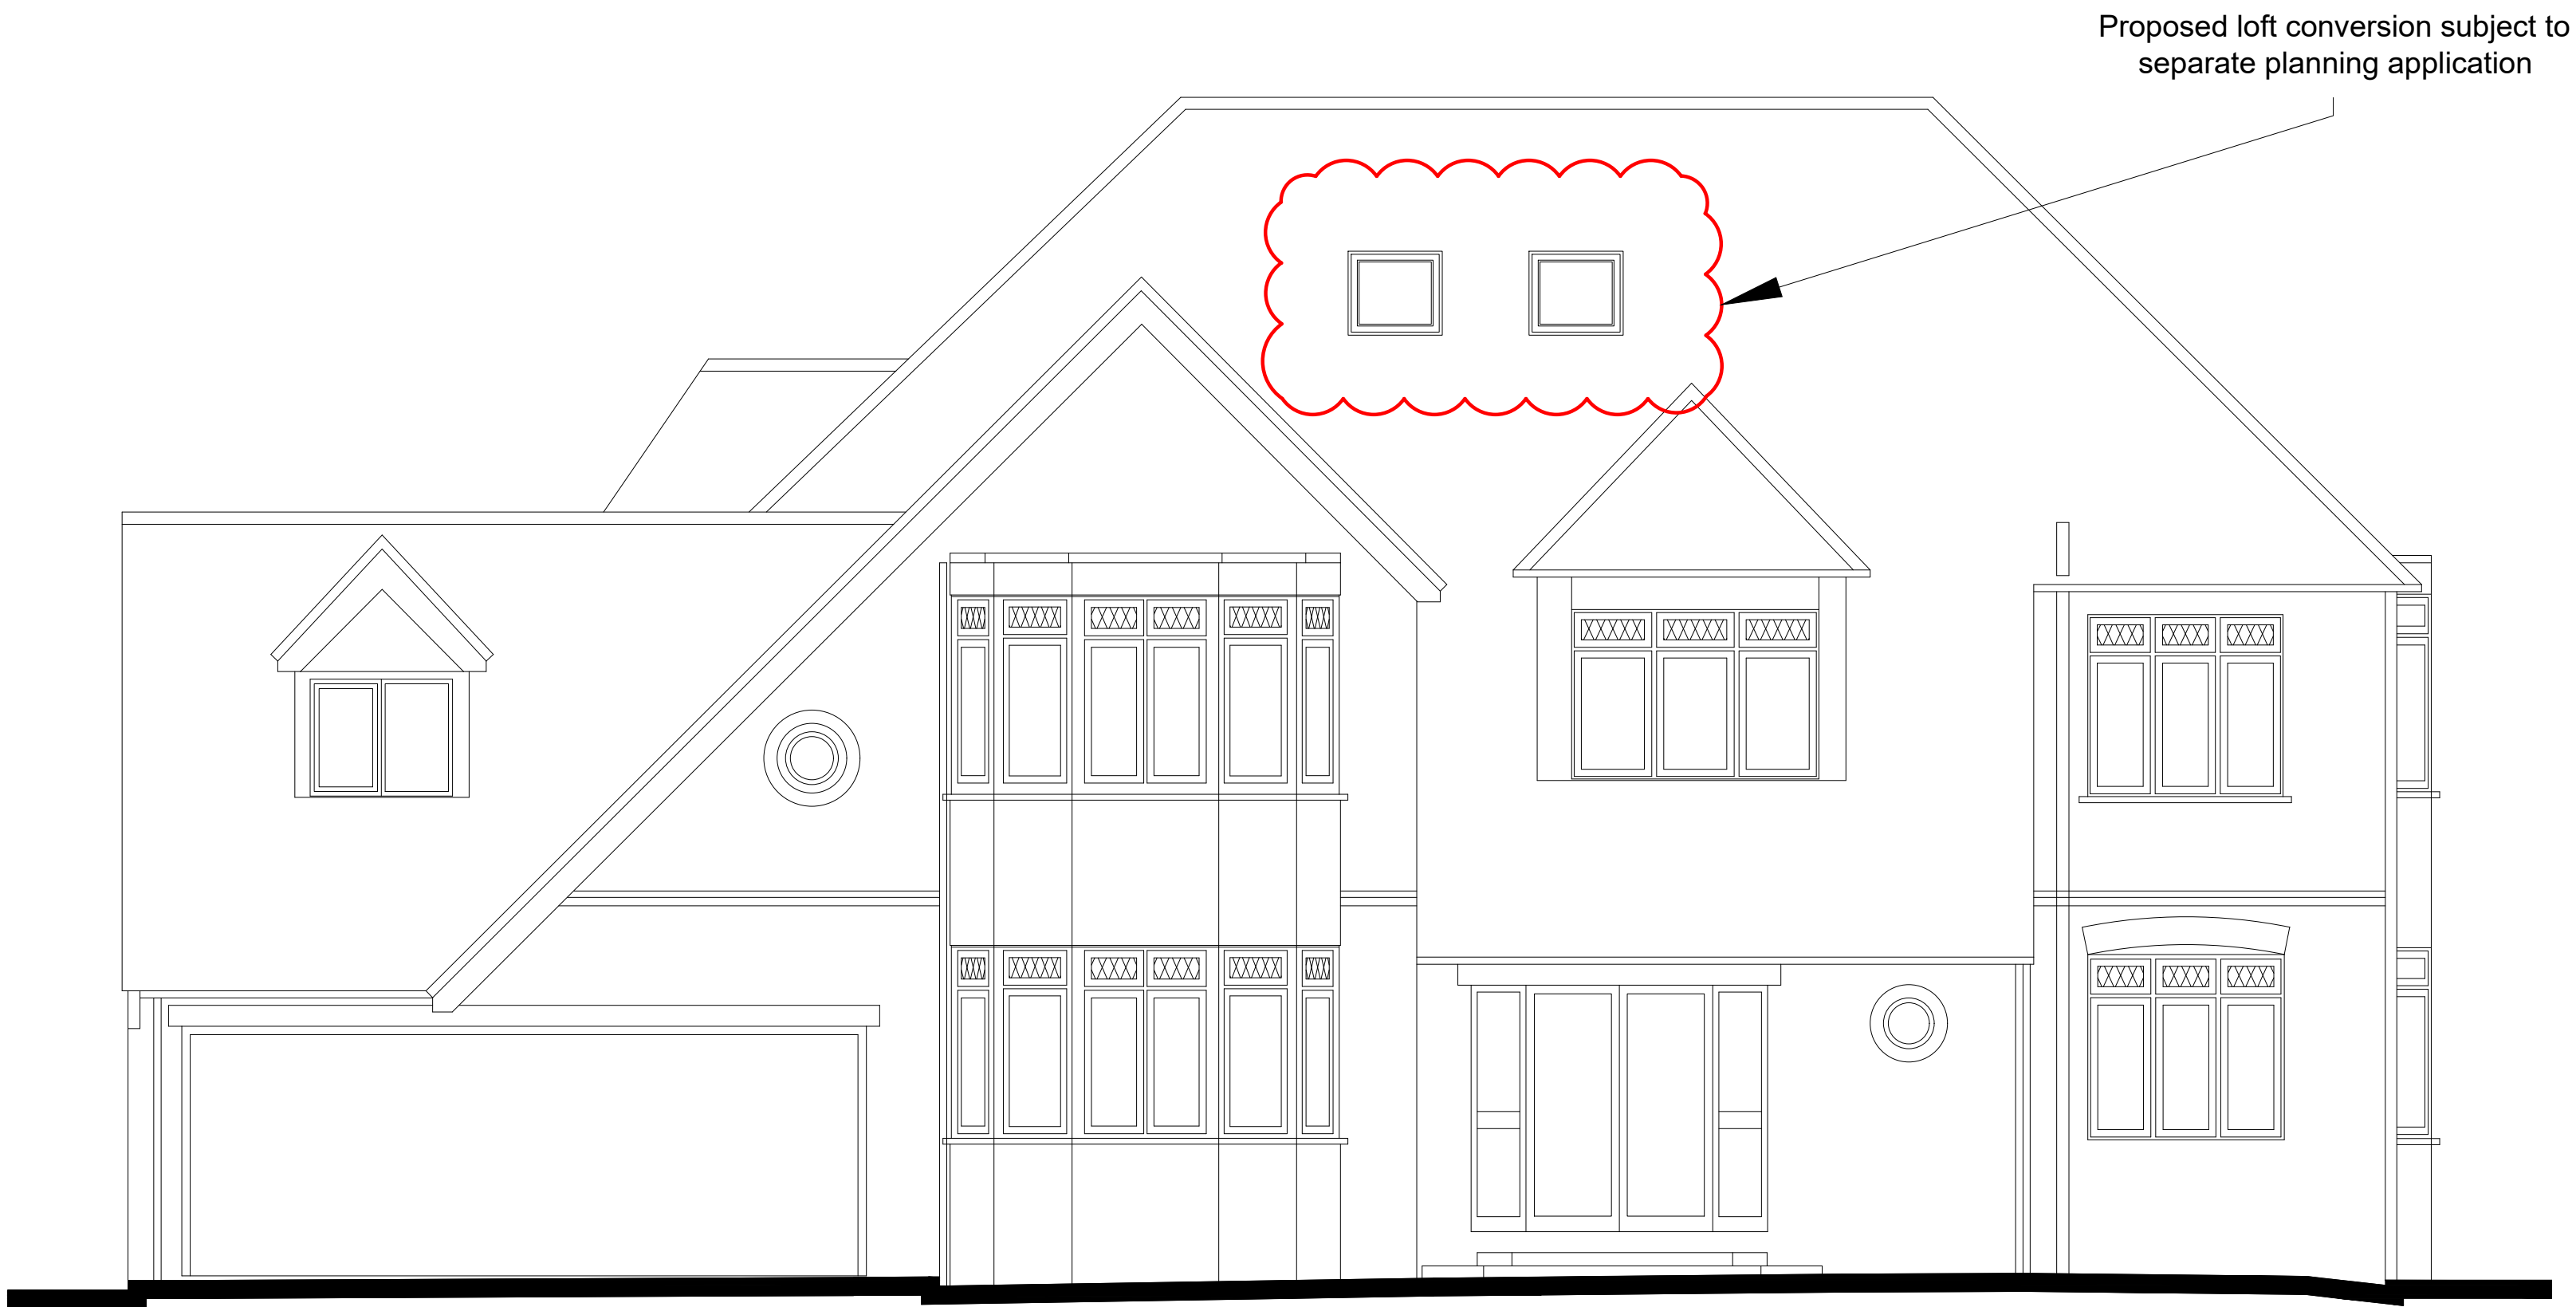

Proposed Front Elevation (Scale 1:50)

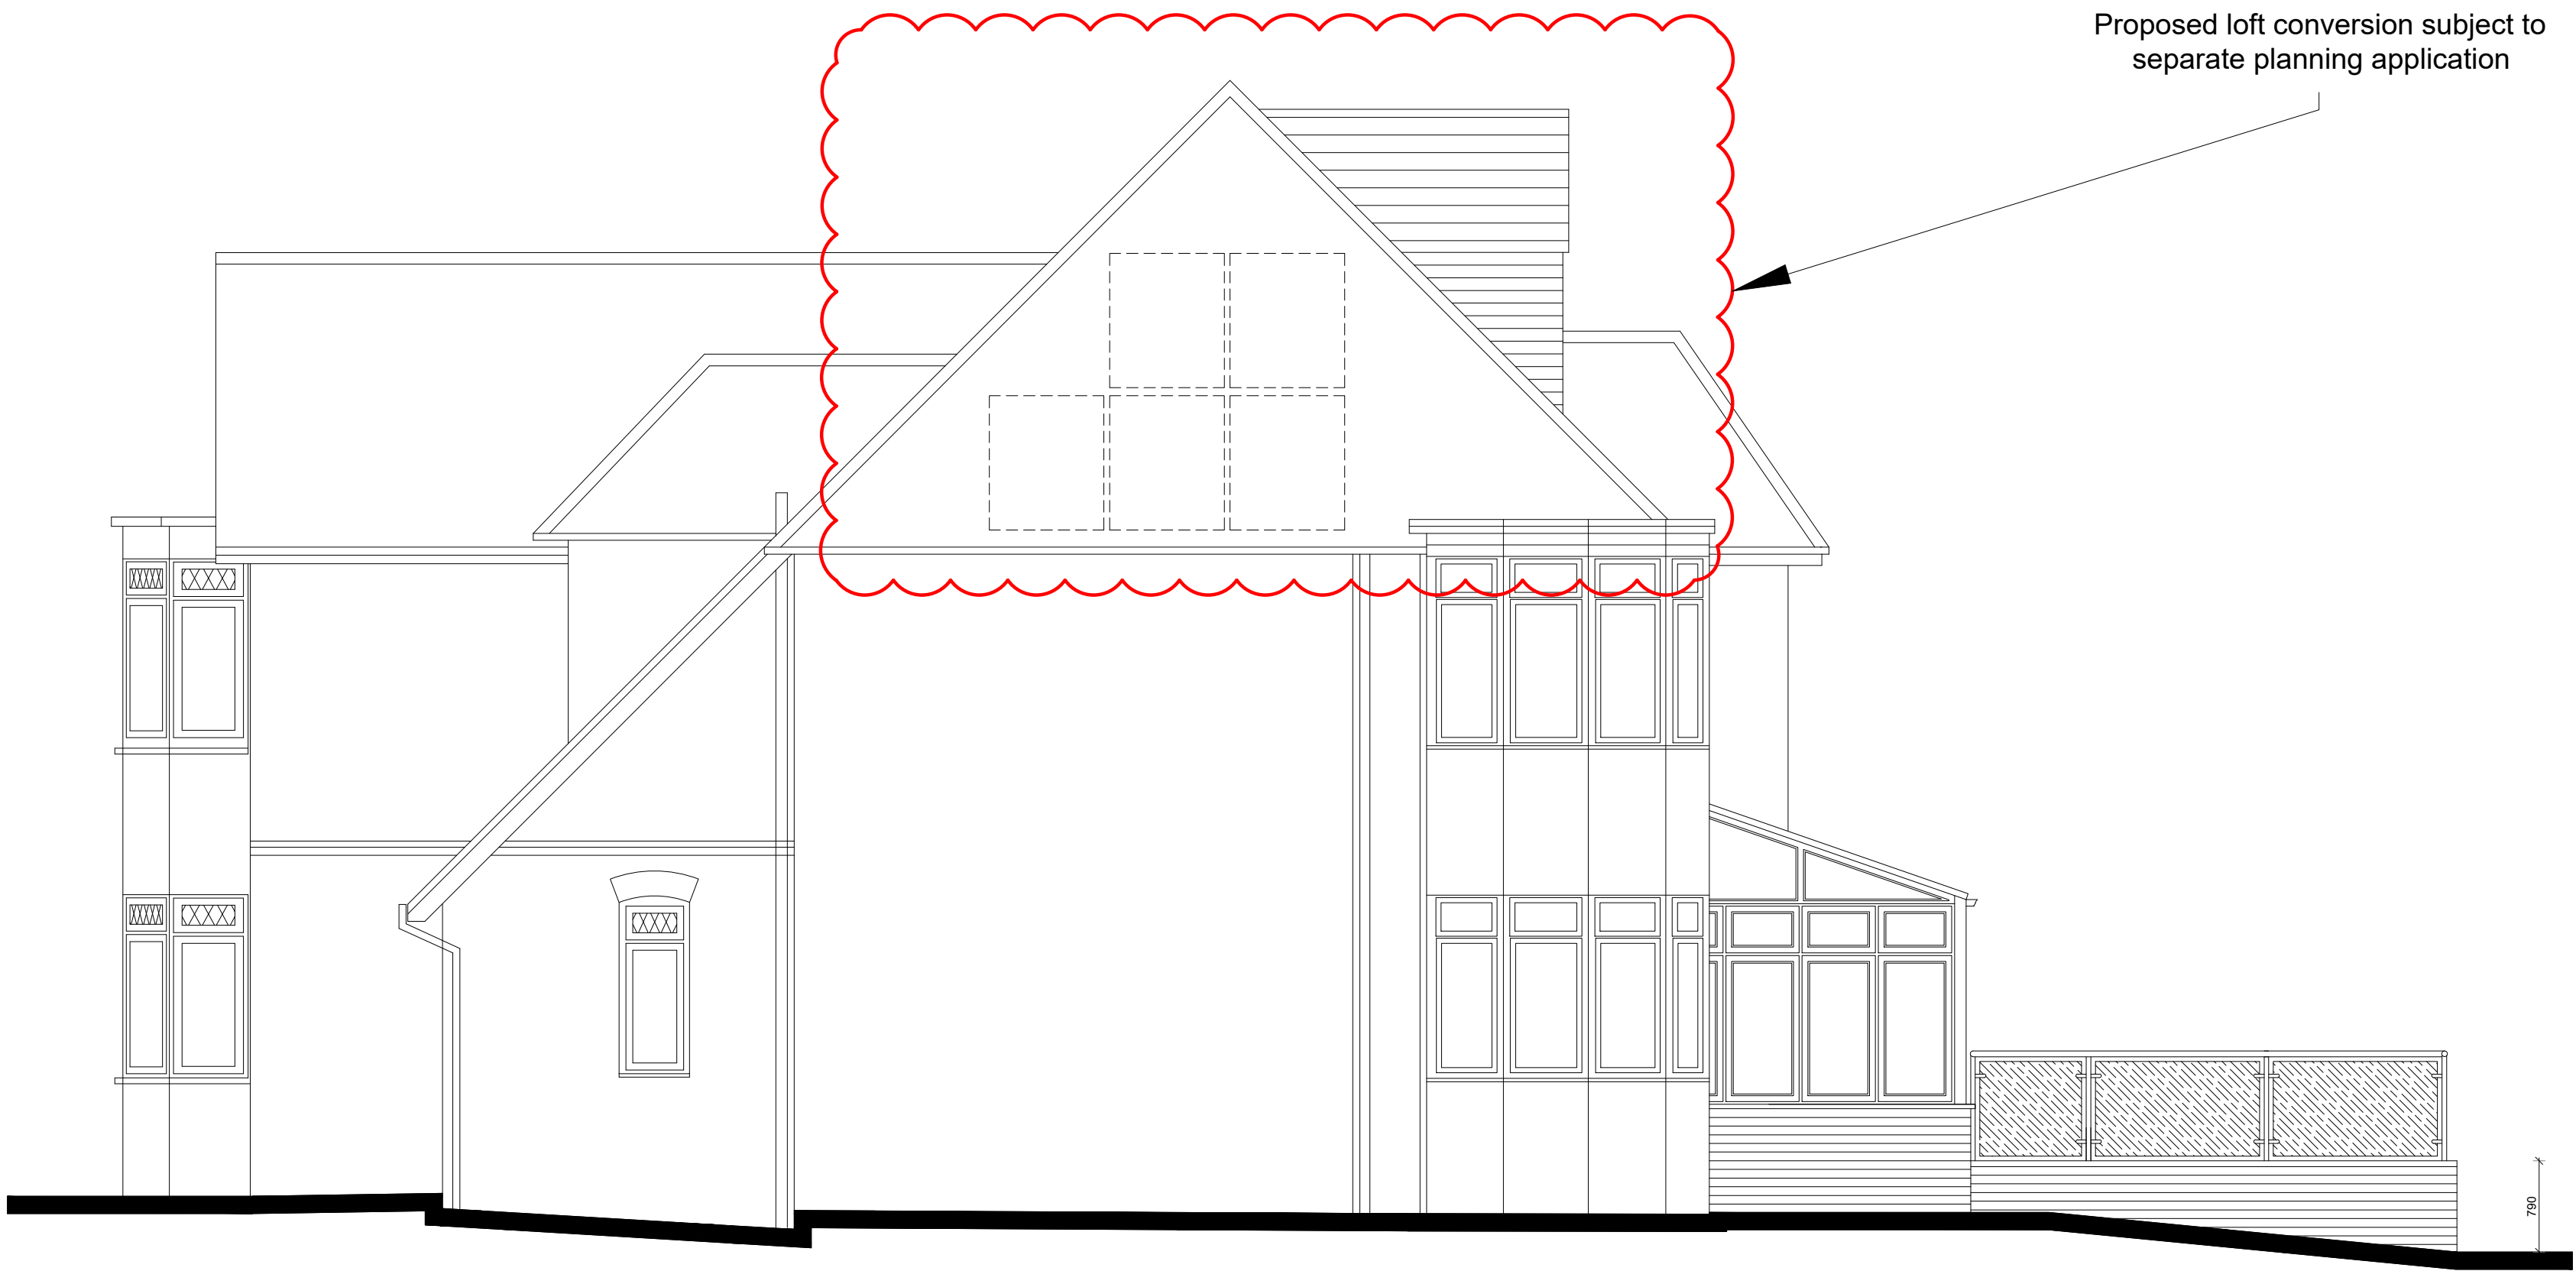

Proposed Side Elevation (Scale 1:50)

 


Residential Development Solutions

CLIENT: Mr M Lowings

SITE: Hindon House, Emsworth

TITLE: Proposed Front & Side Elevations - Extension

SCALE	DRAWING NO.	REVISION
1:50(A1)	KALO-0226-EX04	
DATE: Dec 19		
DRAWN: CHECKED:		

Kalotec Limited, Camo Hall, Farnham, Hampshire, PO16 8AB
Telephone: 01299 227 424 Email: info@kalotec.co.uk
Website: www.kalotec.co.uk

COPYRIGHT © KALOTEC LIMITED