


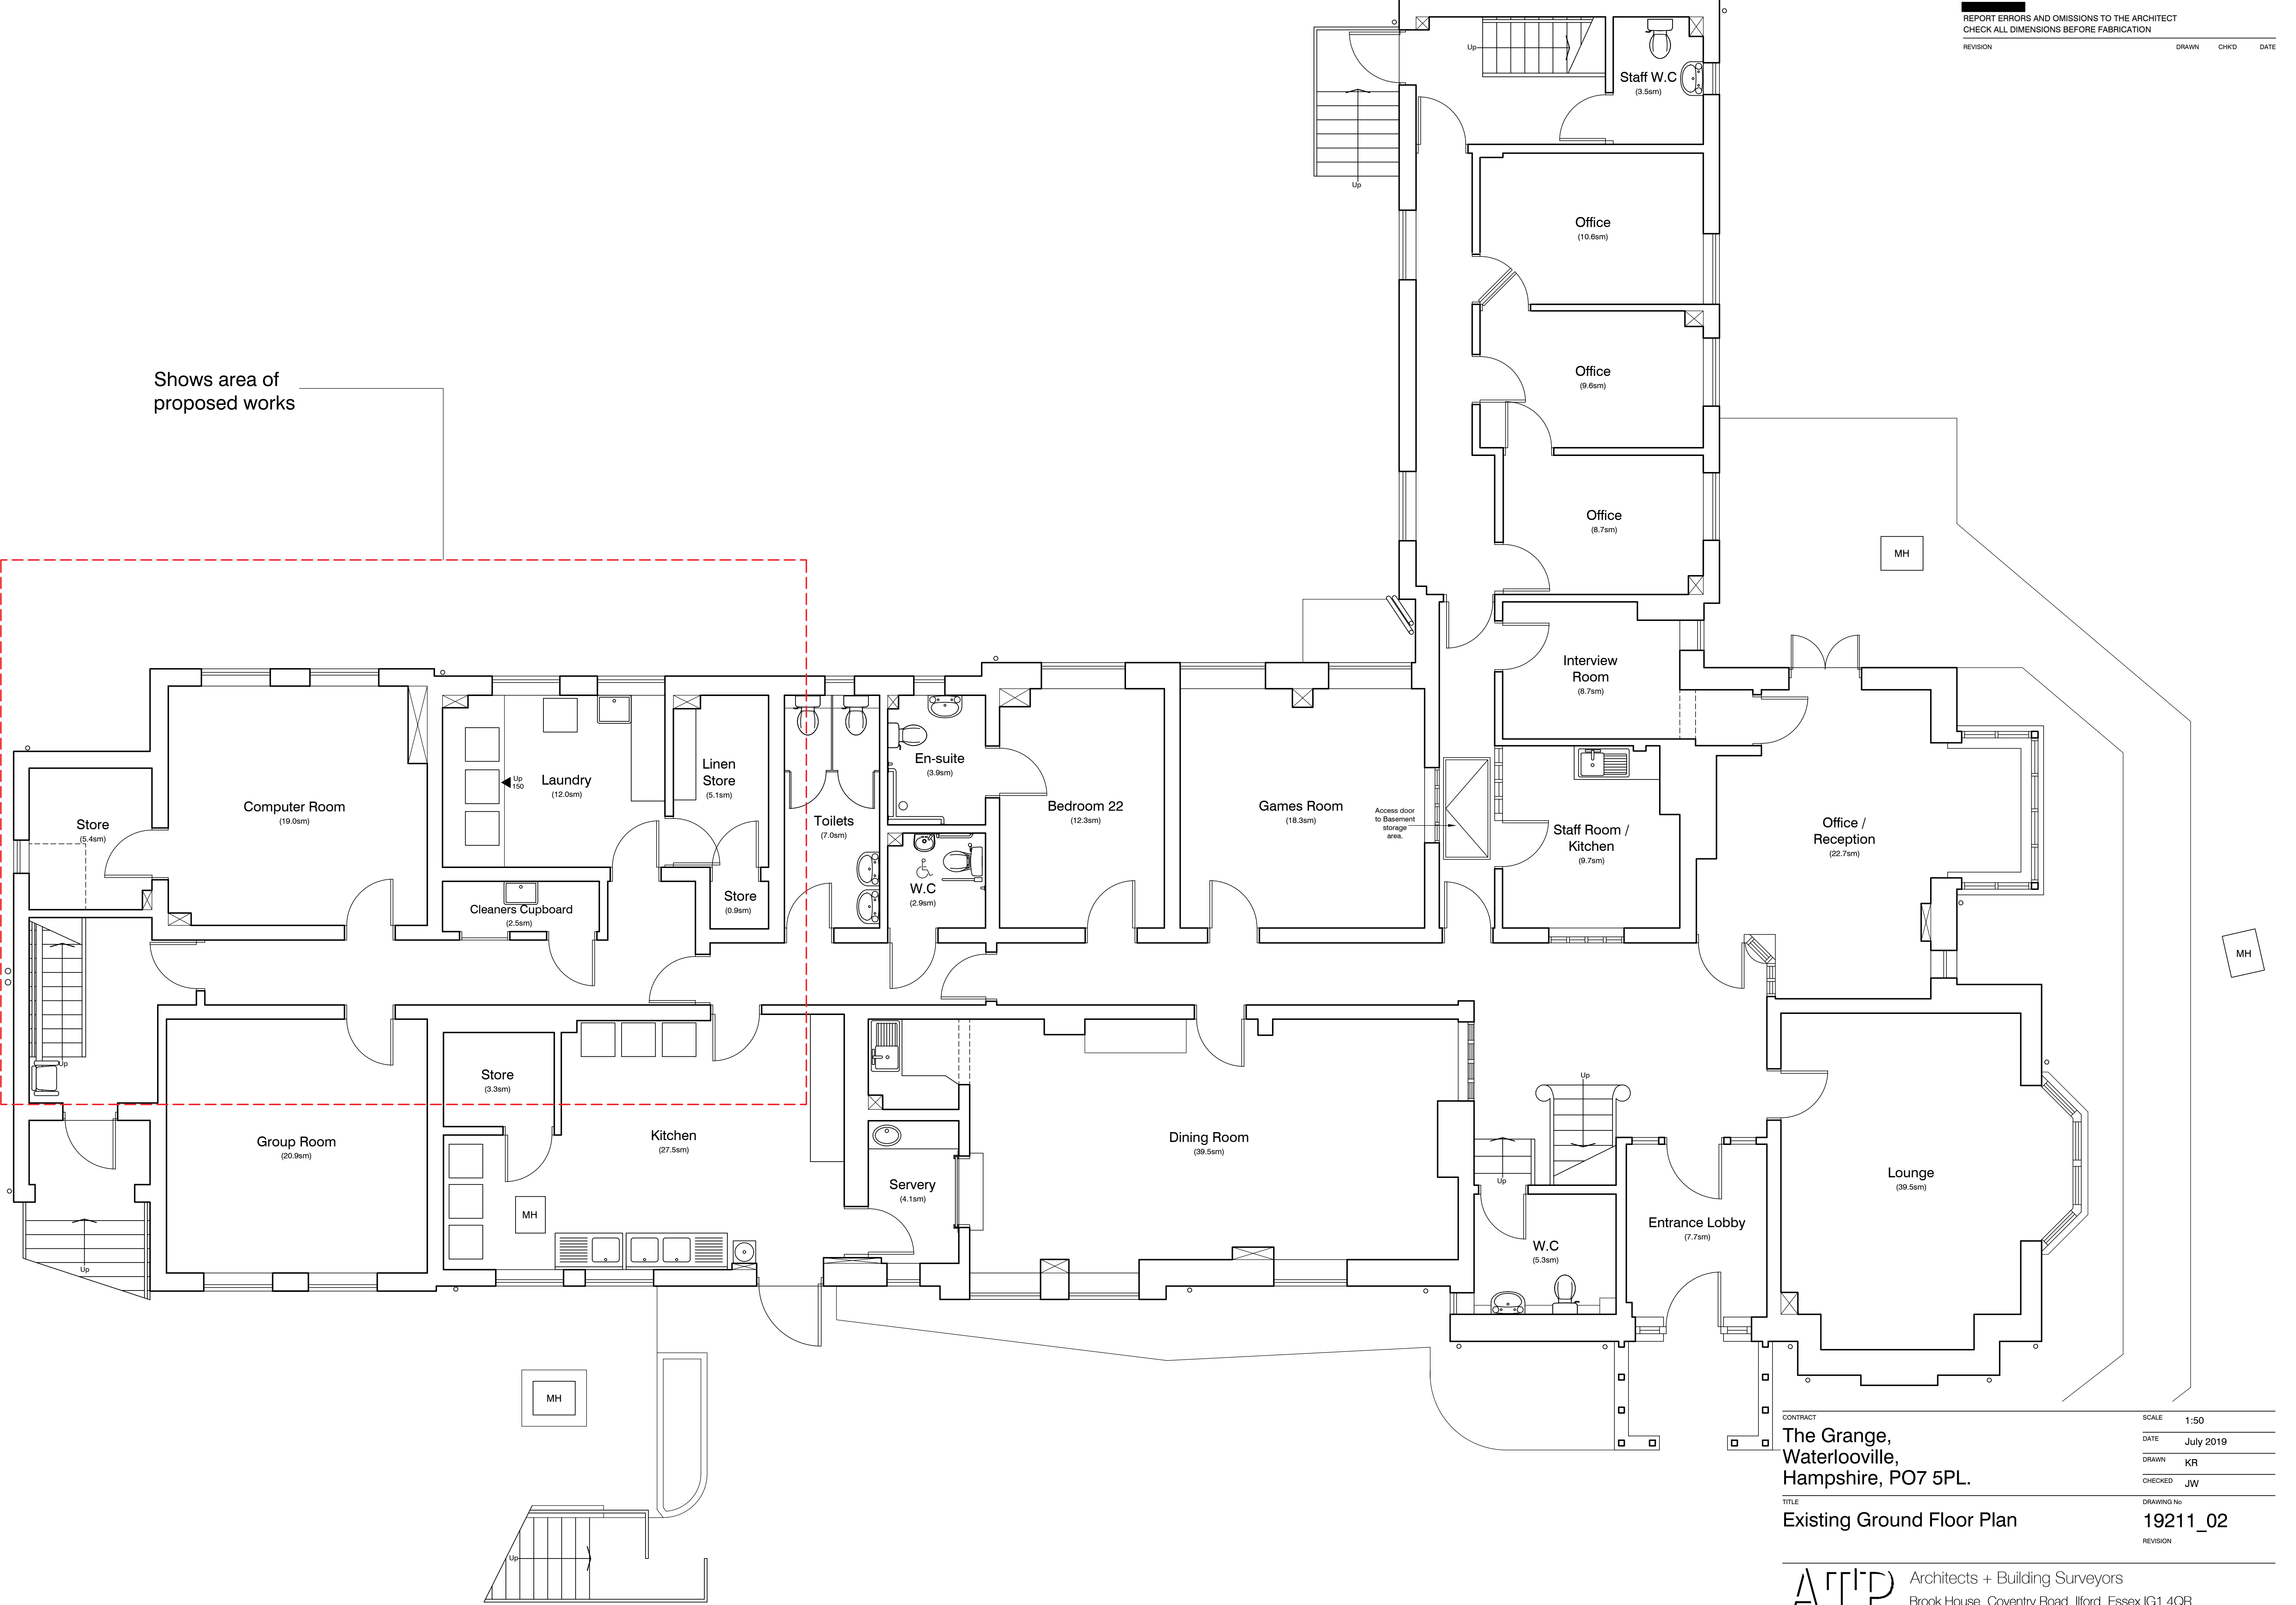

CONTRACT The Grange, Waterlooville, Hampshire, PO7 5PL. TITLE Existing Ground Floor Plan	SCALE	1:50
	DATE	July 2019
	DRAWN	KR
	CHECKED	JW
	DRAWING No	19211_02
	REVISION	