



Front Elevation




Side Elevation




Side Elevation




Rear Elevation

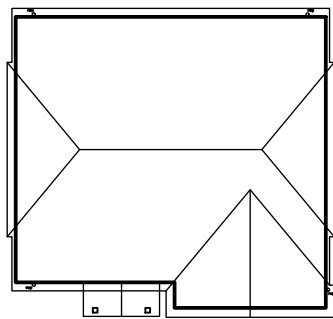


Roof Plan
Scale 1:200

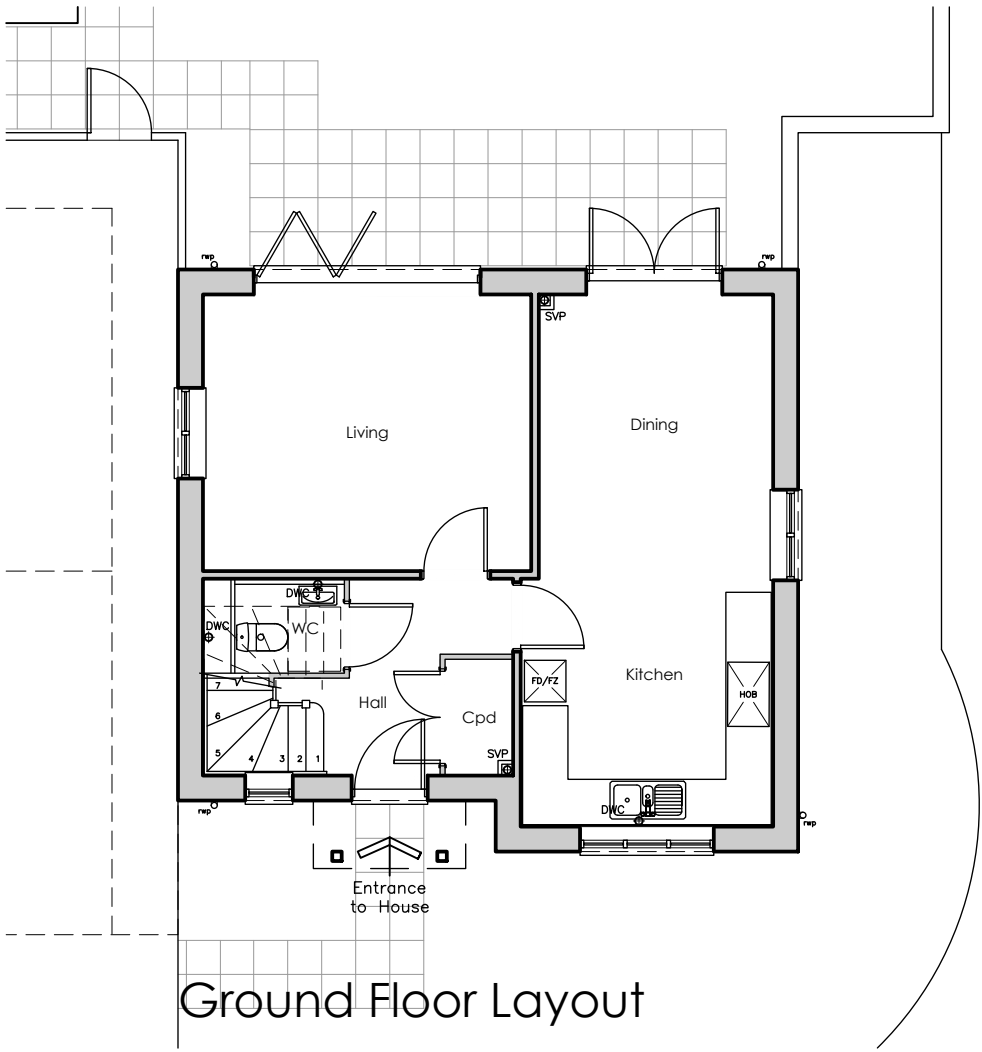

Ground Floor Layout

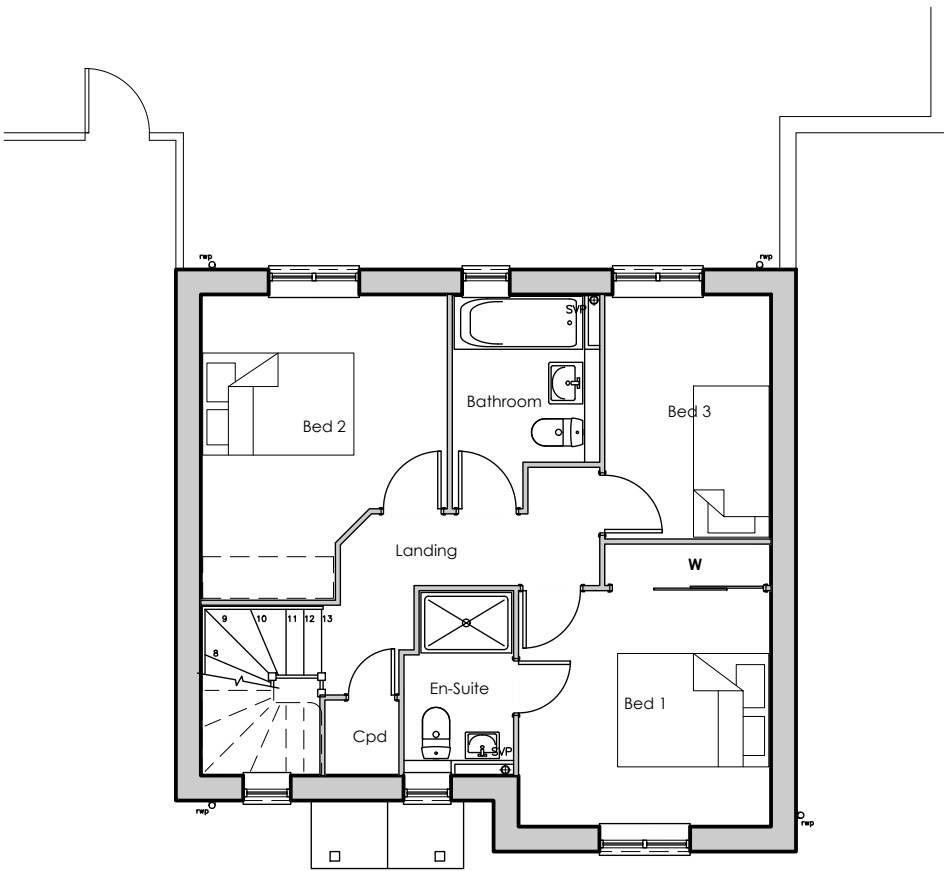

First Floor Layout

 

LINEAR SCALE 1:100

Schedule of Accommodation [Gross Internal]			
Plot 6	3-Bed House	100.5msq	1082.1ftsq

adp architects ltd
architects & urban designers

Tel: 01489 584503
Email: mail@adp-ltd.co.uk
www.adparchitects.co.uk
Richmond Court, 94 Botley Road, Park Gate, Southampton, SO31 1BA

project name/address:
**Residential Development on
Land off Horndean Road
Emsworth**

client:
Metis Homes Ltd
drawing title:
Planning Drawings — Plot 6

job number:	drawing number:	revision:
1862	06	A
drawing scale/size:	date:	drawn:
1:100 (A2)	Jun 19	PRW