


SITE LOCATION




Reproduced by permission of Ordnance Survey on behalf of the Controller of Her Majesty's Stationary Office
All rights reserved. © Crown Copyright licence no. 100020449

SITE AREA PLAN

 

SITE PHOTOGRAPH


SITE LOCATION

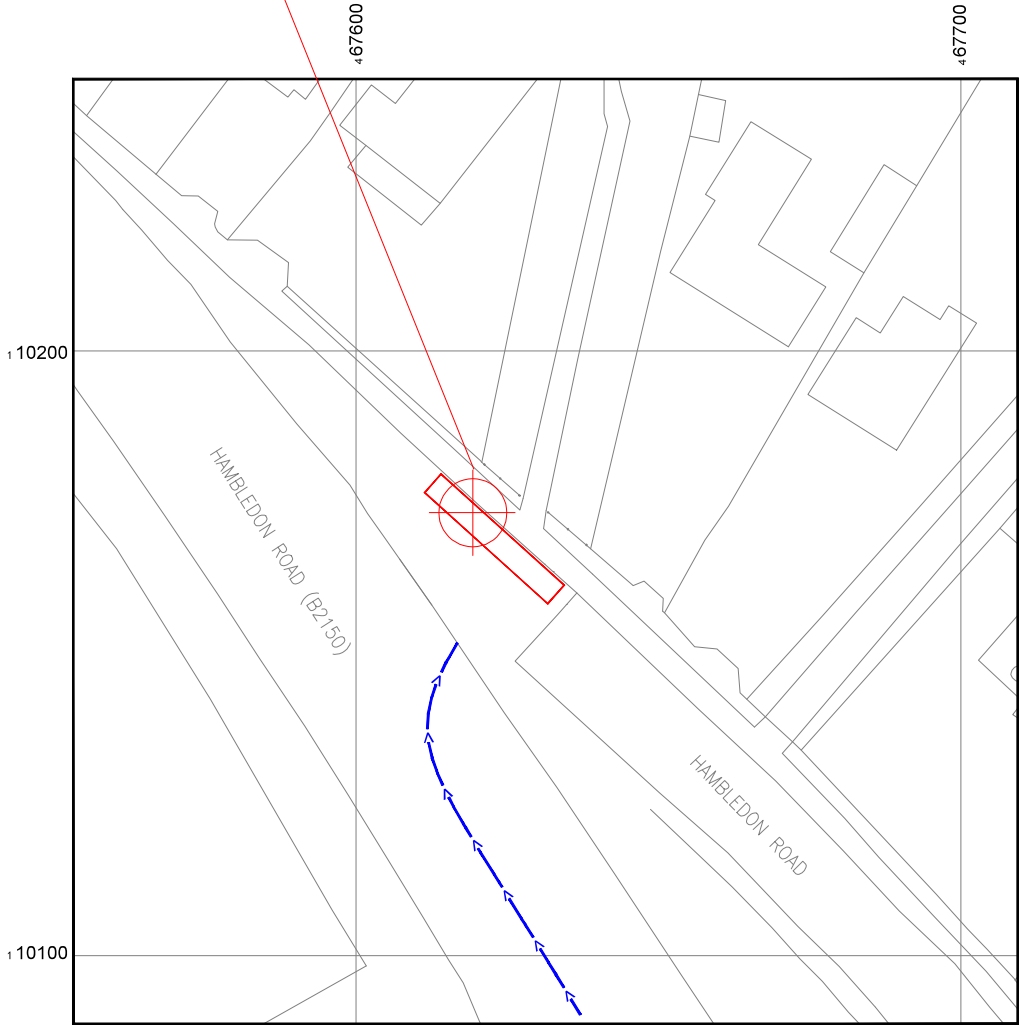

EXISTING SITE NGR E: 467629 N: 110162
ADJACENT SITE NGR E: 467619 N: 110174

Reproduced by permission of Ordnance Survey on behalf of the Controller of Her Majesty's Stationary Office
All rights reserved. © Crown Copyright licence no. 100020449

SITE LOCATION PLAN

 

GOOGLE MAPS QR CODE

GOOGLE MAP - <https://goo.gl/maps/urEVLXwPK7QBXhPW8>
GOOGLE STREETVIEW - <https://goo.gl/maps/uoqwJgPK8yVp33dw8>

NOTES:

1. ALL DIMENSIONS IN MM UNLESS OTHERWISE NOTED.

DIRECTIONS TO SITE:
FROM A3(M), EXIT AT JUNCTION 3 ONTO B2150 HULBERT ROAD.
GO STRAIGHT ACROSS THE FIRST ROUNDABOUT. AT THE SECOND ROUNDABOUT, TAKE THE FIRST EXIT ONTO A3 MAUREPAS WAY. AT THE ROUNDABOUT TAKE THE THIRD EXIT ONTO HAMBLEDON ROAD. GO STRAIGHT ACROSS THE ROUNDABOUT. THE SITE WILL BE ON YOUR RIGHT.

Site Provider's Property Boundary:

Access Route To Site:

Access Route:

Master:	MBNL / EE / H3G	Project:	T&A	Purpose of Issue:	Planning	Issue:	A
Date:	30/09/2019	Revision / Upgrade Description:					
Drawn:	C. Robinson	First Issue					
Checked:	D. Ceaton						
Approved:	C. Fraser						

Hutchison 3G UK Limited
Star House, 20 Grenfell Road
Maidenhead, SL6 1EH
Tel: 01628 765 000
Fax: 01628 765 001

H3G Base Station Information Line:
0845 6043000
Available 8am-6pm Monday to Friday

Hatfield Business Park
Hatfield
Hertfordshire
AL10 9BW

Tel: 01707 315000
Fax: 01707 319001

Mobile Broadband Network Limited
Sixth Floor, Thames Tower, Station Road, Reading, RG1 1LX

Design Consultant:

Head Office:
Unit 3, Laurel House,
1 Station Road, W-S-M, BS22 6AR

Tel: +44 (0)1934 510244
Email: solutions@casado-design.co.uk

Principal Contractor:

UK Office:
Unit 5, Denbigh Hall Industrial Estate,
Bletchley, Milton Keynes MK3 7QT

Tel: +44 (0)1908 377 766
Email: info@ktl.ie


Site Name:			HAMBLEDON ROAD STREETWORKS		
Site ID:			1107409		
Address:			HAMBLEDON ROAD WATERLOOVILLE HAMPSHIRE PO7 6UR		
Title:			002 SITE LOCATION PLAN		
Project:			T&A		
Purpose of Issue:			GENERAL ARRANGEMENT		
EE Cell ID:	MBNL Cell ID:	3UK Cell ID:			
25501	HVT023	PO0076			
Master Drawing No:		Issue:			
1107409_HVT023_25501_PO0076_M001		A			




EXISTING SITE NGR E: 467629 N: 110162
ADJACENT SITE NGR E: 467619 N: 110174

Antenna Aperture ID	Proposed 4G/5G Bearing	Operator: Shared/ EE/H3G
A1	320°	EE
A2	320°	H3G
A3	320°	EE/H3G
A4	320°	EE/H3G
B1	80°	EE
B2	80°	H3G
B3	80°	EE/H3G
B4	80°	EE/H3G
C1	200°	EE
C2	200°	H3G
C3	200°	EE/H3G
C4	200°	EE/H3G

NOTES:
1. ALL DIMENSIONS IN MM UNLESS OTHERWISE NOTED.

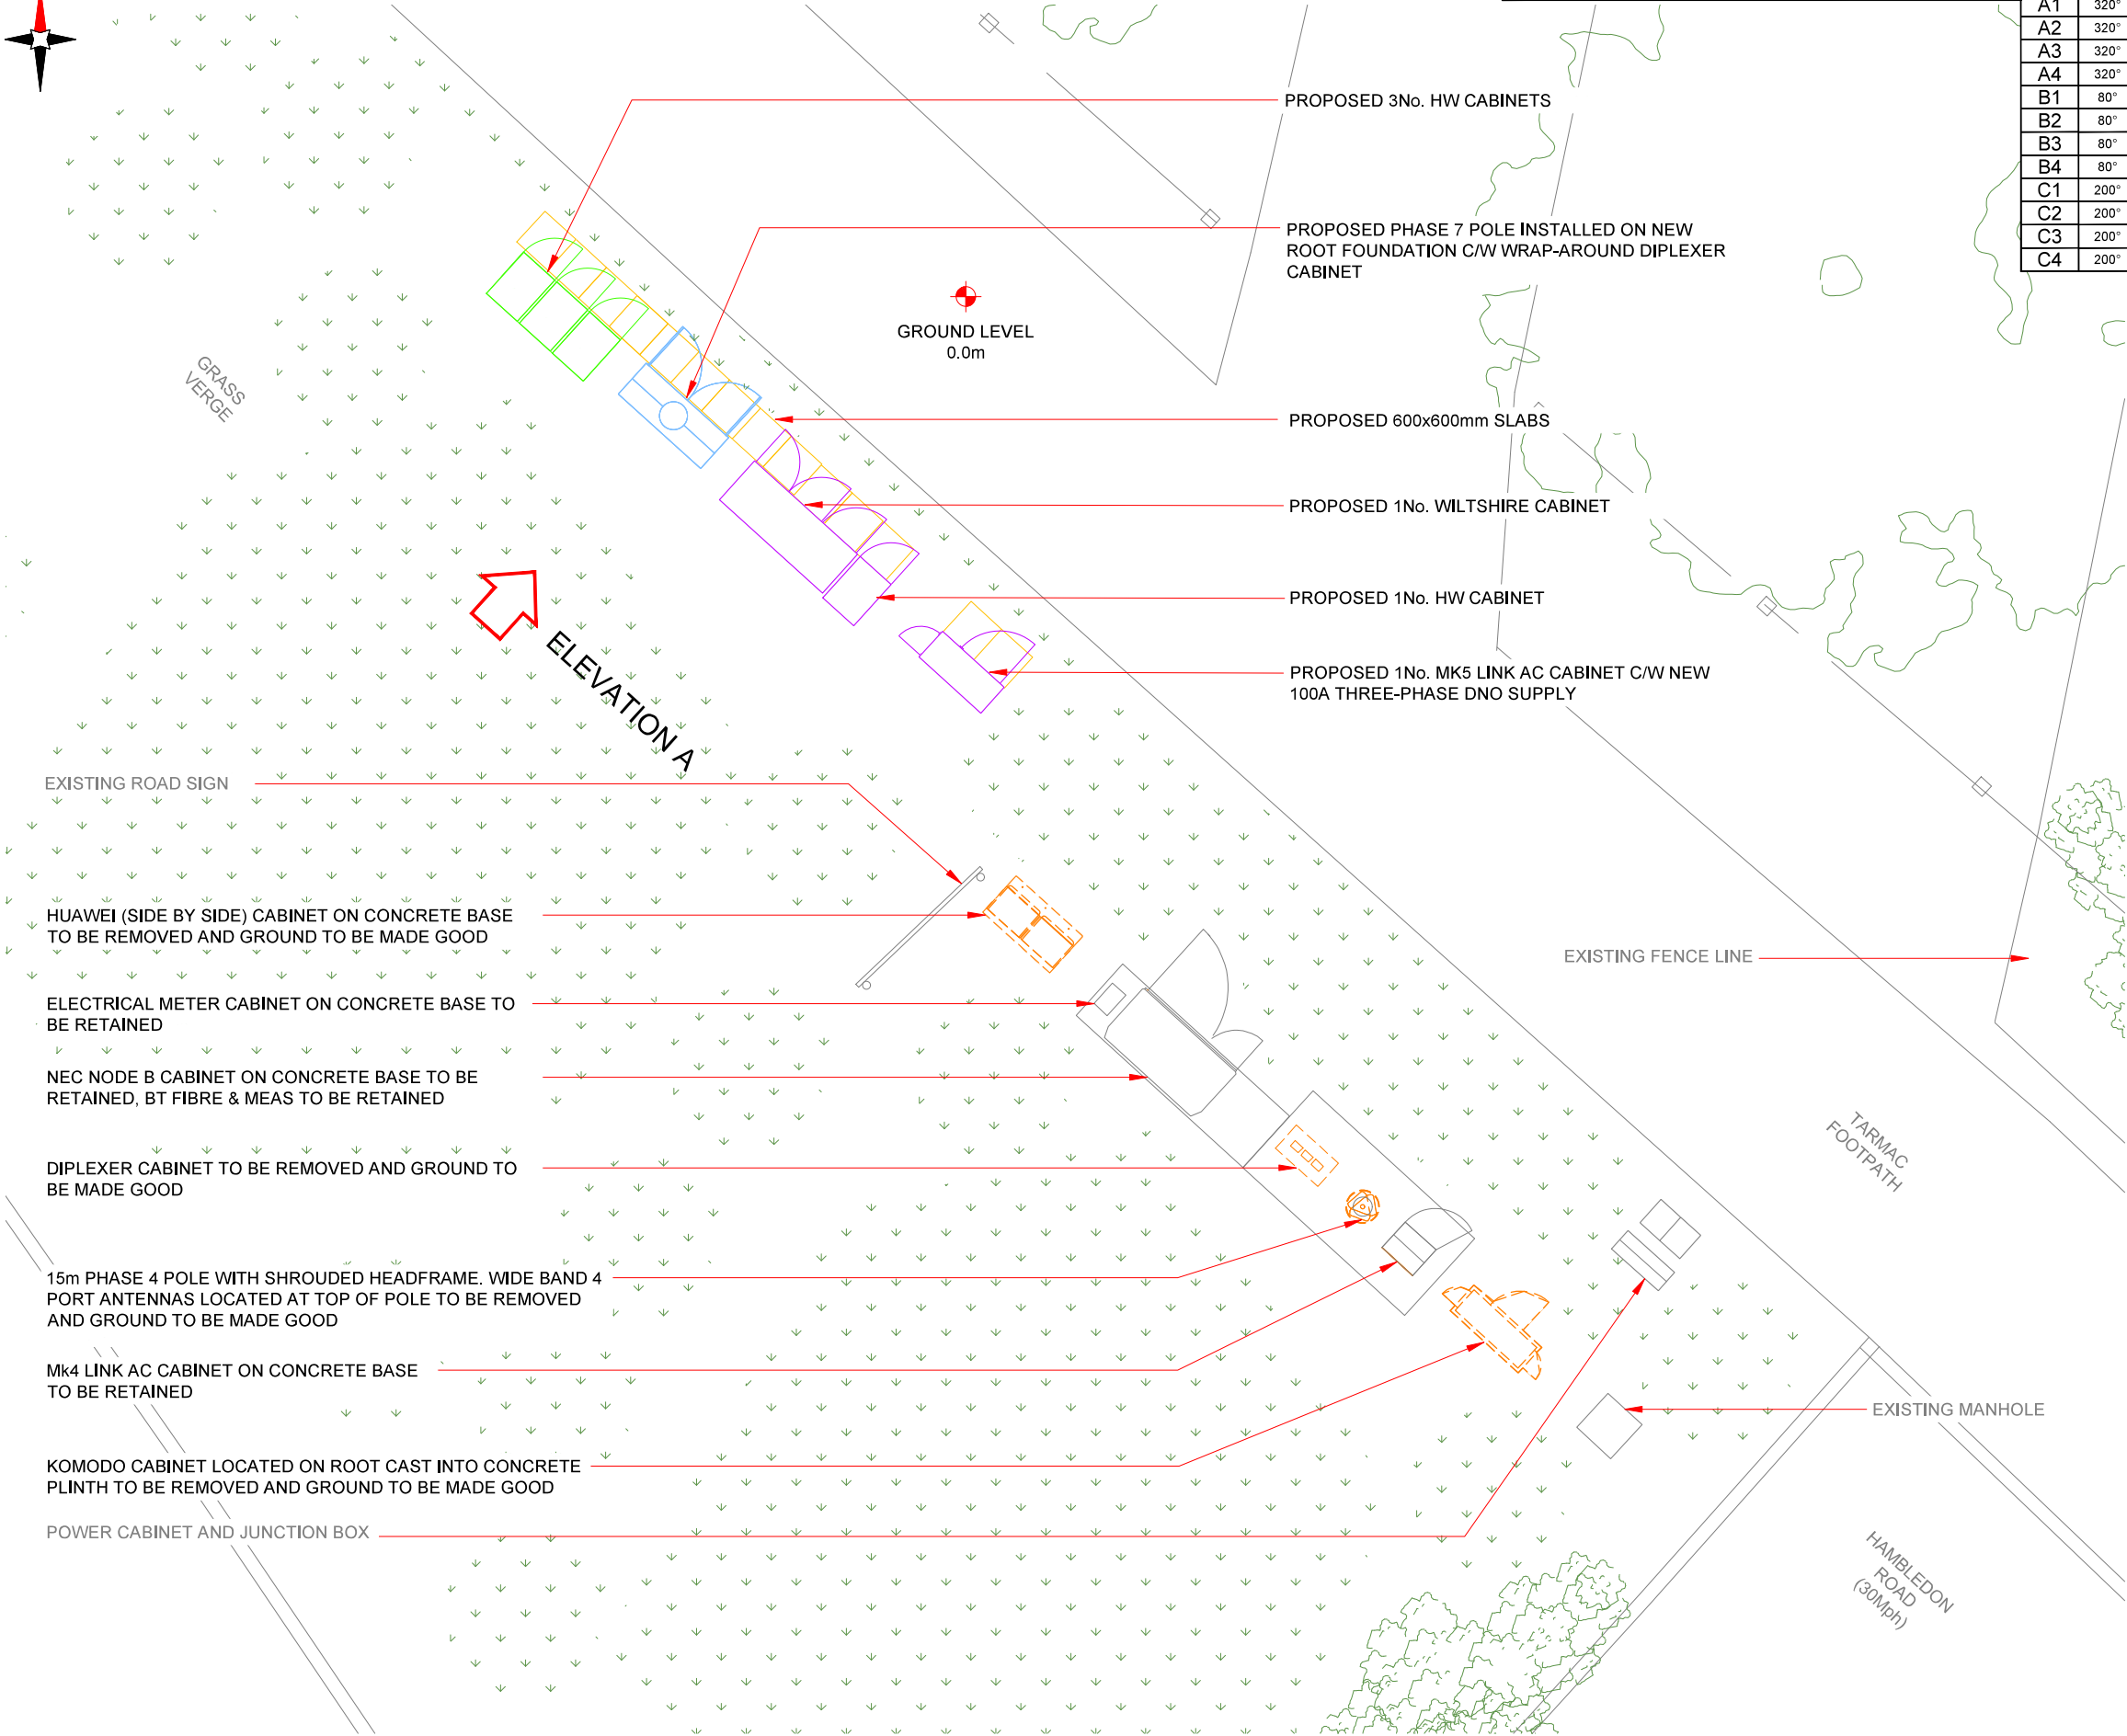

PROPOSED MAX CONFIGURATION SITE PLAN

 

SITE CAPACITY BY SECTOR		
A	B	C
HS2	HS2	HS2

Master: M001 MBNL / EE / H3G		Project: T&A		Purpose of Issue: Planning		Issue: A	
Date: 30/09/2019		Revision / Upgrade Description: First Issue					
Drawn: C. Robinson							
Checked: D. Ceaton							
Approved: C. Fraser							
		Hutchison 3G UK Limited Star House, 20 Grenfell Road Maidenhead, SL6 1EH Tel: 01628 765 000 Fax: 01628 765 001				Hatfield Business Park Hatfield Hertfordshire AL10 9BW Tel: 01707 315000 Fax: 01707 319001	
		Mobile Broadband Network Limited Sixth Floor, Thames Tower, Station Road, Reading, RG1 1LX					
Design Consultant: Head Office: Unit 3, Laurel House, 1 Station Road, W-S-M, BS22 6AR Tel: +44 (0)1934 510244 Email: solutions@casado-design.co.uk				Principal Contractor: UK Office: Unit 5, Denbigh Hall Industrial Estate, Bletchley, Milton Keynes MK3 7QT Tel: +44 (0)1908 377 766 Email: info@ktl.ie			
Site Name:		HAMBLEDON ROAD STREETWORKS					
Site ID:		1107409					
		HAMBLEDON ROAD WATLOOVILLE HAMPSHIRE PO7 6UR					
Title:		215 MAX CONFIGURATION SITE PLAN					
Project:		T&A					
Purpose of Issue:		GENERAL ARRANGEMENT					
EE Cell ID: 25501		MBNL Cell ID: HVT023		3UK Cell ID: PO0076			
Master Drawing No: 1107409_HVT023_25501_PO0076_M001				Issue: A			