

NOTES:

Dimensions to be checked on site before commencing work. Any discrepancies shall be reported to the architect immediately.

Do not scale from these drawings except for planning purposes. Use figured dimensions only.


Where applicable this drawing is to be read in conjunction with other consultants' drawings.

Proposed schedule of materials:


- 1 Aluminum roof lantern
- 2 Roof to match existing
- 3 Aluminum bi-fold doors
- 4 Bricks to match existing
- 5 UPVC window to match existing

Key to floor plan:

- Existing walls
- Proposed walls
- New structural support

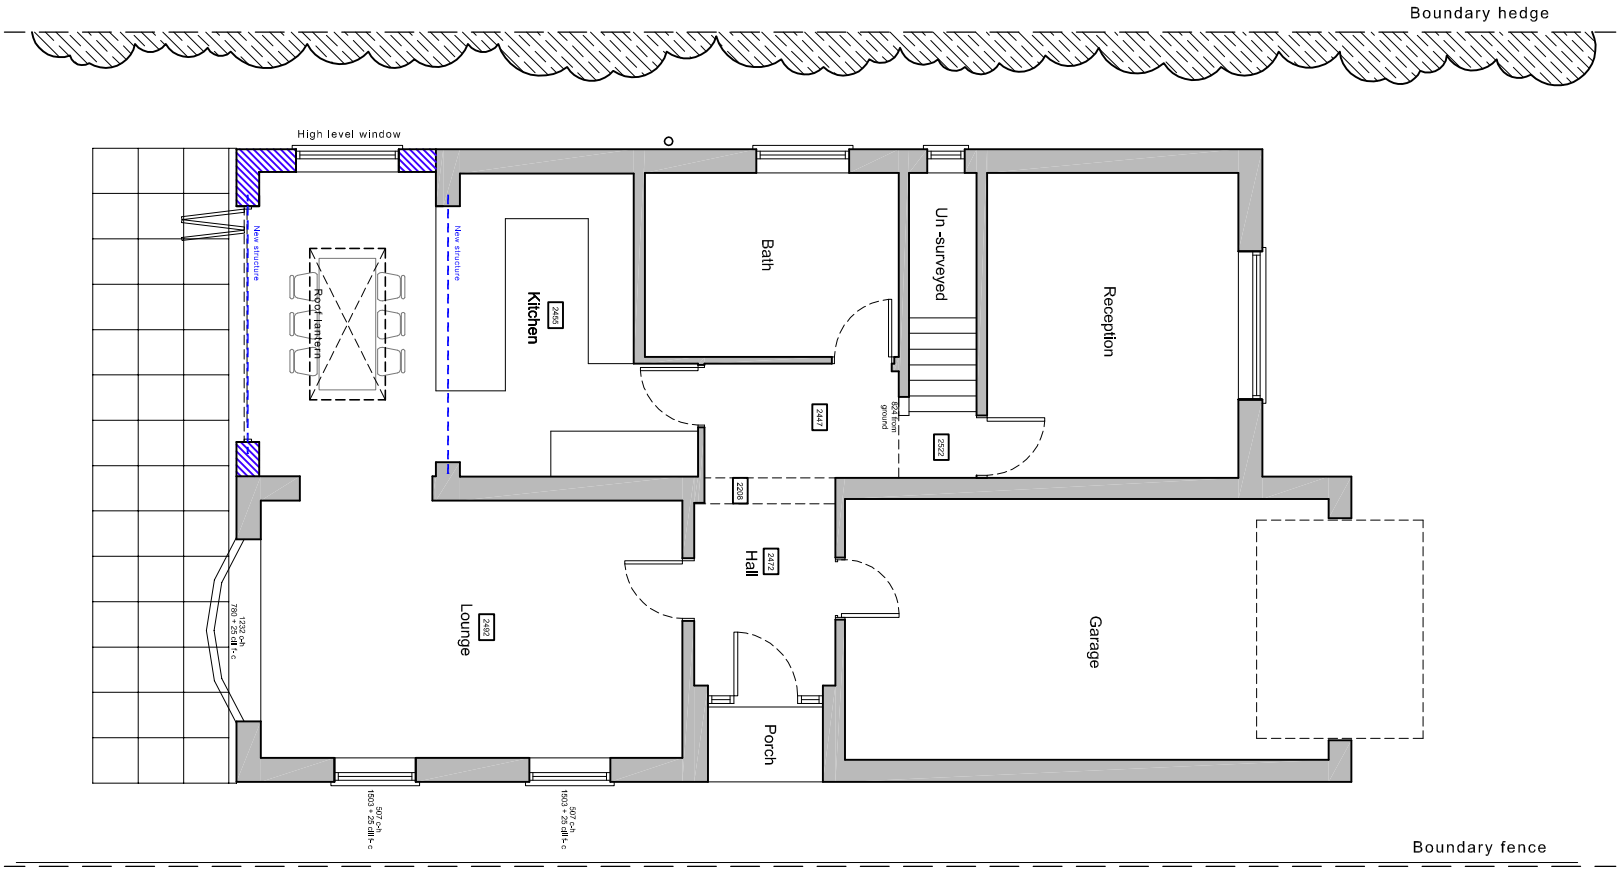

East (side) elevation

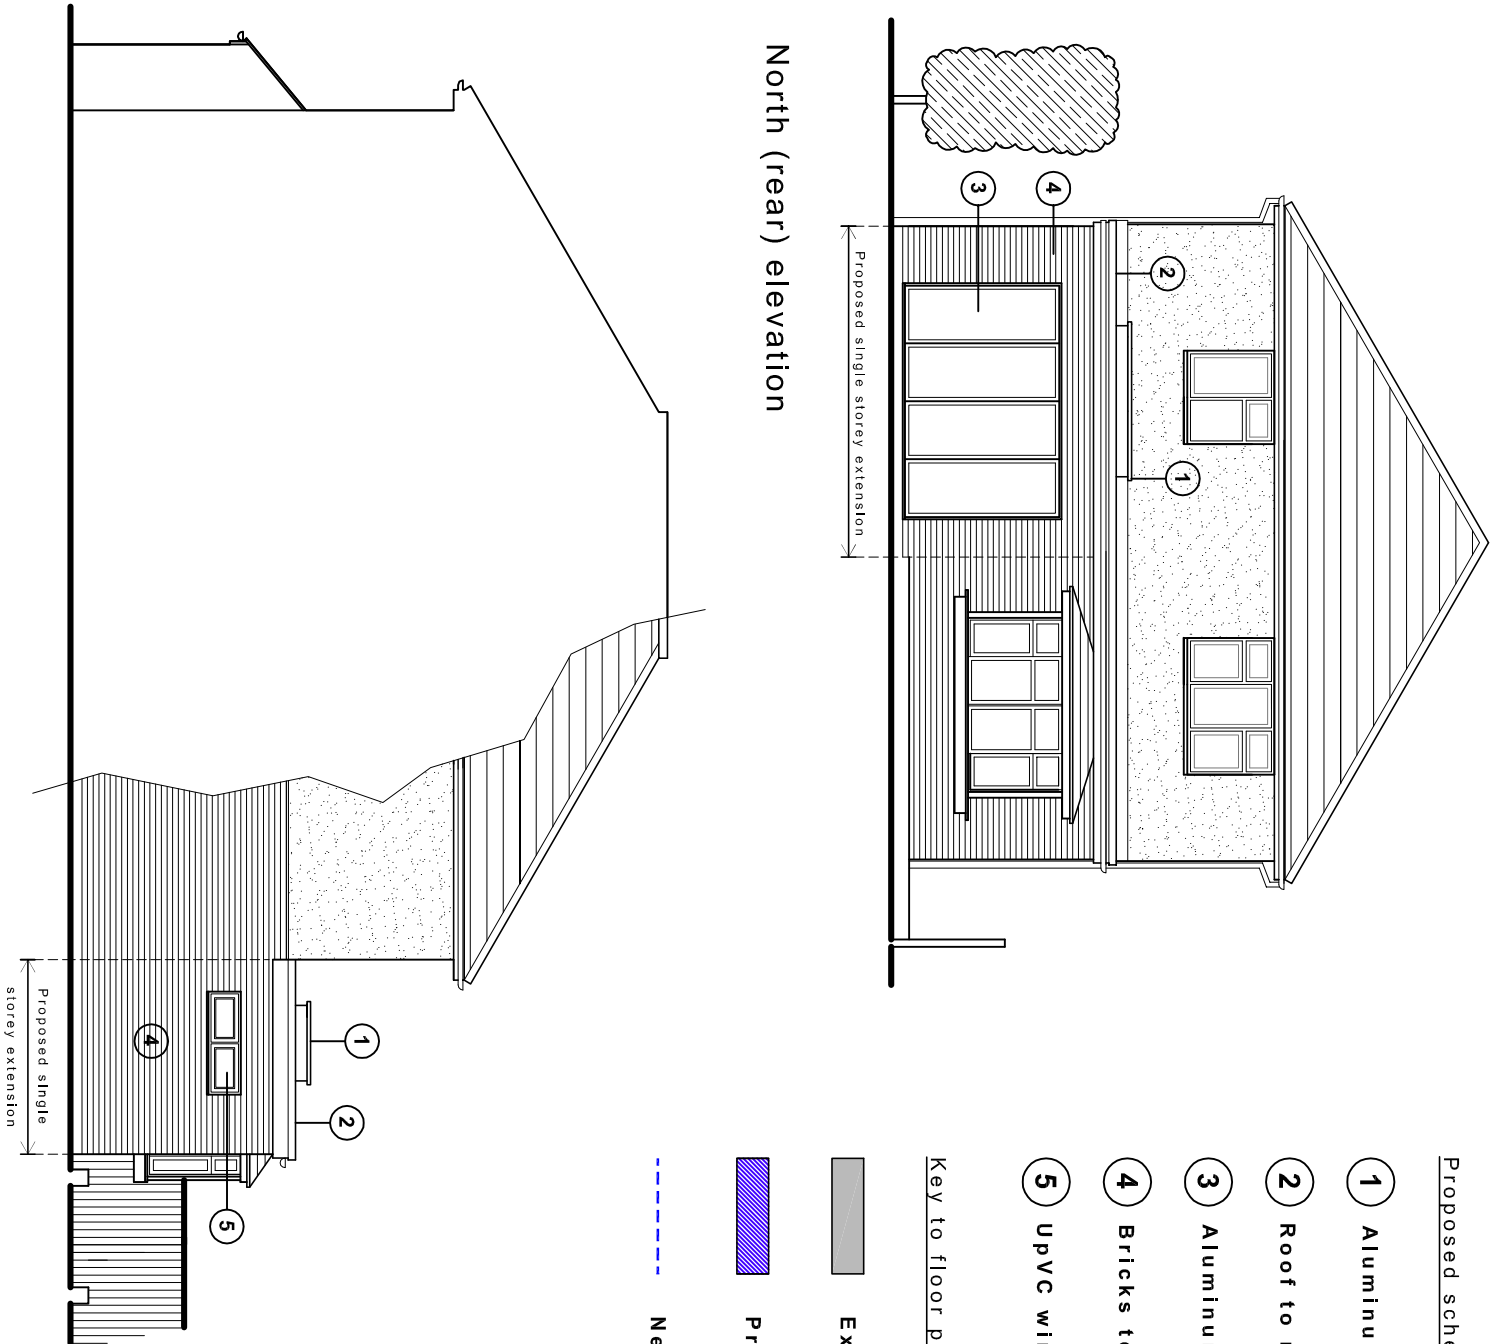

For	MR & MRS HUGHES	Title	PROPOSED GROUND FLOOR PLAN, ELEVATIONS & LOCATION PLAN	Office Tel:	01243 933732
Project	PROPOSED REAR EXTENSION AT 34 HART PLAIN AVENUE, WATERLOOVILLE HANTS, PO8 8FX	Date	SEPT 2019	Email:	admin@jb-architecturedesign.com
		Drawn	JB	Scale	As shown @ A3
		Checked			
		Job Number	FL04.19	Drawing Number	-02
		Revision			