



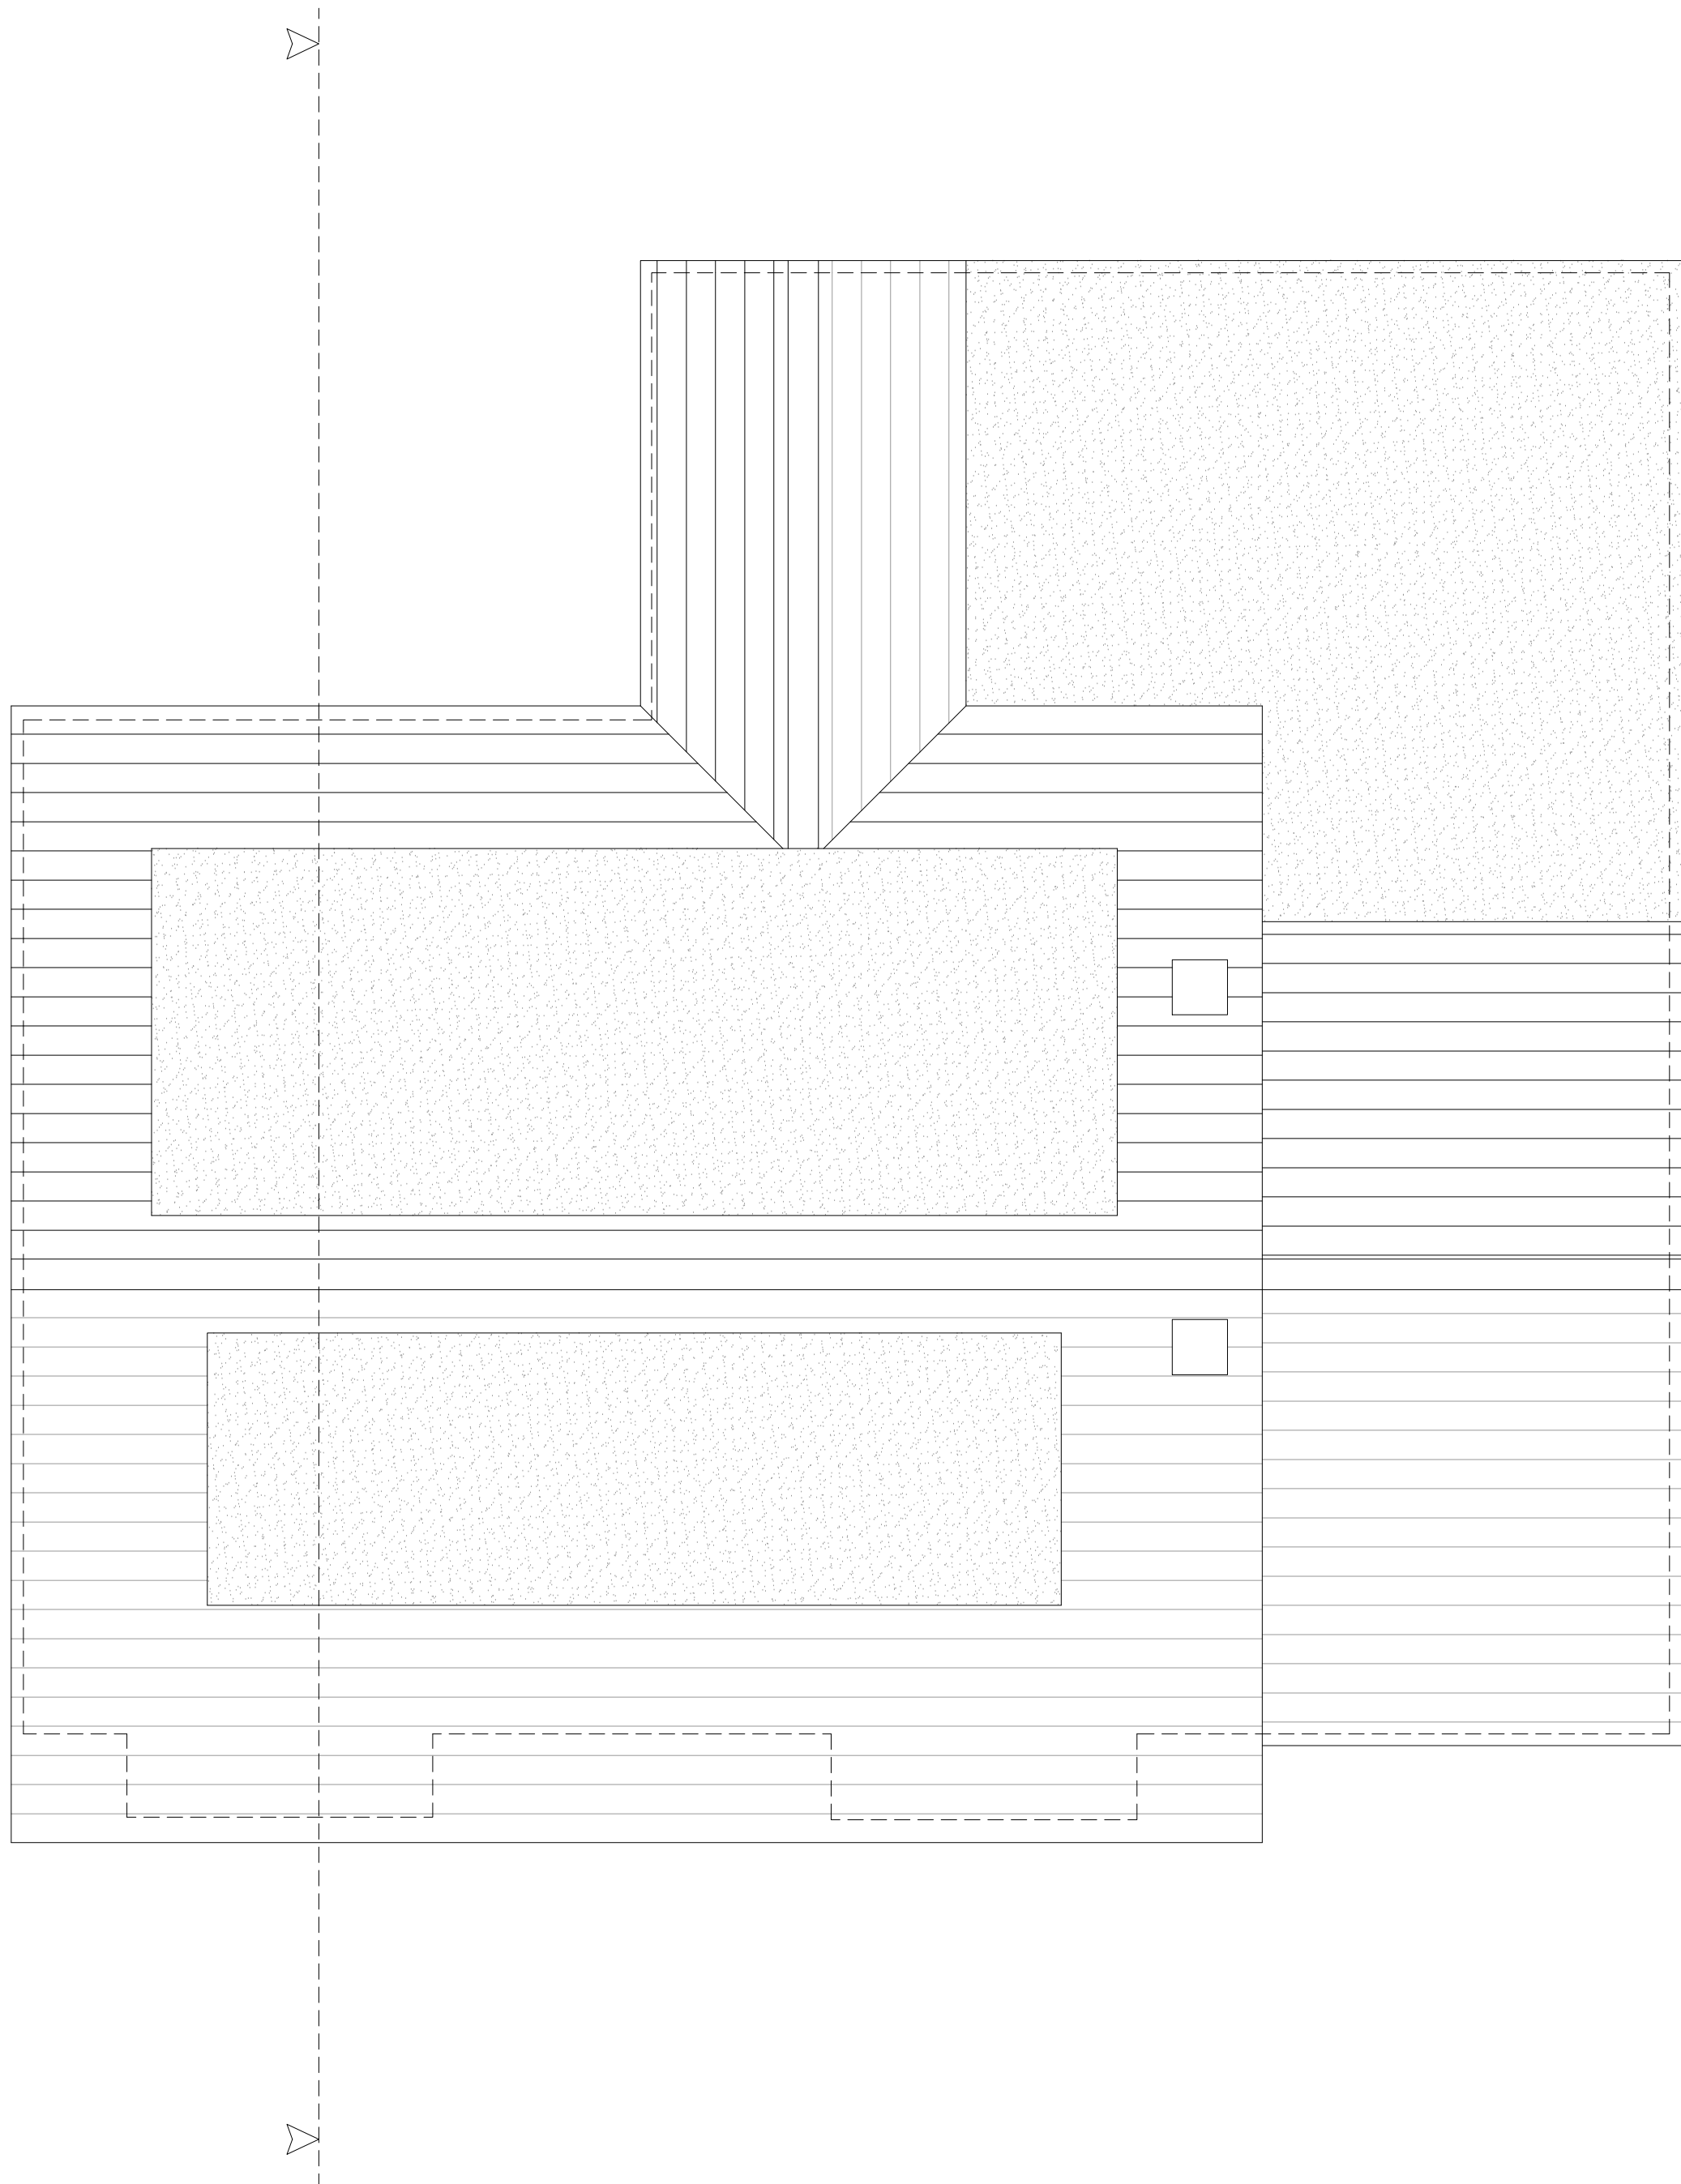


Existing Roof Plan
1:50

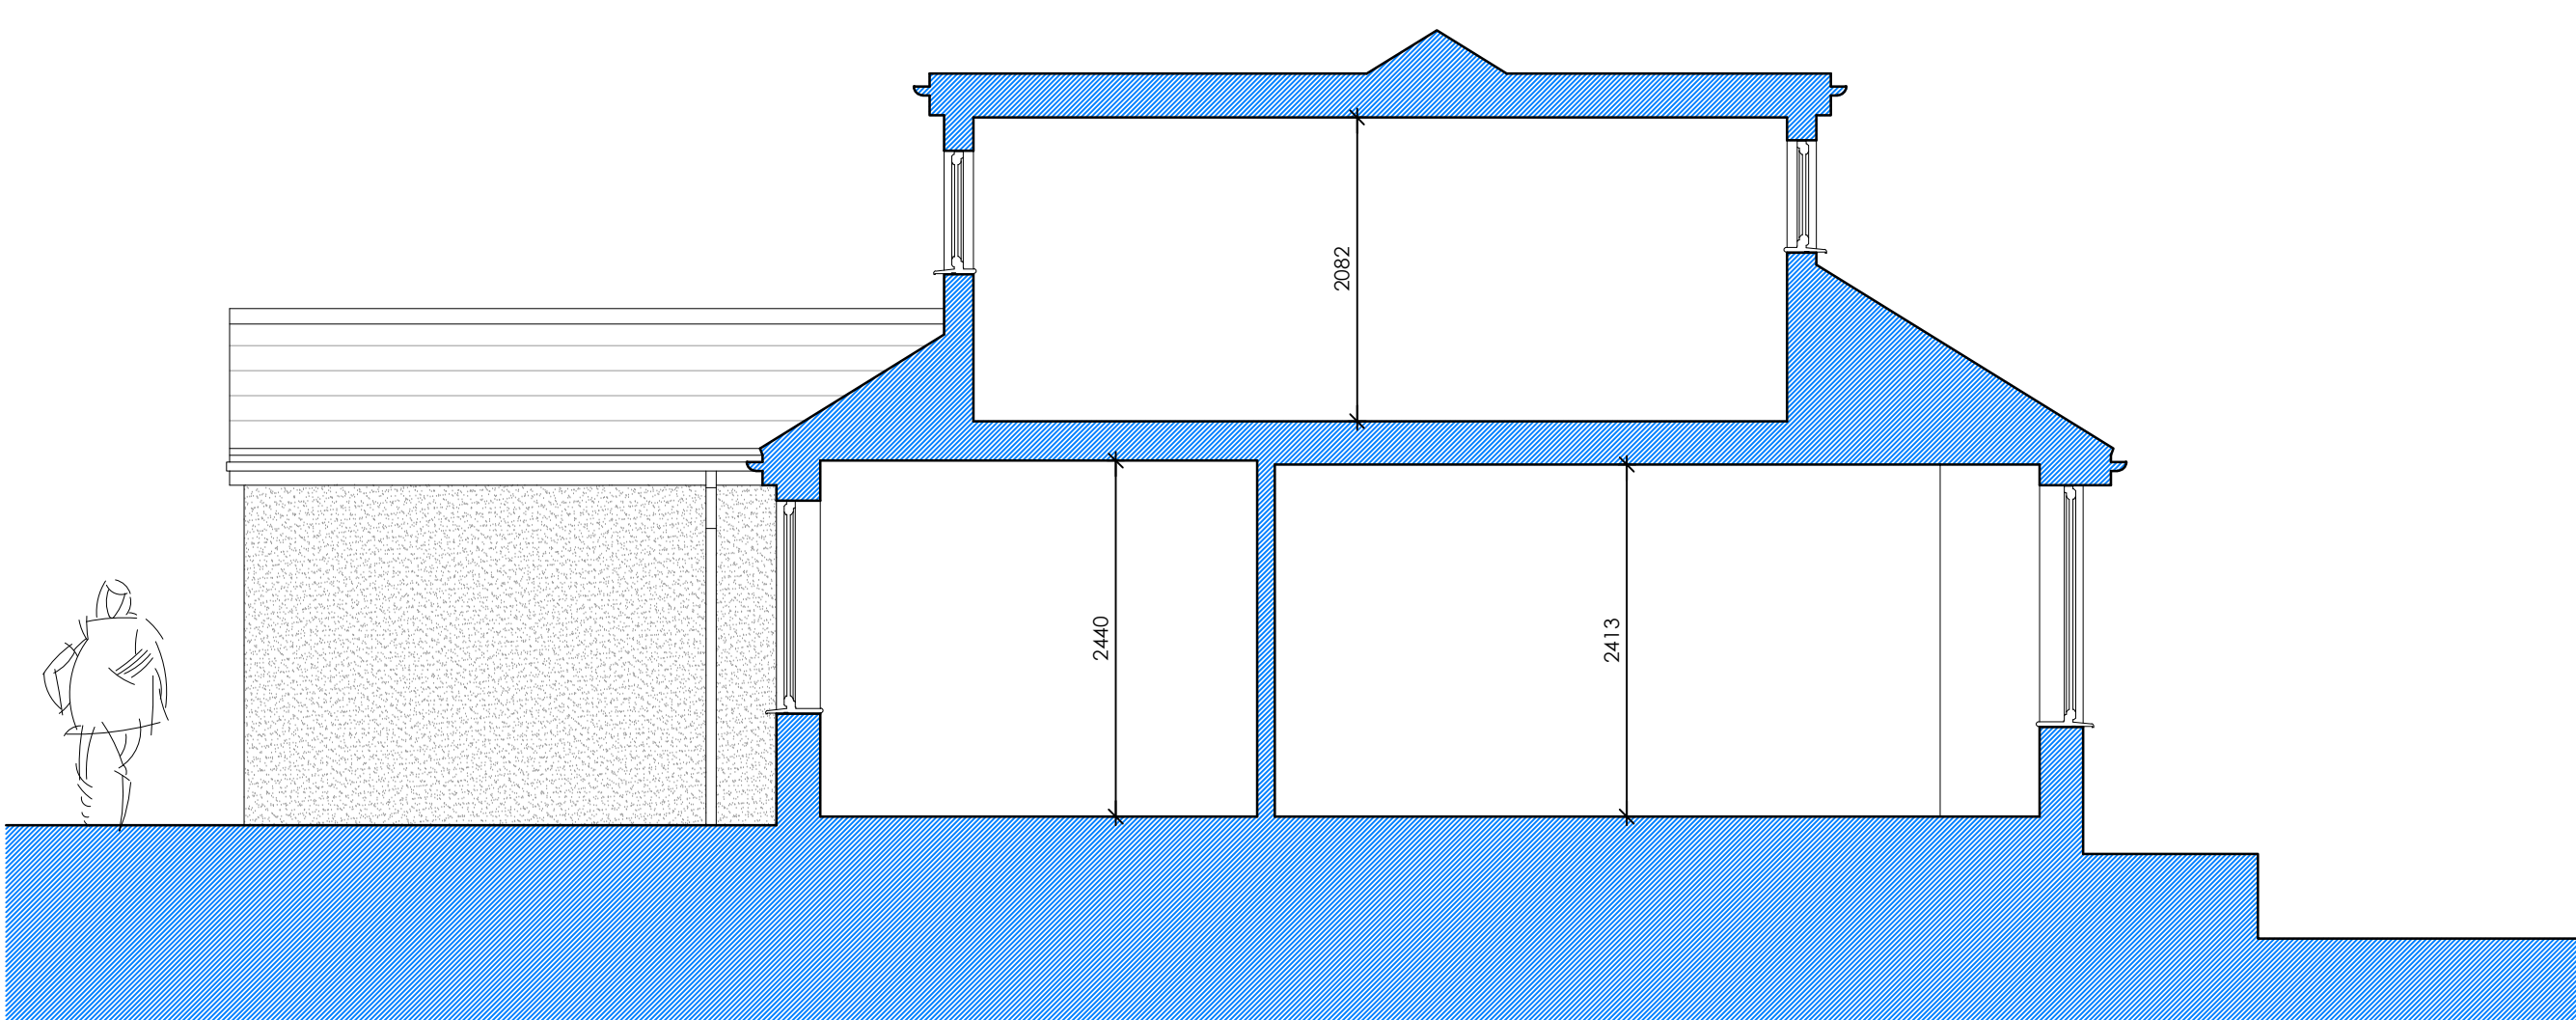

Existing Section
1:50



Existing Location Plan
1:1250

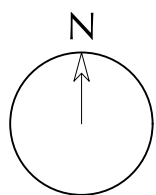

notes:

revisions:

Ordnance Survey (c) Crown Copyright 2019. All rights reserved. Licence number 100022432

Brookley Developments
122 Park Avenue
Purbrook

drawing information

title: As Existing Roof, Location
Plans & Section

status: Preliminary
date: November 2019
scale: 1:500 @ A1
drawn: SCR
chk'd: GR



job: 1082 dwg: 1201 rev: /

0 100mm @ A1

NOTE: The contractor is responsible for checking all site dimensions and levels. These should be checked prior to the ordering of any components and before the commencement of the works. All discrepancies should be brought to the attention of the Contract Administrator