



1 PROPOSED SITE PLAN
Scale: 1:500

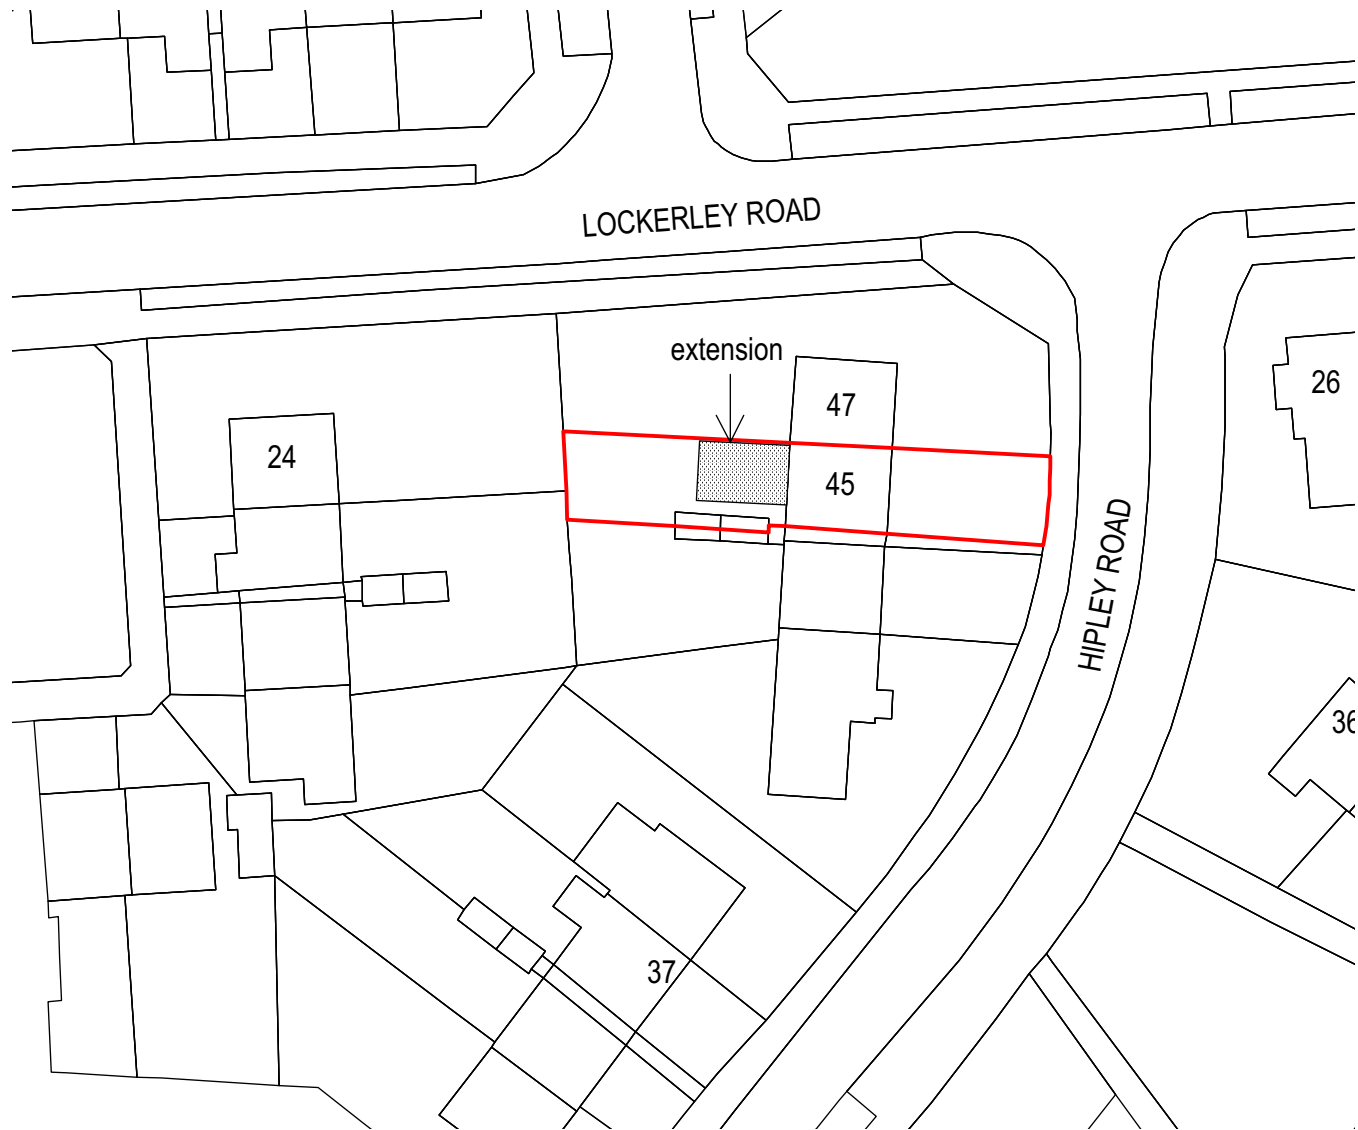

1:500 Scale (metres)
0 5m 10m 15m 20m 25m

© Crown copyright and database rights [2019]
Ordnance Survey 0100031673

 

2 PROPOSED LOCATION PLAN
Scale: 1:1250



1:1250 Scale (metres)
0 10m 20m 30m 40m 50m

© Crown copyright and database rights [2019]
Ordnance Survey 0100031673

A	submitted to planning	26/09/2019
Revision	Comment	Date
Client MR BEN RALPH		
Project 45 HIPLEY ROAD HAVANT HAMPSHIRE PO9 2HG		
Title SITE & LOCATION PLAN		
Drawing Number SD19550-P1.4	Revision A	Status PLANNING
Scale AS SHOWN	Sheet Size A3	Drawn By Date SEPTEMBER 2019
 10 Church Road Steep Hampshire GU32 2DW Phone 07900 808 808 Office 01730 262 485 mail@surveycloud.co.uk www.surveycloud.co.uk		