



Note:
The part of the roof extension or dormer windows to project above the existing ridge line.
Dormer windows to be clad with horizontal white boarding to match the existing front gable.
Roof windows not to project more than 150 mm above the roof / tile line.
No dormer windows to side dormers below 1.700 above finished floor level. Side windows to be glazed in obscure glass.

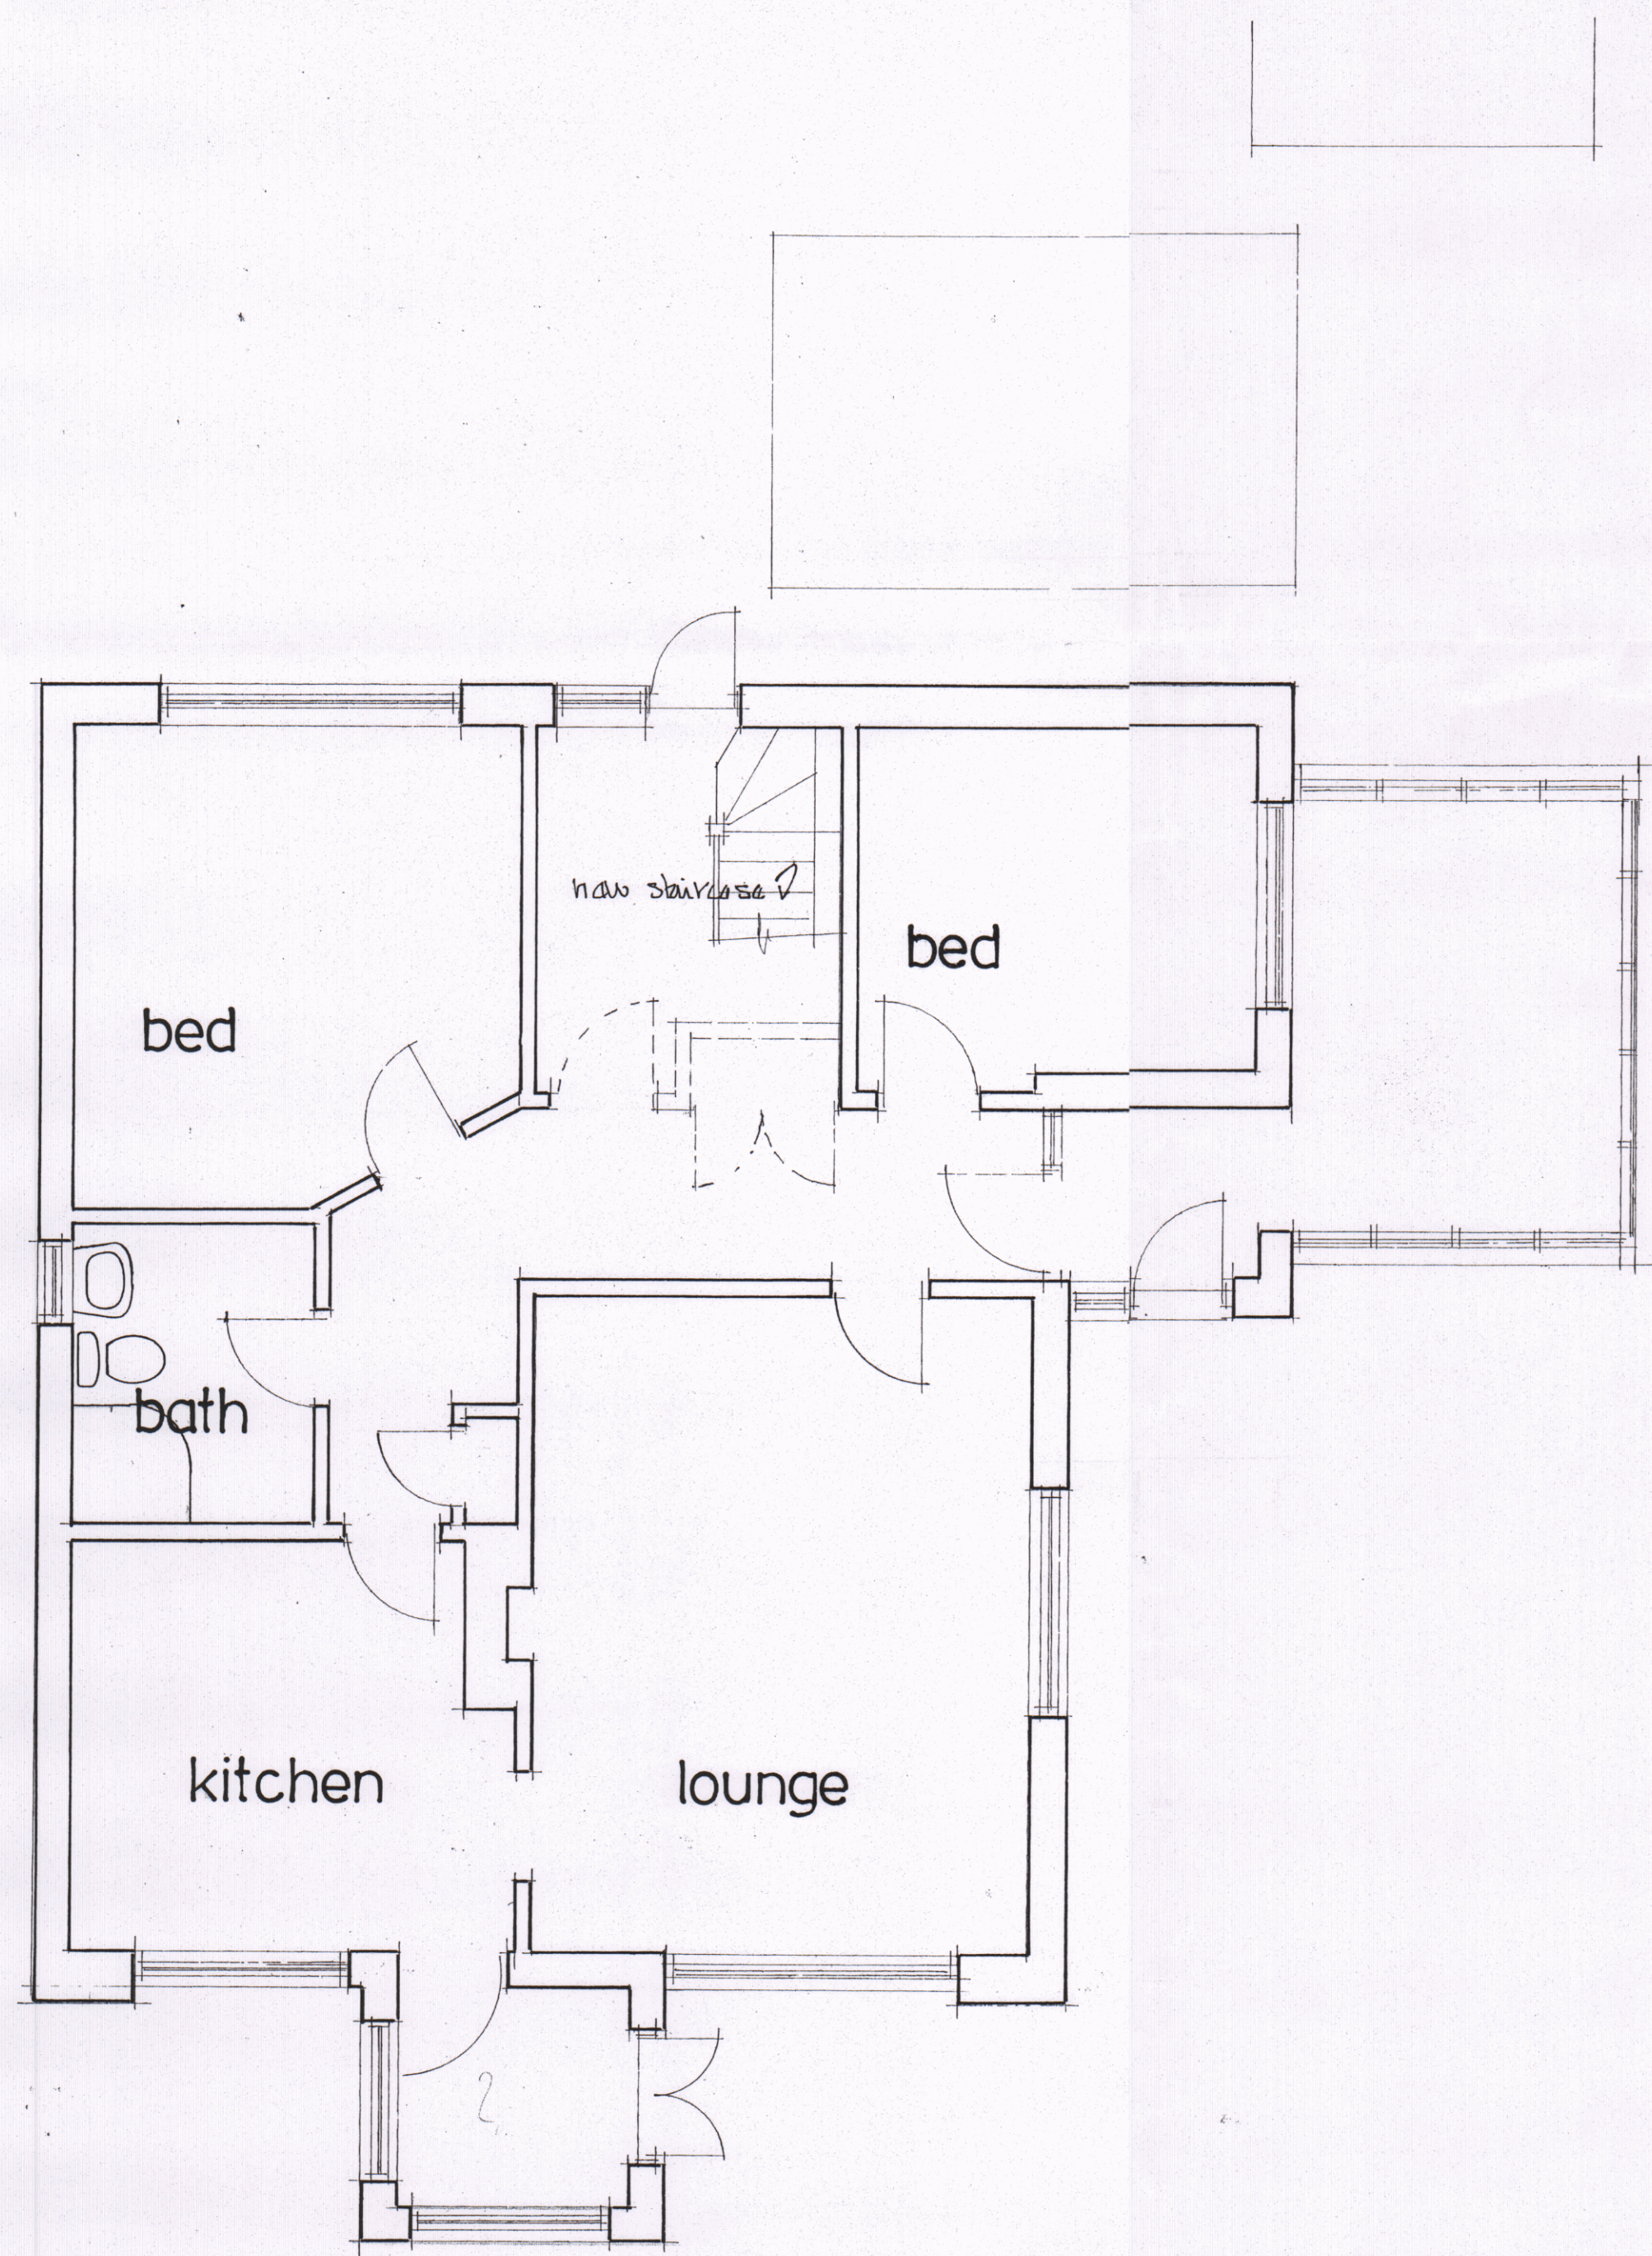

ground floor plan

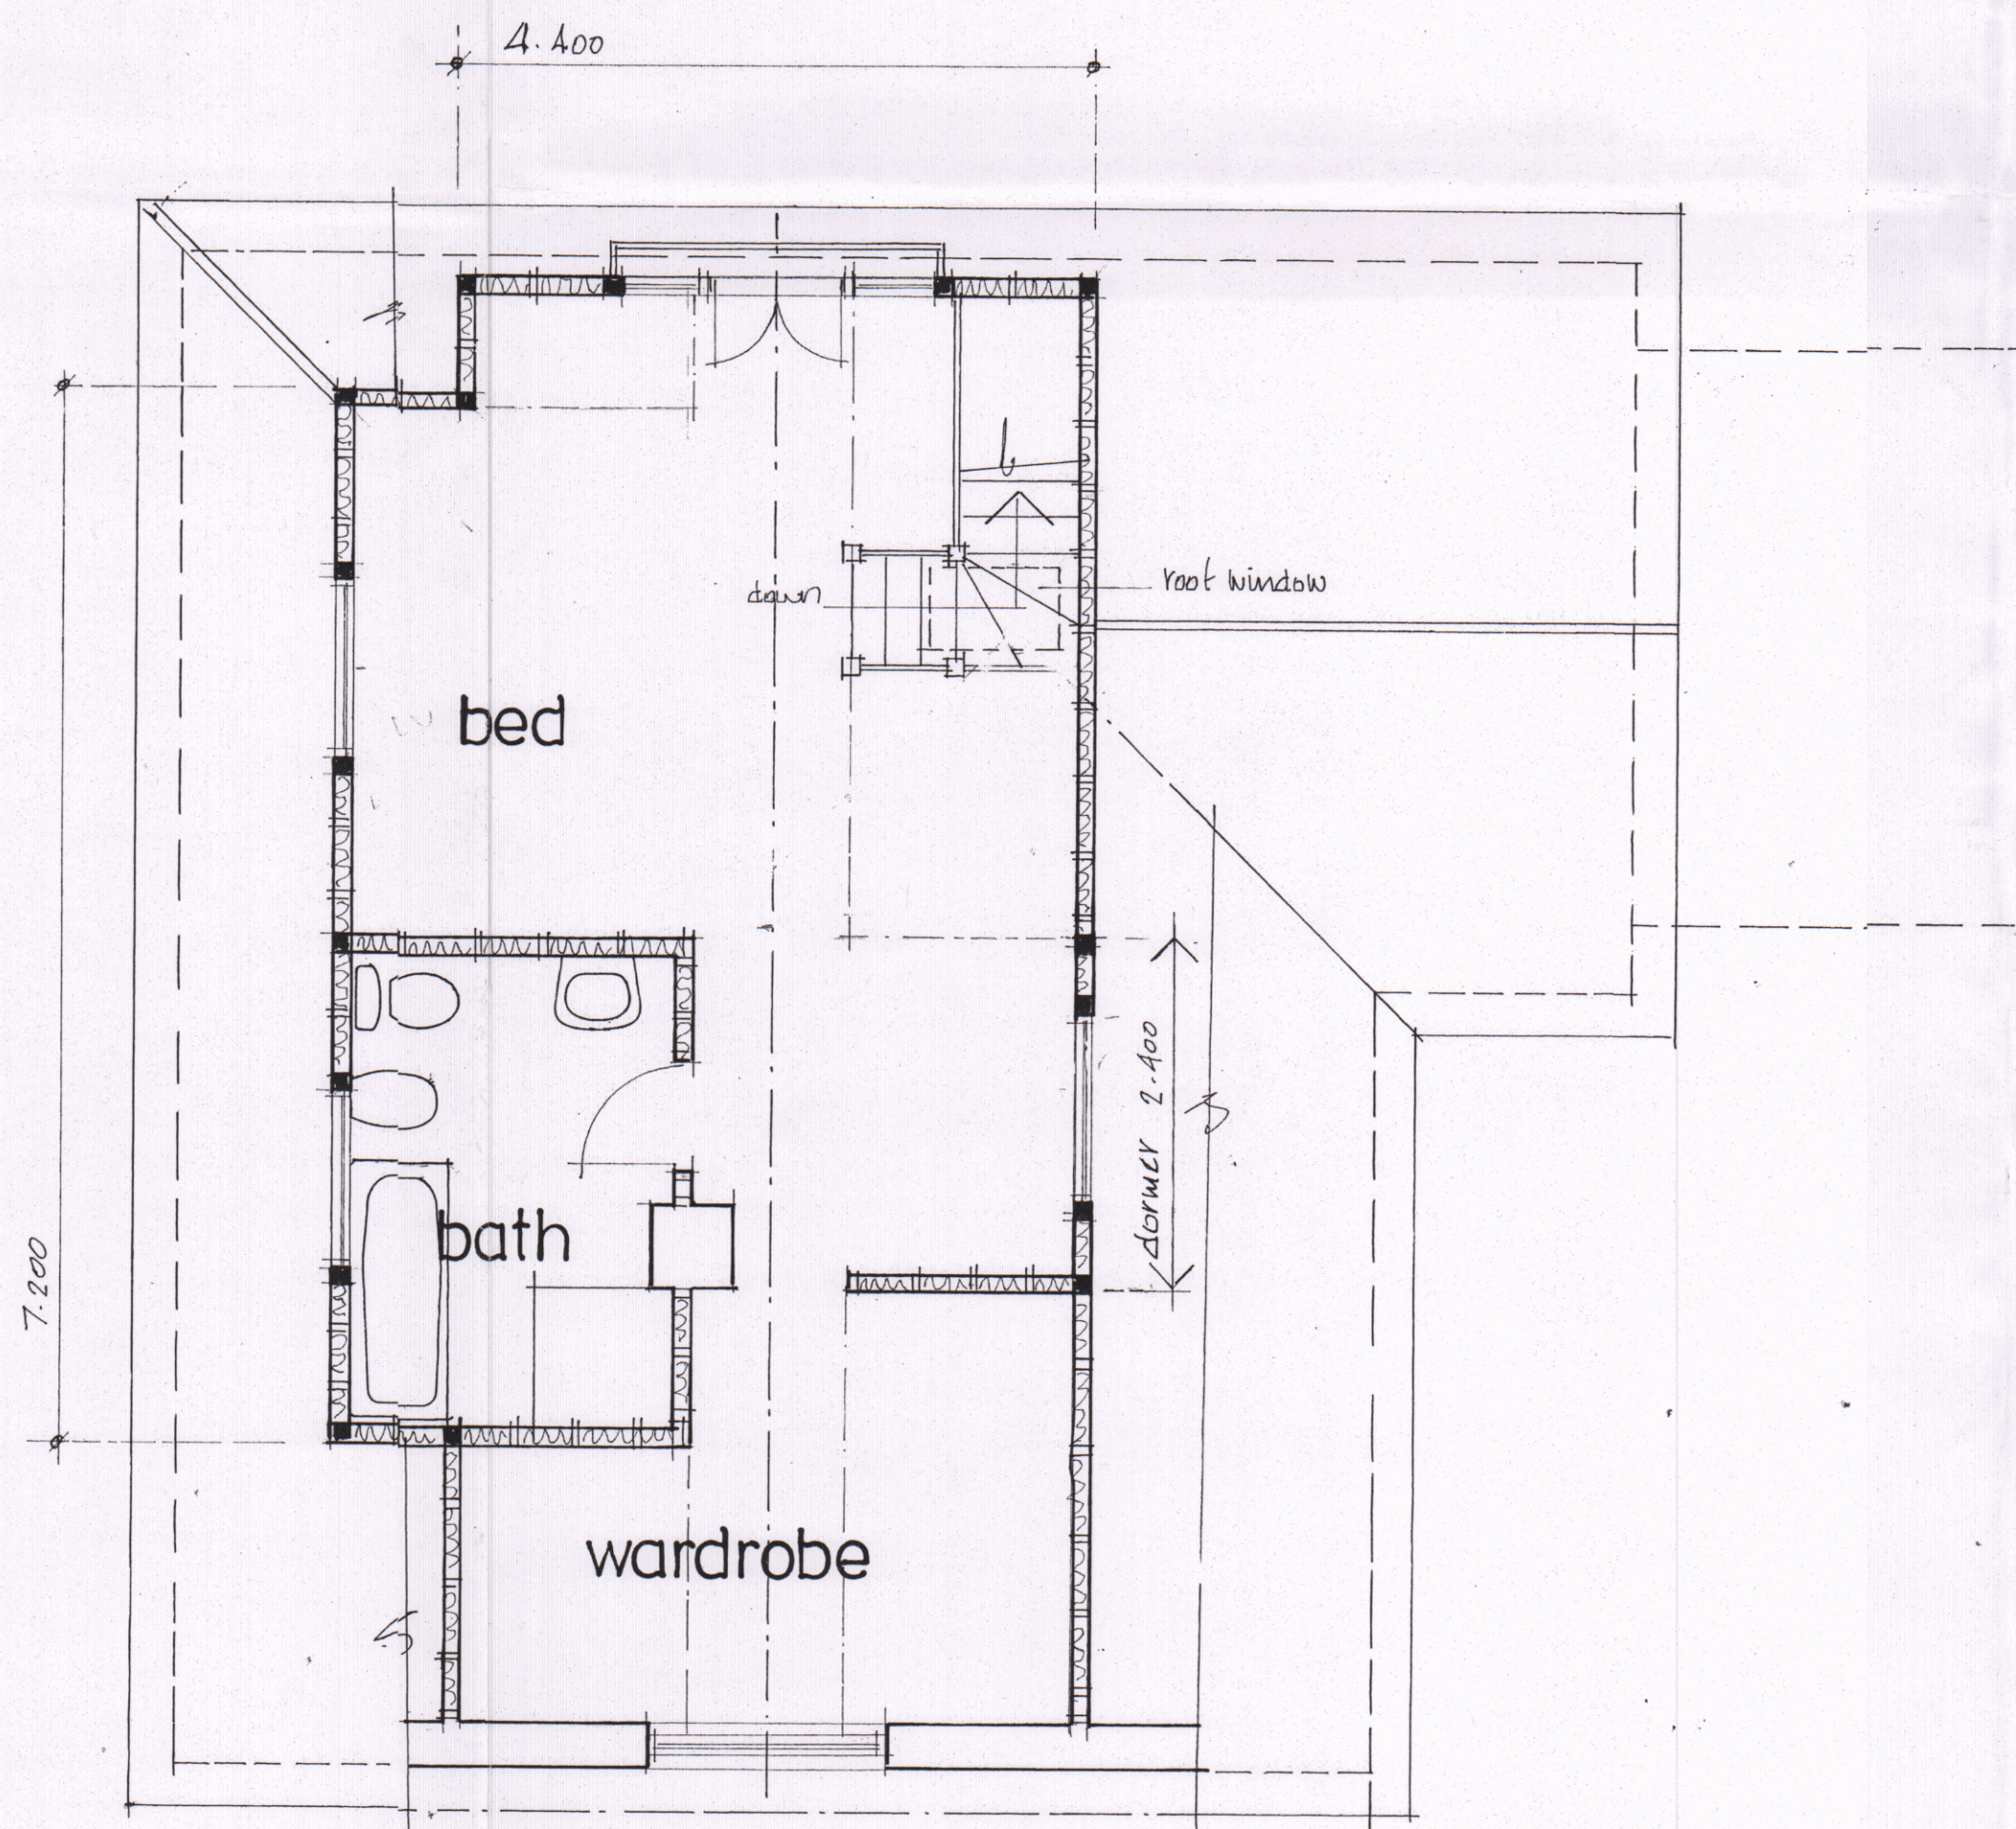

first floor plan

HAVANT BOROUGH COUNCIL
13 MAR 2023
RECEIVED

Architectural Designs 157 Methuen Road, Southsea, Portsmouth, Hants. PO4 9HQ Telephone: 02392 362829
Project: Proposed loft conversion and roof extension 18 St Thomas Ave Haslemere Island
Title: Design drawings
Scale: 1:50 and 1:100
Date: March 2020
Drawing No: 2003-1809