


NOTES:

Dimensions to be checked on site before commencing work. Any discrepancies shall be reported to the architect immediately.


Do not scale from these drawings except for planning purposes. Use figured dimensions only.

Where applicable this drawing is to be read in conjunction with other consultants' drawings.

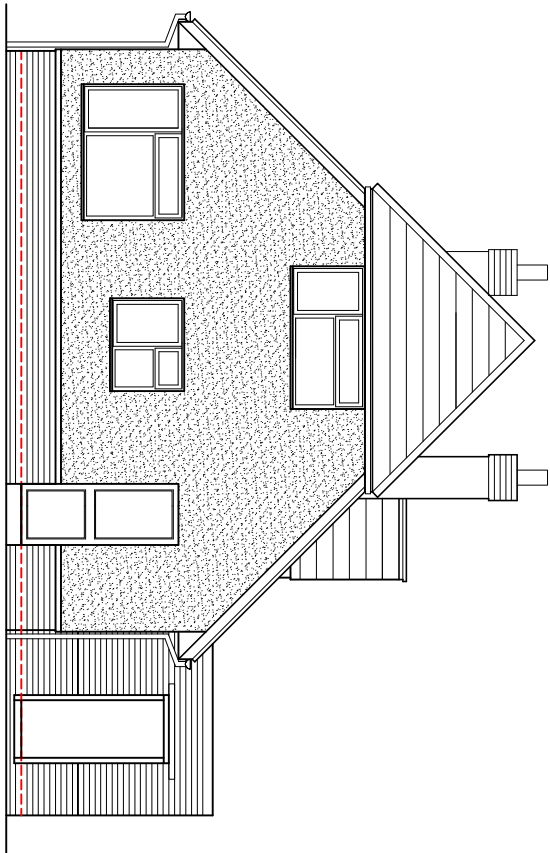


North (side) elevation


East elevation unchanged in new proposal

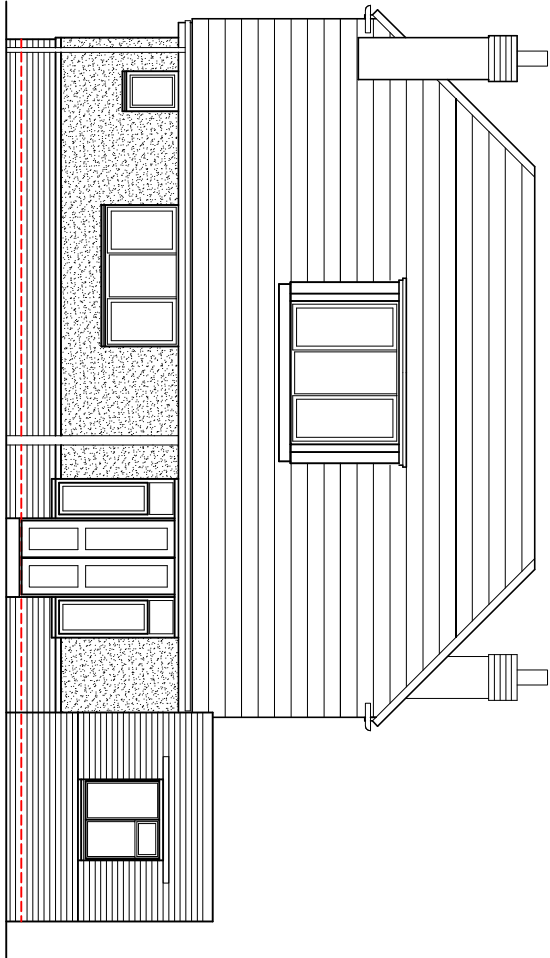

West (rear) elevation

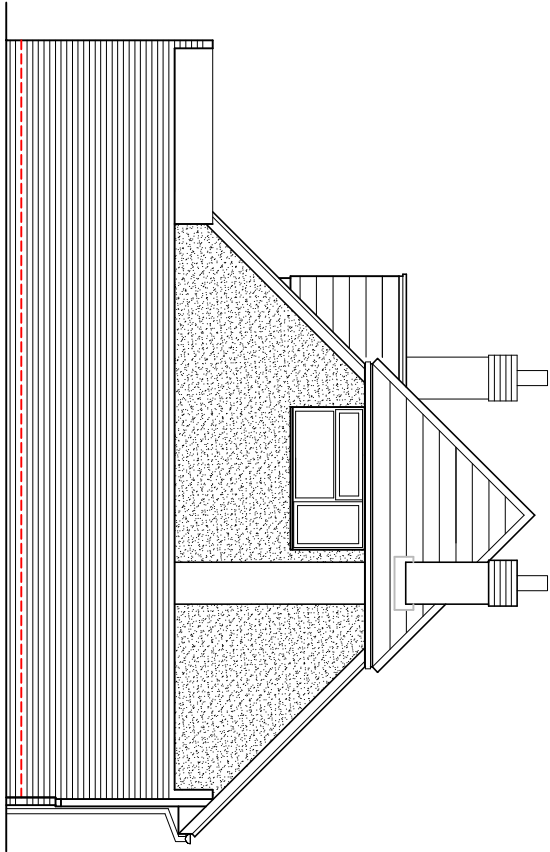


South (side) elevation

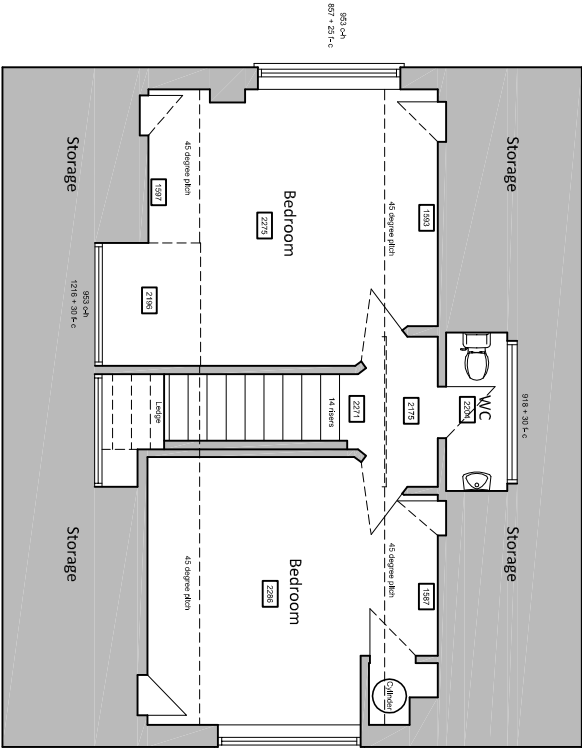

First floor plan


(ground floor unchanged in new proposal)

Existing floor plan & elevations scale 1:100

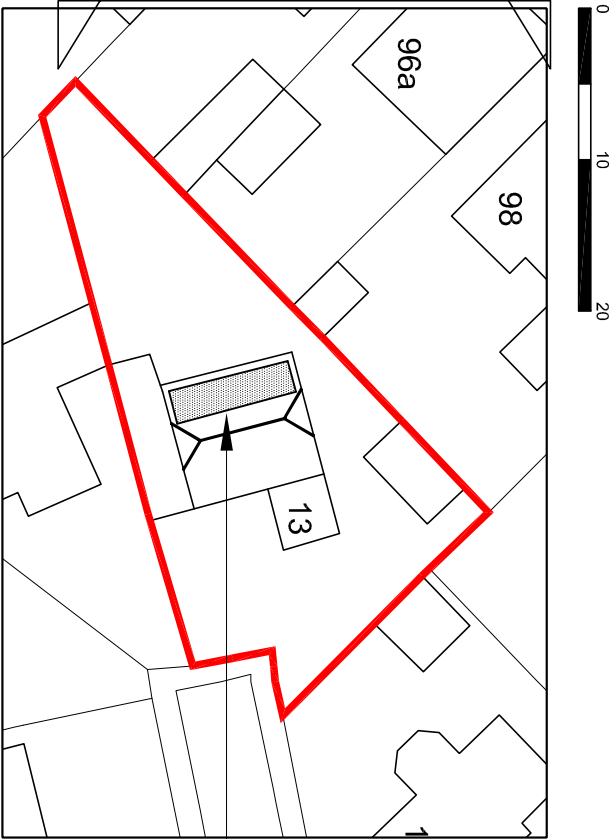

Site plan


scale 1:500

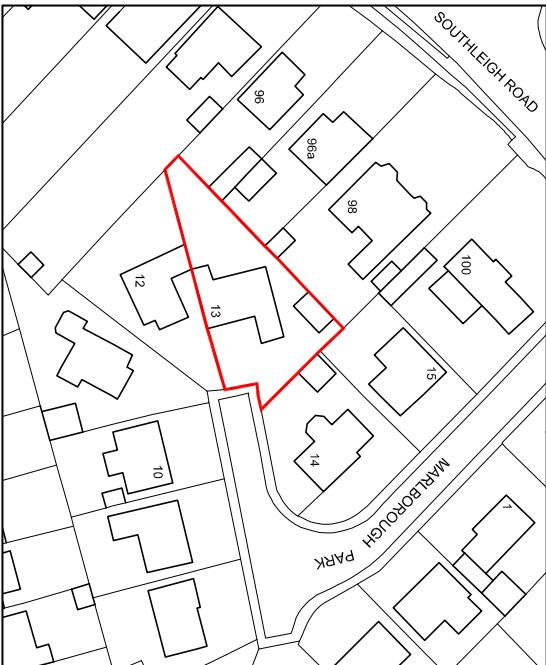

Location plan

scale 1:1250

Ordnance Survey, (c) Crown Copyright 2020.
All rights reserved. Licence number 100022432

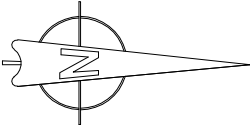

For	MR WILSON	Title	EXISTING FIRST FLOOR PLAN & ELEVATIONS, SITE / LOCATION PLAN			Office Tel:	01243 933732				
Project	PROPOSED REAR DORMER AT 13 MARLBOROUGH PARK, DENVILLES PO9 2PP	Date	FEB 2020	Drawn	JB	Scale	As shown @ A3	Checked	.	Email:	admin@jb-architecturedesign.com
		Job Number	PL 386.20	Drawing Number	-01	Revision		Web:	www.jb-architecturedesign.com		
