




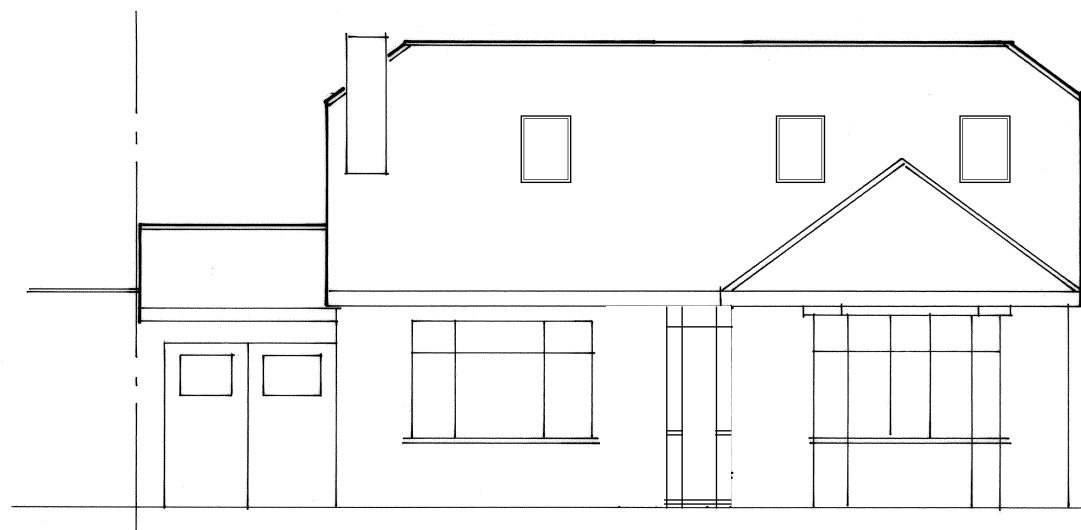


Existing West/Front Elevation

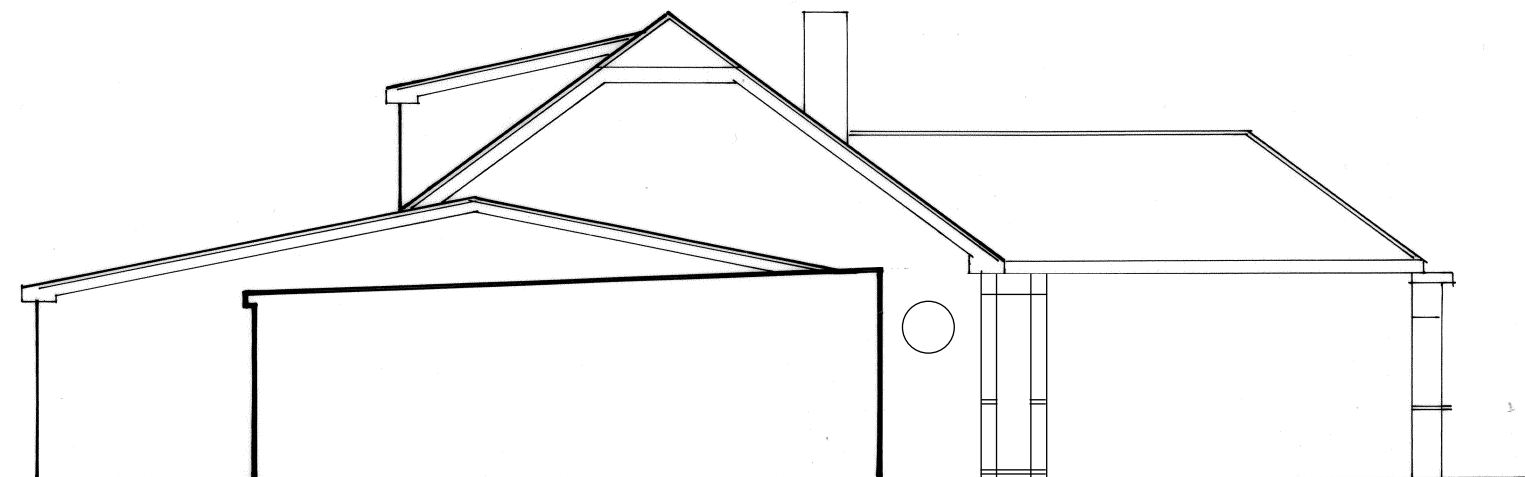

Existing North/Side Elevation

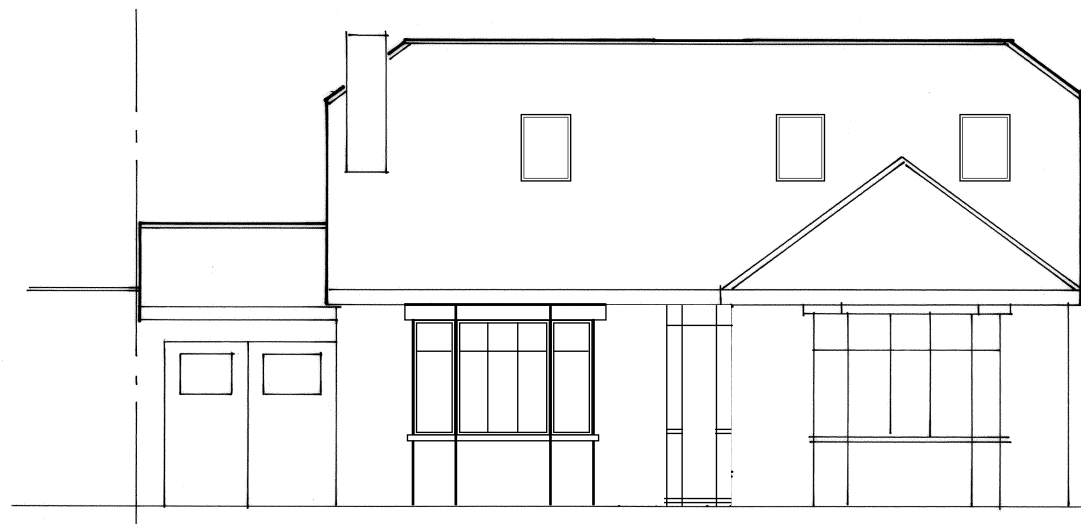

Proposed West/Front Elevation

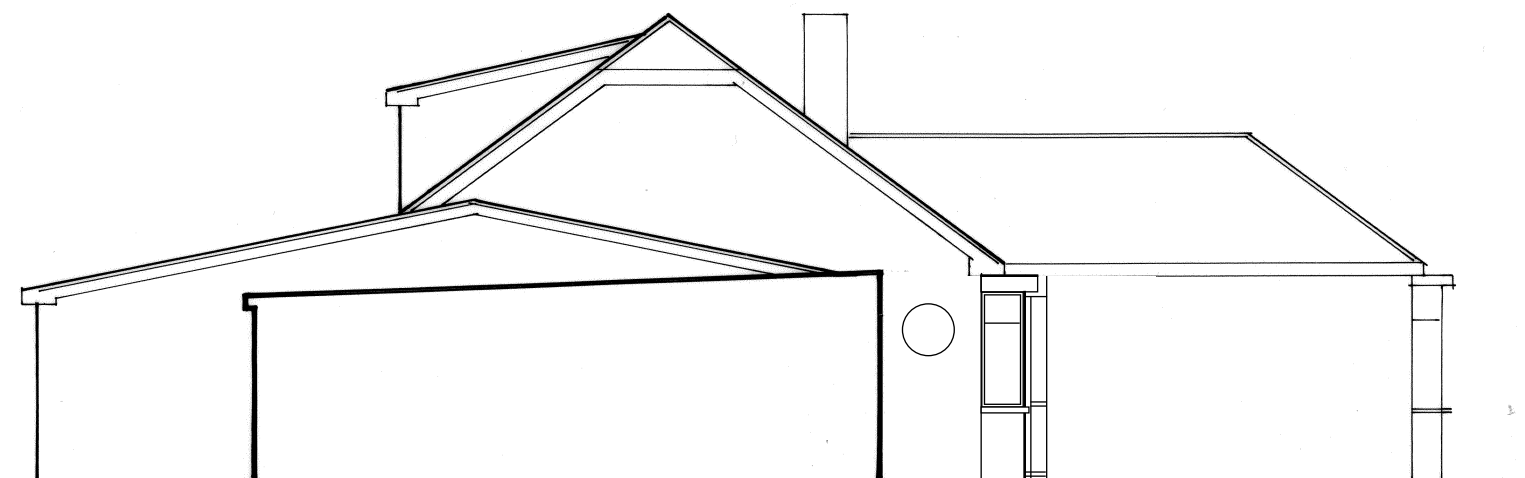

Proposed North/Side Elevation

These Plans have been prepared for the purpose of obtaining Planning Permission and/or Building Regulation Approval for the work shown thereon only and should not be used for any other purpose.

© These Plans remain the copyright of the architect and must not be copied or reproduced in any way without written permission with the exception of Local Authorities for Planning Purposes

1 0 1 2 3 4
Metres @ 1:100 Scale



Andrew R Dunks

BSc(Hons) MRICS CBuiltE MCABE

Chartered Surveyor and Building Engineer

22 Oberon Close, Waterlooville,
Hants, PO7 8LF
Tel: (023) 9225 3034
e-mail: andrew@dunks@gmail.com

Proposed Front Bay
42 Warfield Crescent
Waterlooville
For Miss C Bridger
Scale - 1:100 at Page Size A3
Date - February 2020

Drawing No. 5395/3 - Rev A