


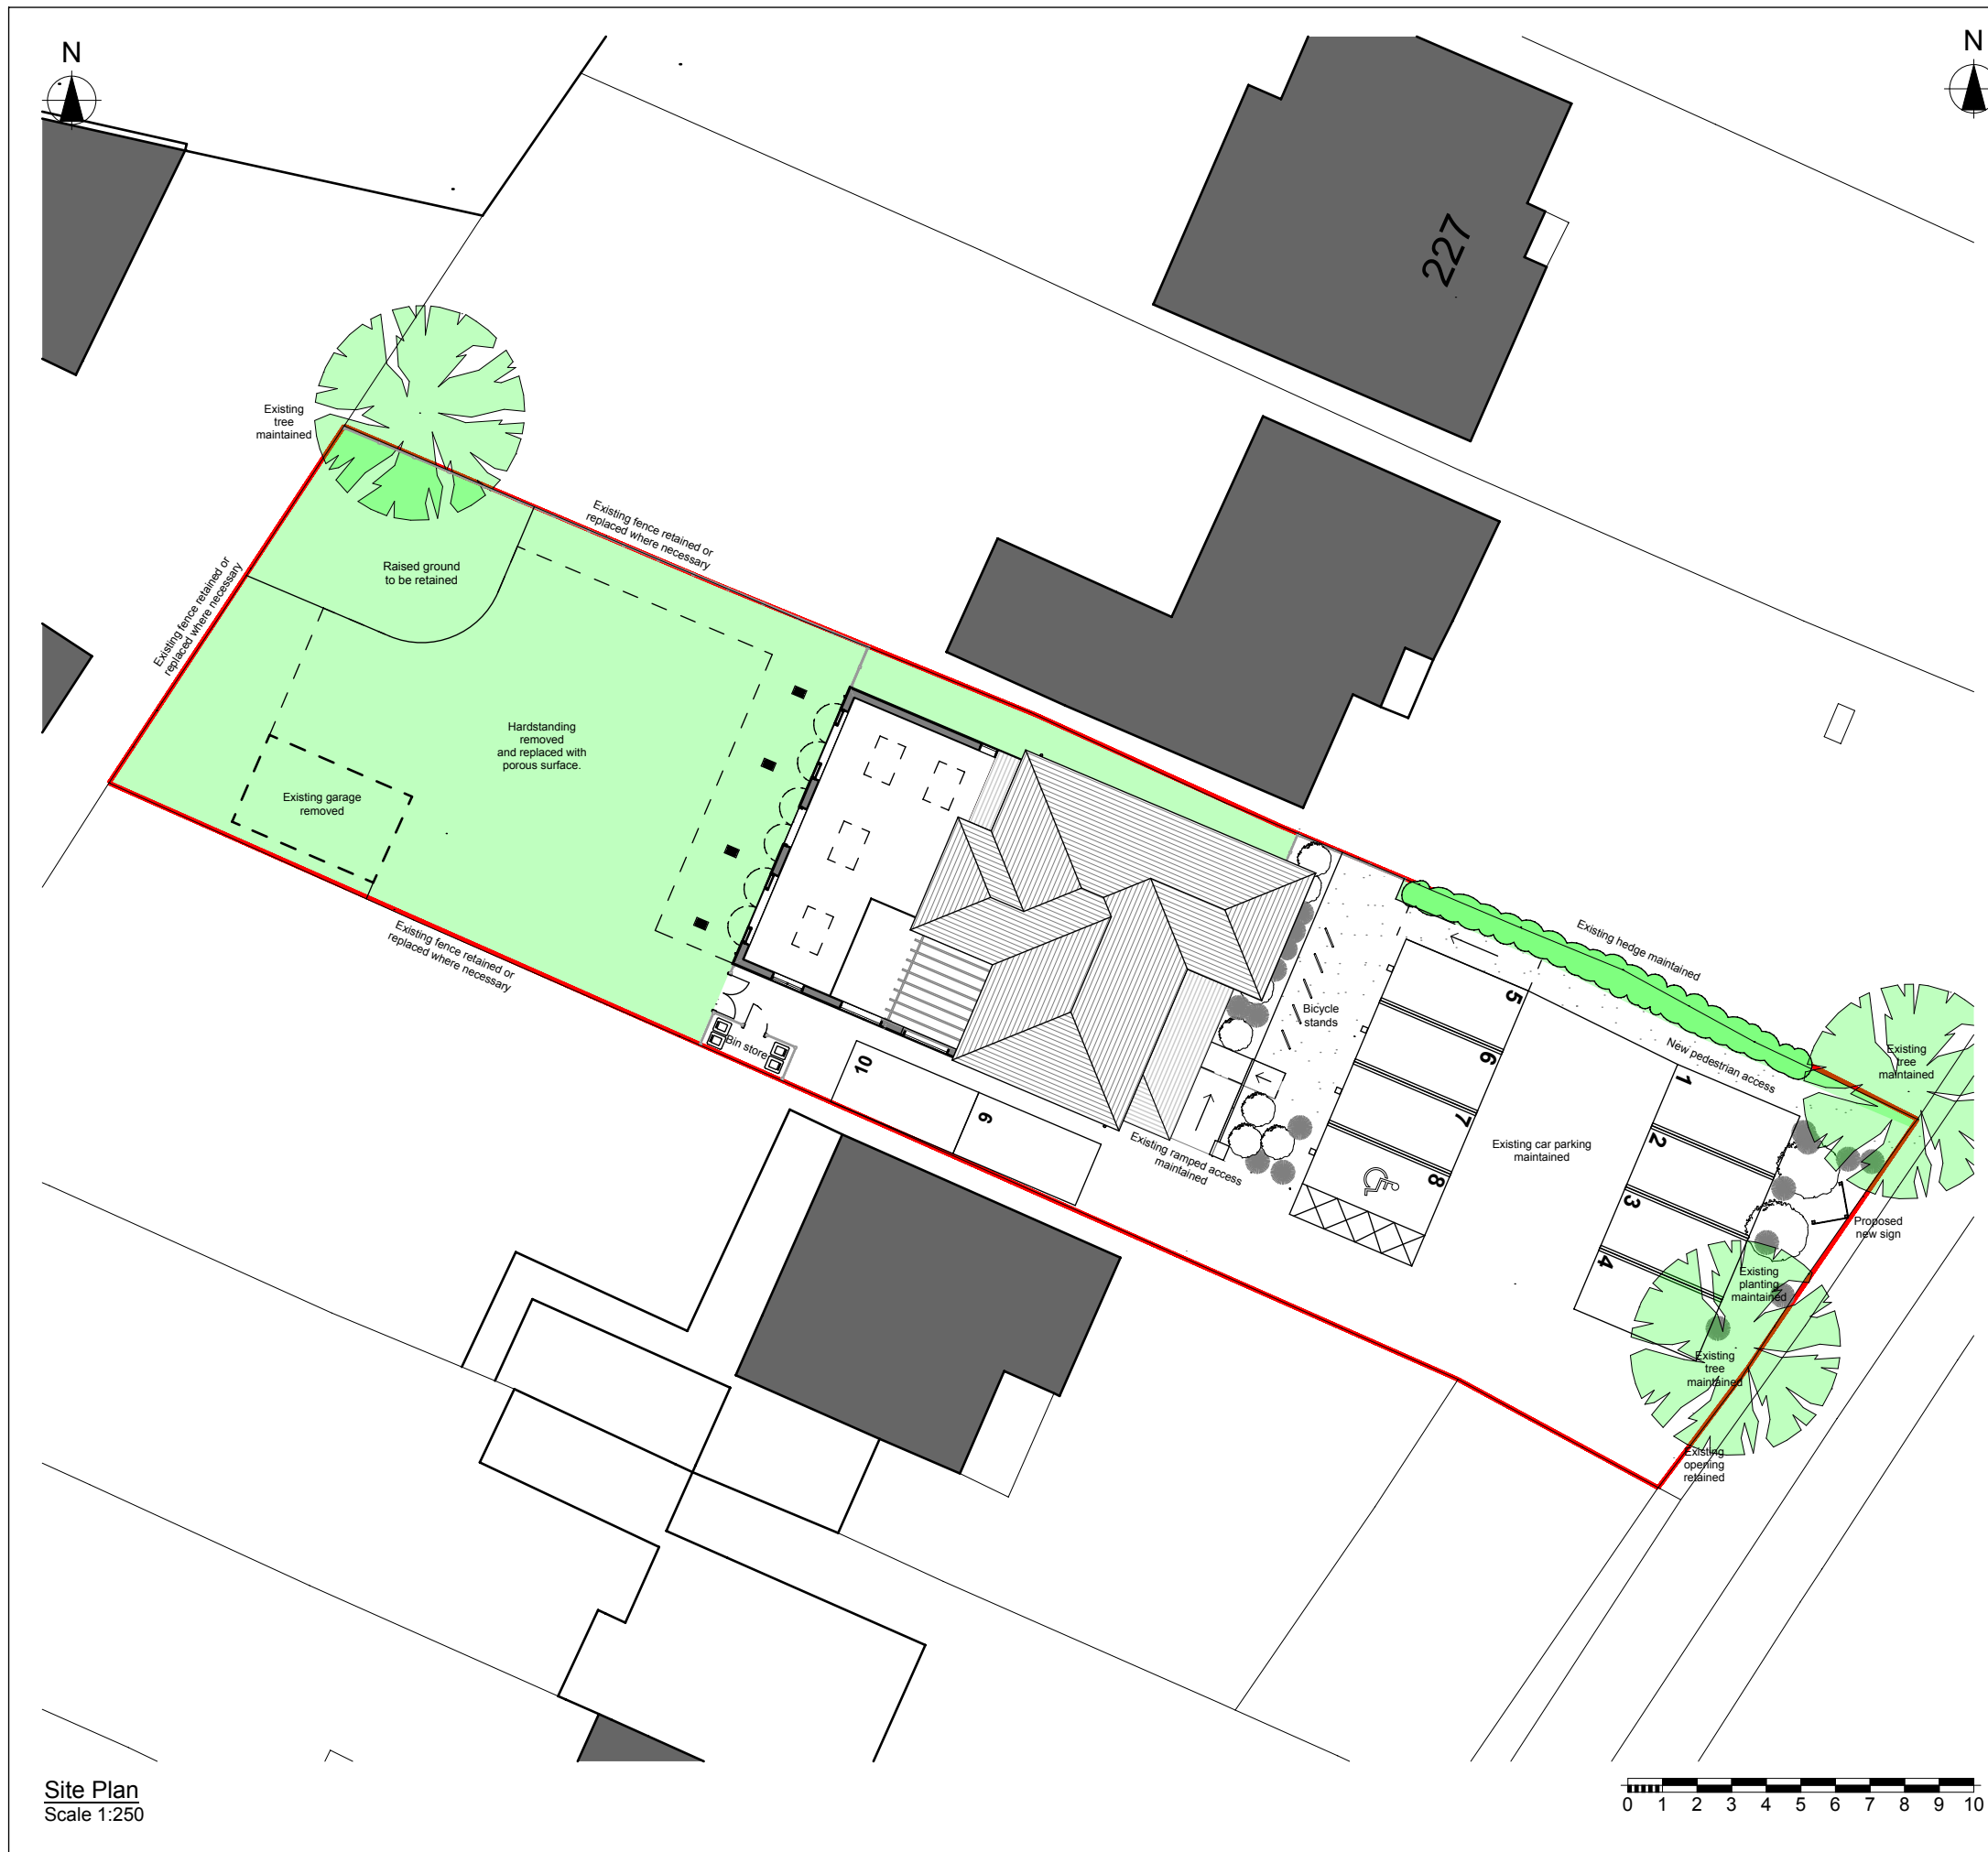

Site Plan
Scale 1:250



Location Plan
Scale 1:2000
1:2000 scale
0 10m 30m 50m 100m 200m

B	14.04.20	Car parking amended
A	08.04.20	Car parking amended
Client		
223 London Road, Waterlooville		
External works to existing building		
Architect		
Innovate 4 Limited		
72 Catisfield Lane, Catisfield		
Hampshire		
PO15 5NS		
www.innovate4.com		
Drawing		Scale
Site and Location Plan		As shown @ A3
Drawing No.	Status	Revision
P100	Planning	B