



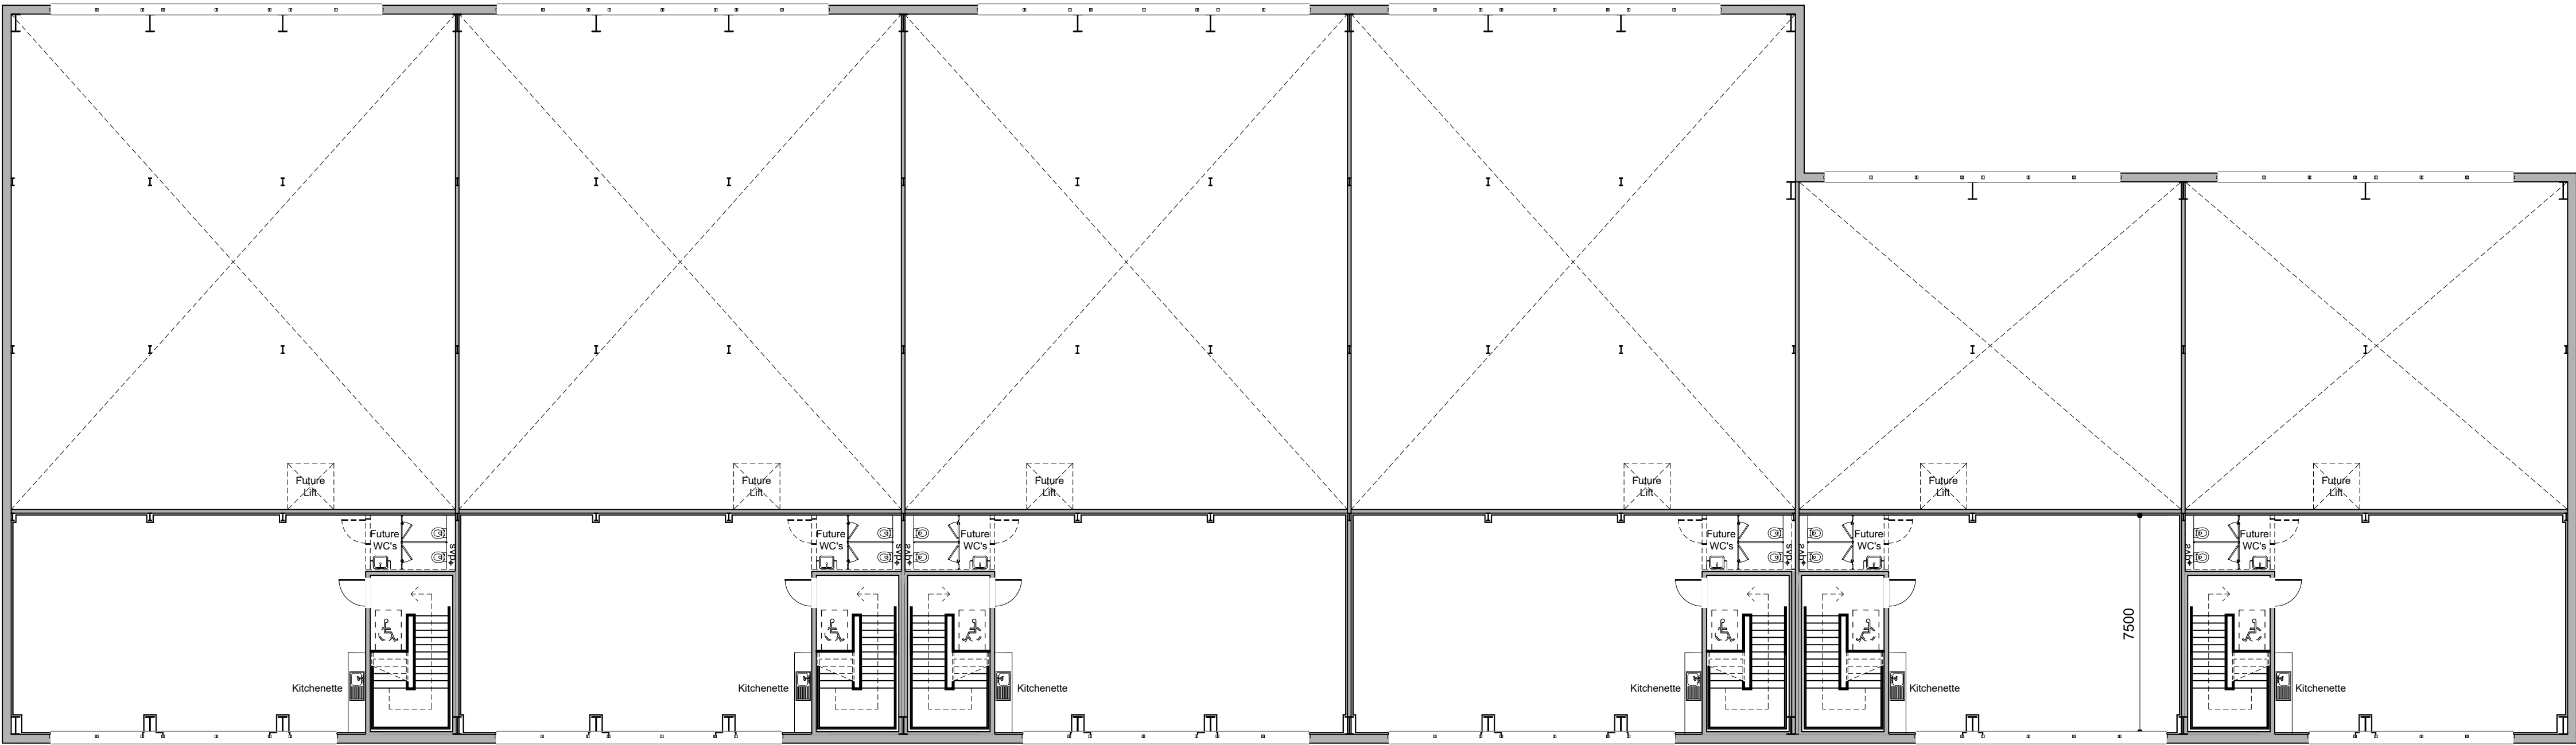

MEZZANINE FLOOR PLANS - UNITS 7-12

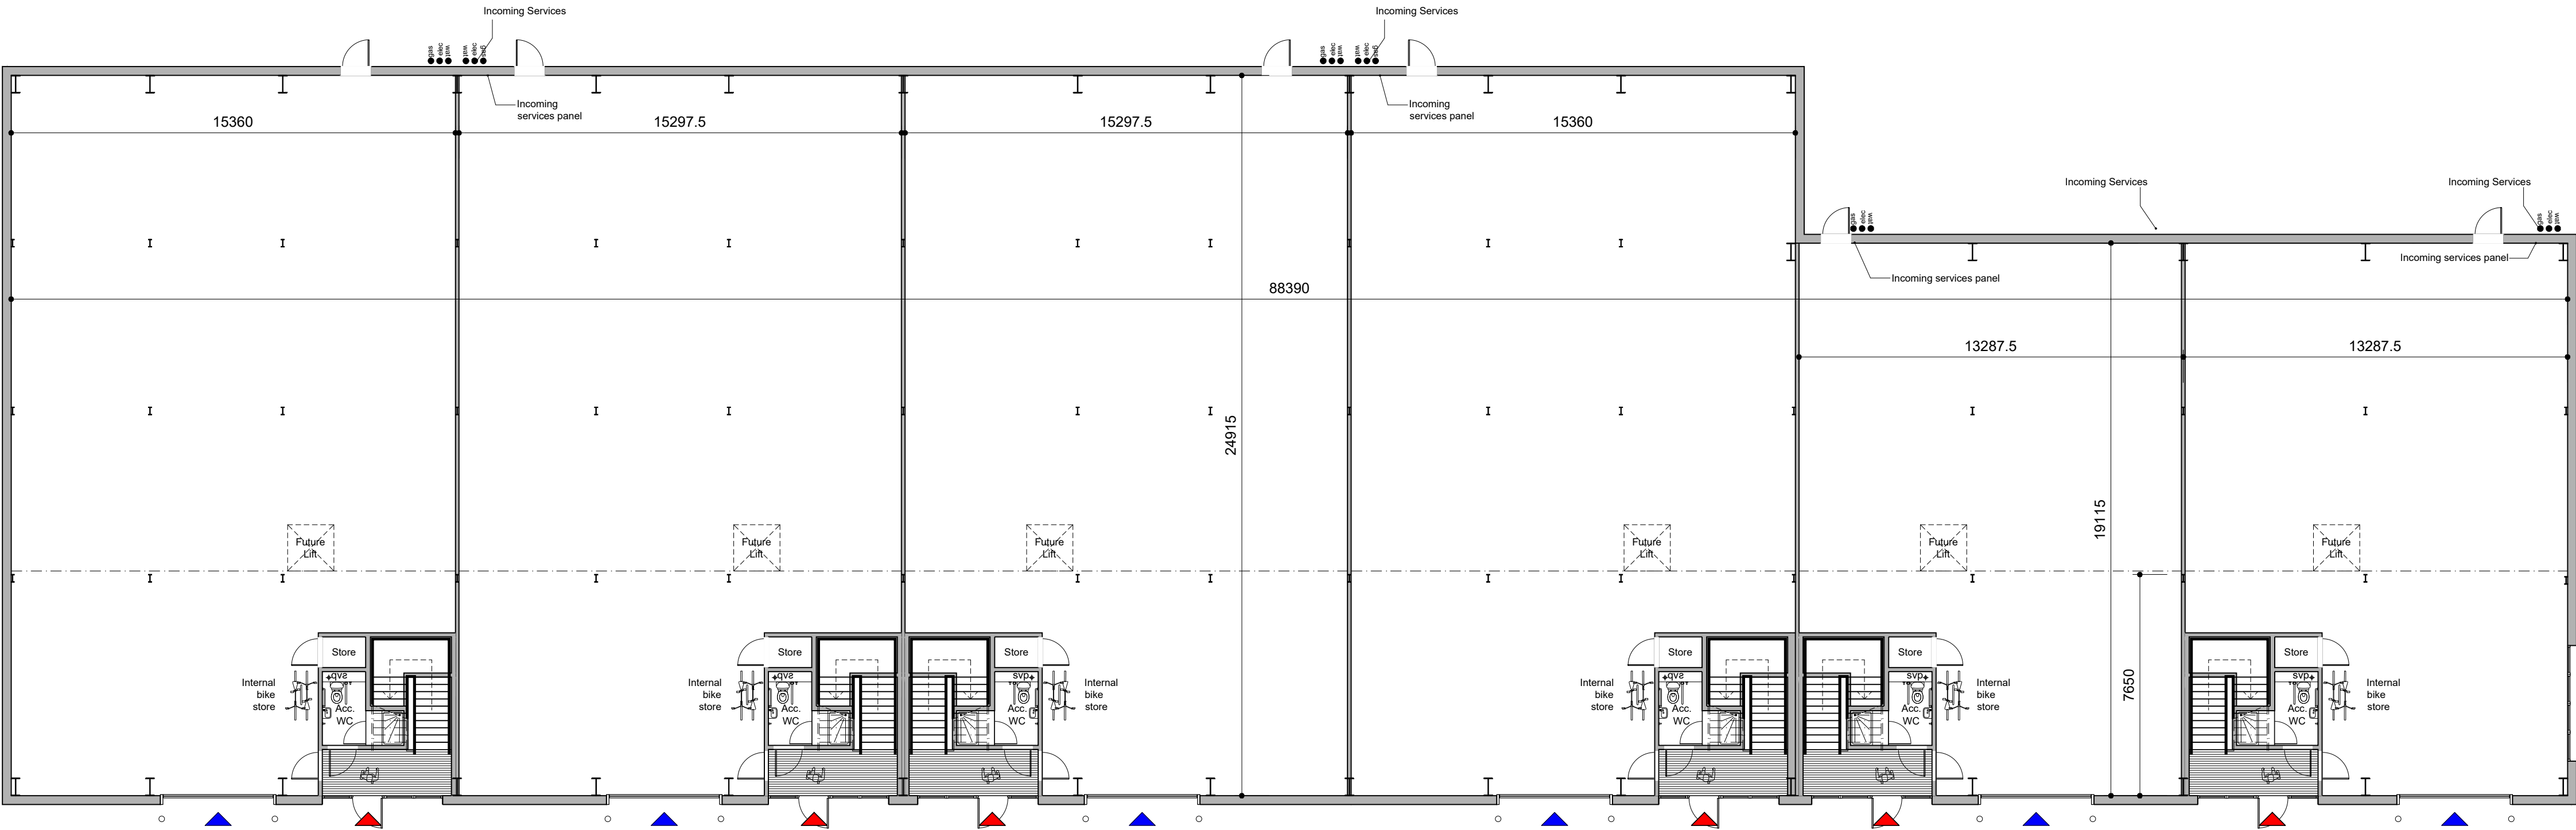


GROUND FLOOR PLANS - UNITS 7-12

This drawing is the copyright of HNW Architects Ltd Registered No. 3589904
All dimensions must be verified on site prior to construction.
Do not scale this drawing except for Planning Application purposes.
Ordinance Survey Licence No. 100000200
Only PDF issues of this drawing are controlled. All other formats of this drawing (e.g. .dwg Autocad or .rvt Revit files) are un-controlled and are used at your own risk.
This drawing must not be copied, transmitted or passed to a third party, without written consent.

Rev	Amendments	by	chkd	Date
A	Planning Issue	AG	LJ	21/06/19

NOTES:
All measurements are preliminary/ approximate & subject to tree survey, spot level / analysis, full utilities search, legal boundaries, drainage analysis and detailed layouts/design development through consultation.

 

Scale 1:150

Project

Kingsbridge Estates
New Lane
Havant

Drawn By

Checked By

HNW Project No.

Date Created

LJ

KW

18041

JUN 2019

Scale

A1- 1:150

Drawing Title

Units 7-12
As Proposed

Drawing Status

PRELIMINARY

Revision

A

Drawing Number

18041-HNW-ZZ-ZZ-DR-A-2203

61 North Street, Chichester, West Sussex, PO19 1JN

hnw architects