




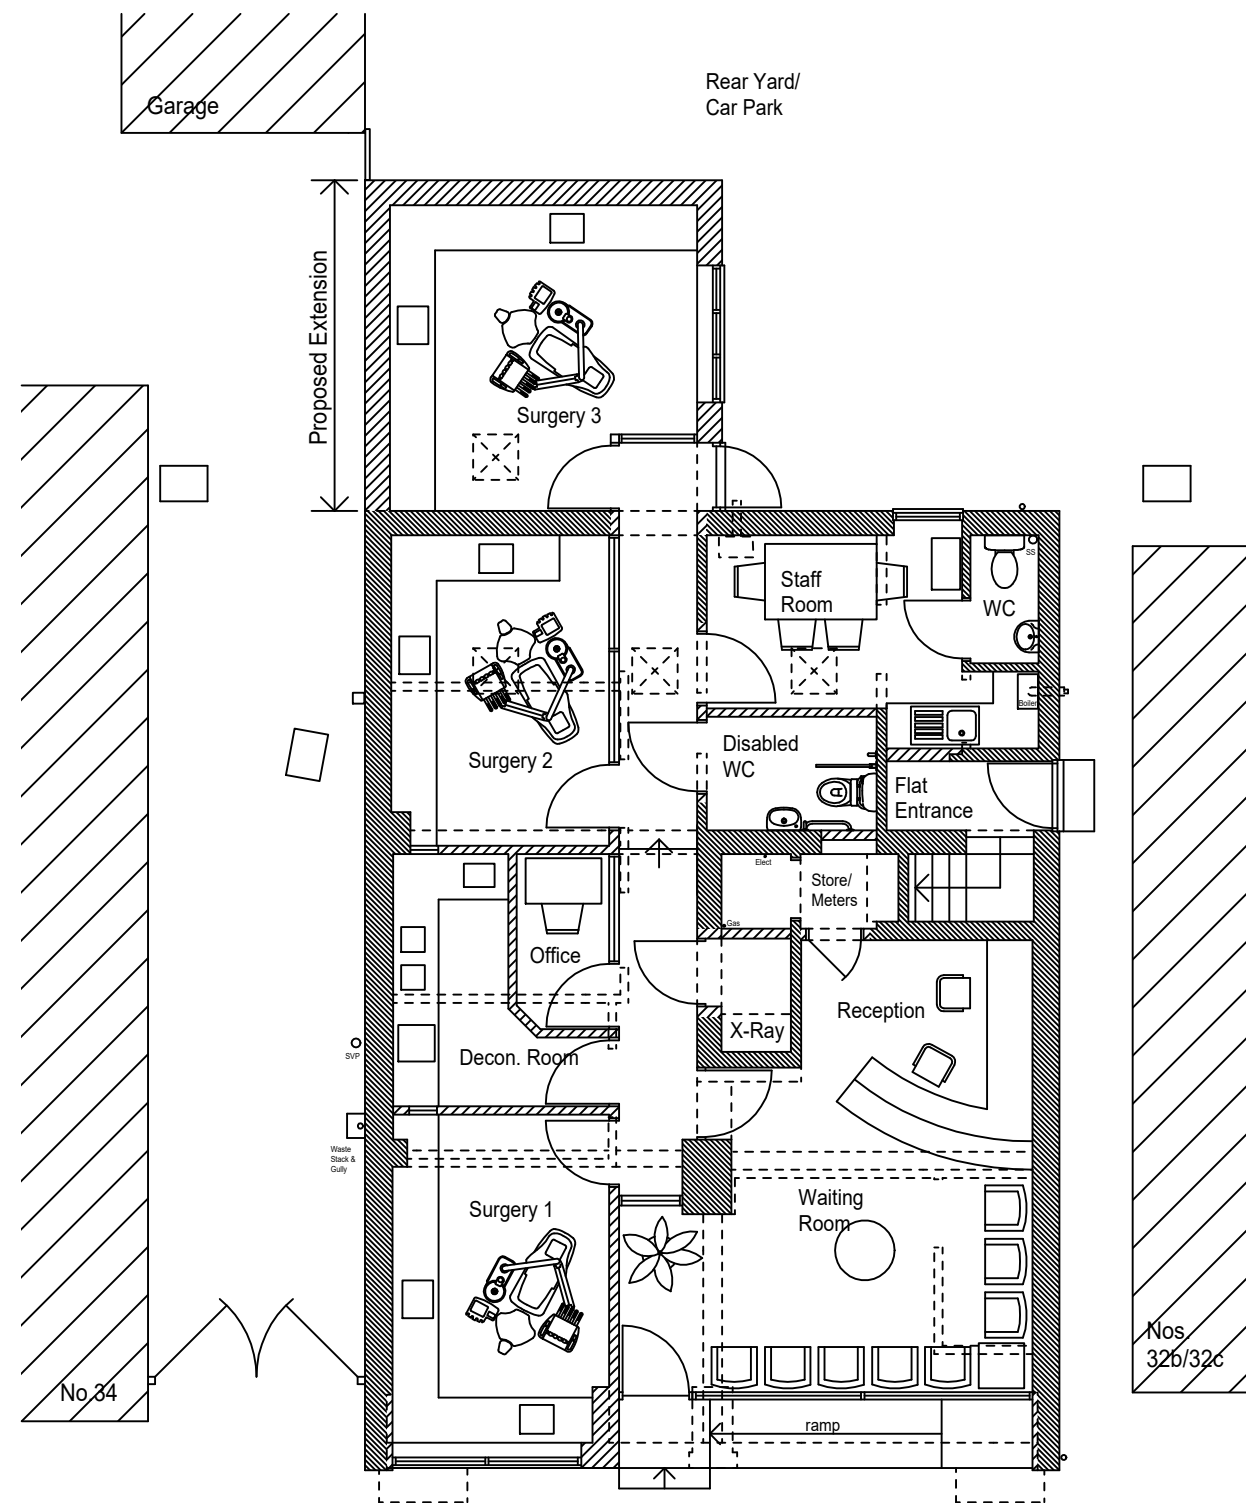

Proposed Ground Floor Plan 1:100

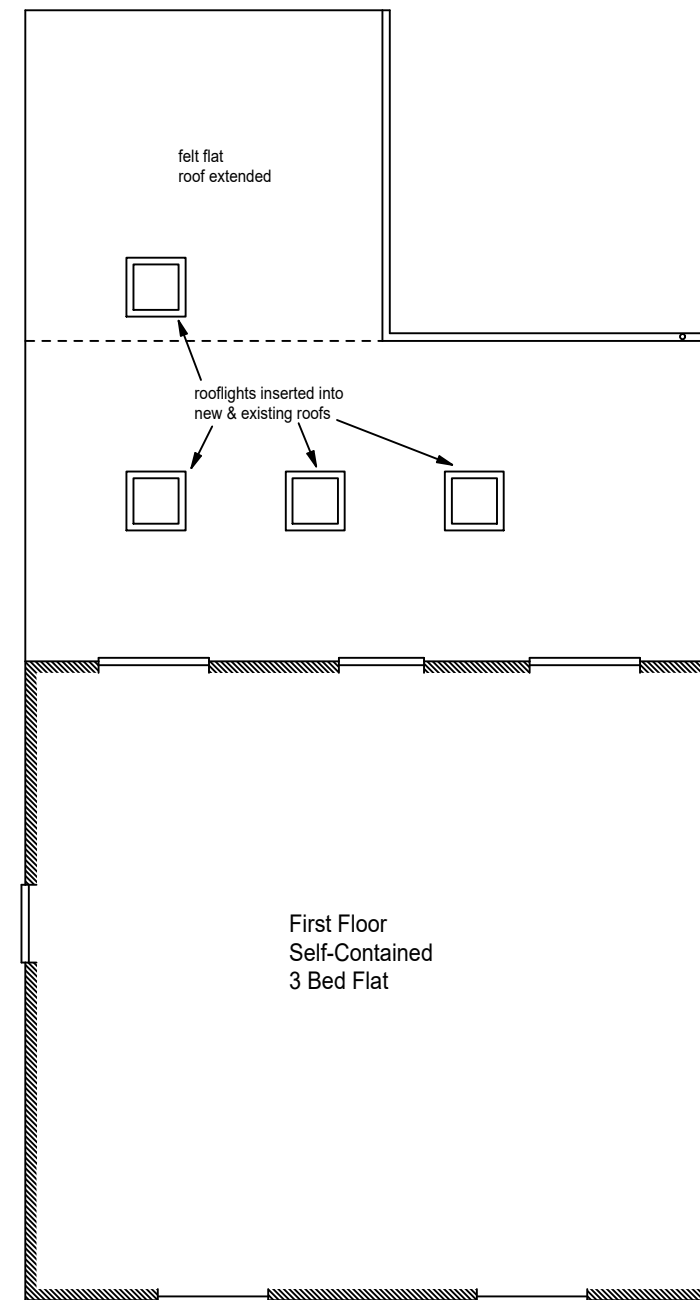

Proposed First Floor Plan (Outline)

 

This drawing is the copyright of the Architect and must not be reproduced without permission, except by the Local Planning Authority for planning purposes. Figured dimensions to be taken in preference to scaled. Dimensions to be checked on site before work commences. No deviation from this drawing will be permitted without the prior written consent of the Architect. Ground floor slabs, foundations, structure, etc., and all work below ground is shown provisionally and inspection of ground conditions is essential prior to work commencing. Reassessment is essential when the ground conditions are apparent and redesign may be necessary in the light of soil conditions found. The responsibility for establishing the soil and subsoil conditions rests with the Contractor.	drawing	revisions				date
		drawing no.	rev.	date	scale(s)	sheet size
	PROPOSED GROUND FLOOR PLAN & OUTLINE FIRST FLOOR PLAN					
	client					
project	T & S DICKINSON					
	CONVERSION TO DENTAL SURGERY AT FORMER BEAUTY SALON, 32 STATION ROAD HAYLING ISLAND, HAMPSHIRE PO11 0EG					
	Jeffrey Douglas Chartered Architect					
		60a Sinab Lane	Hayling Island	Hampshire	PO11 0EH	
		Tel: (023) 9246 8889			E-mail: jdo@jeffreydouglas.co.uk	