



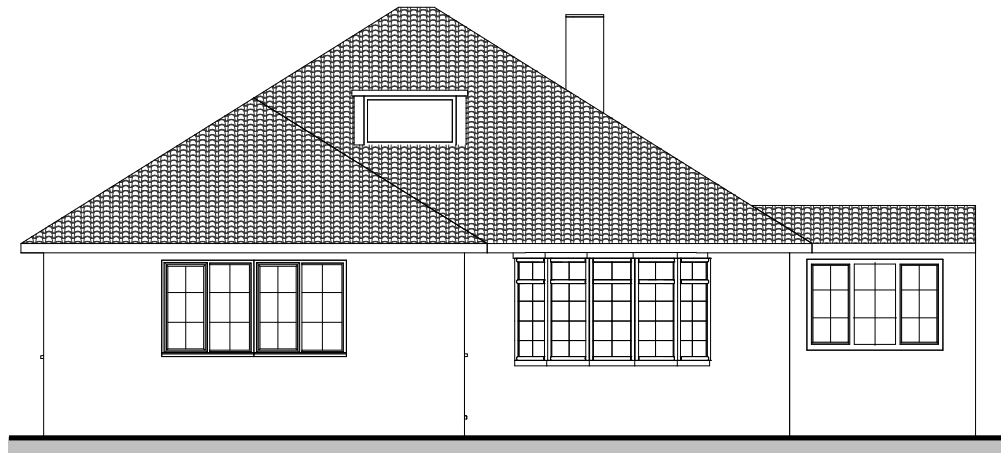


Proposed Front Elevation

1 : 100

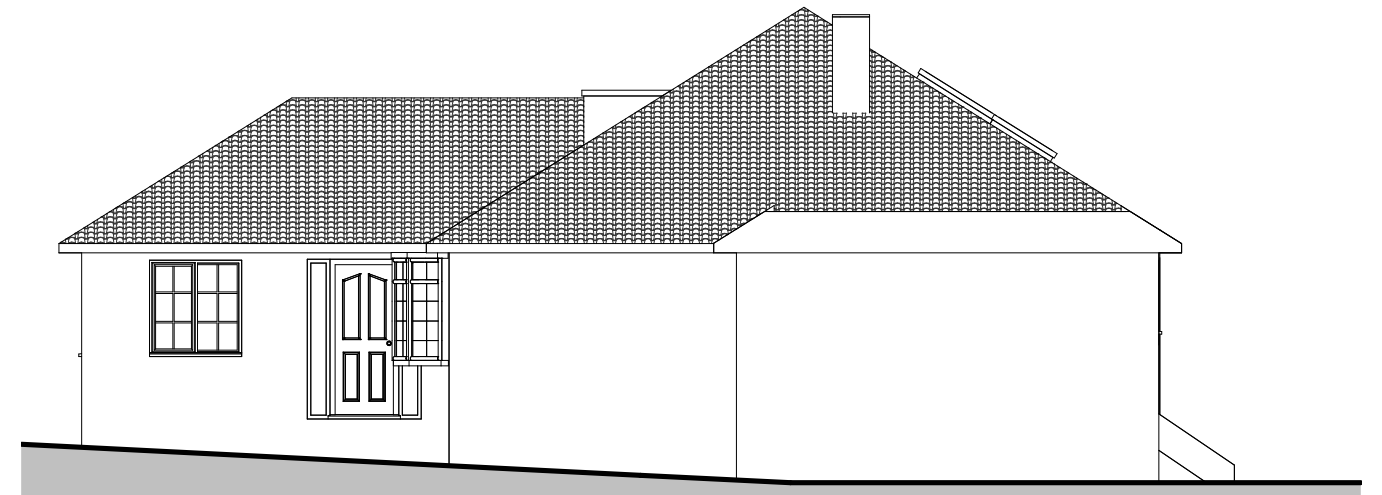




Proposed RHS Elevation

1 : 100

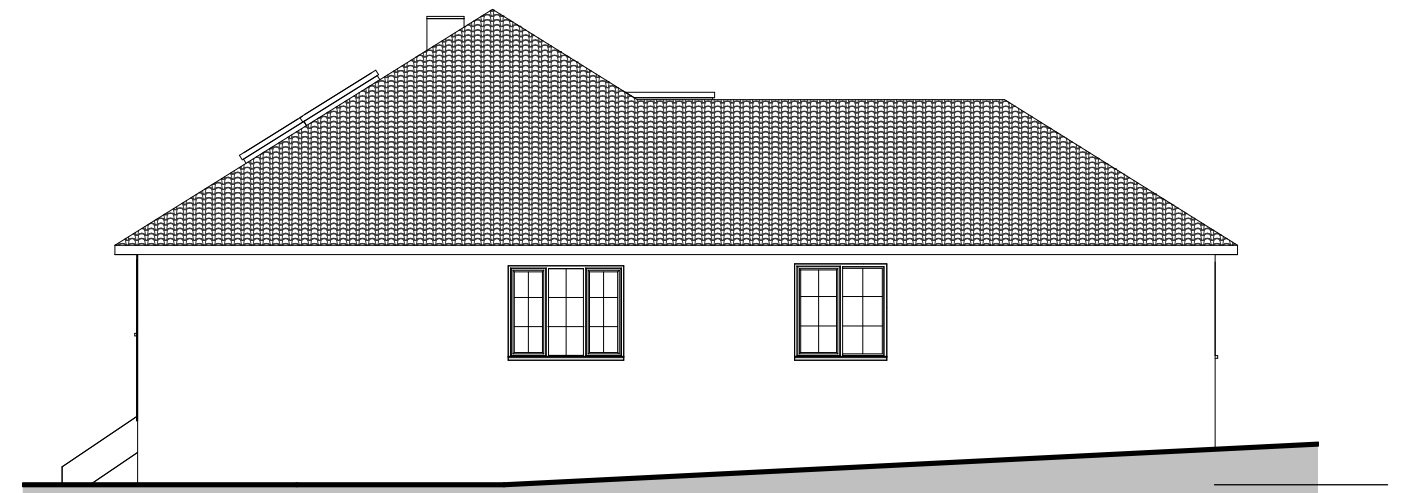

Proposed LHS Elevation

1 : 100

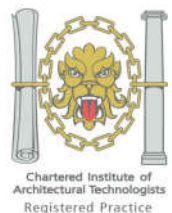  

Tel: 0800 6127 664
www.yourhomeplans.co.uk

Your Home Plans



These drawings are for approval purposes. Materials and products should not be ordered based on scaling from drawings as errors may occur along existing building lines. All measurements and supporting elements are to be checked on site. Refer to Your Home Plans if any discrepancies are found.

Mr & Mrs Collins
42 Hazleton Way
Waterlooville
Hants
PO8 9BT

Proposed Elevations

Project number	42HAZ-19	A102
Date	11th September 2019	
Drawn by	JG	
Checked by	Checker	Scale
		1 : 100