




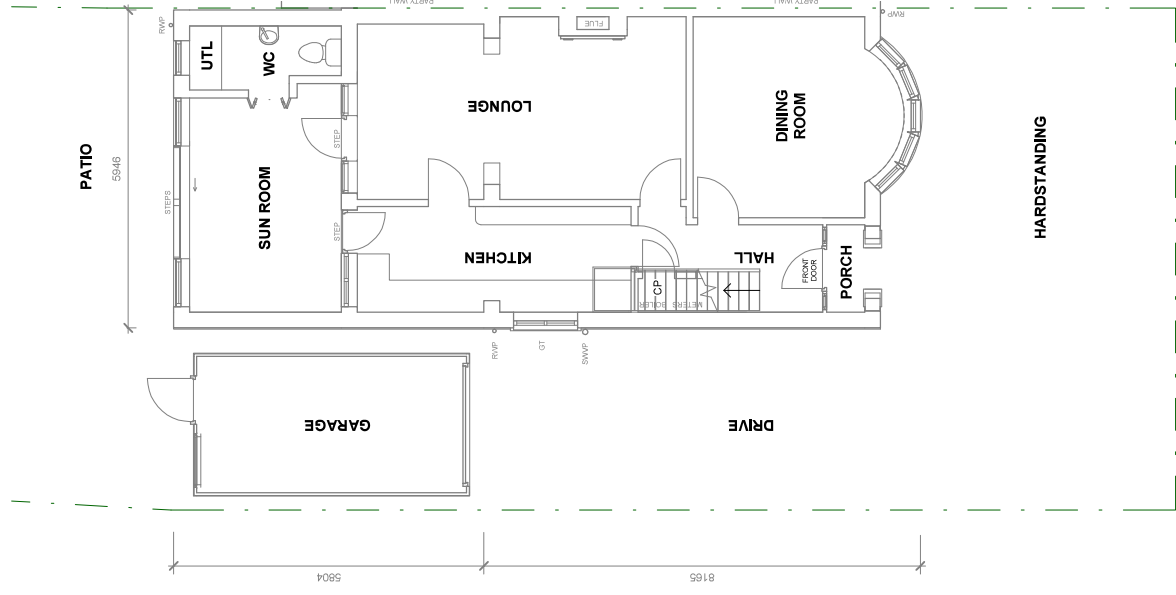


GROUND FLOOR
1 : 100

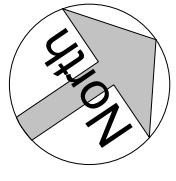

0m 1m 2m 3m 4m 5m
VISUAL SCALE 1:100 @ A3

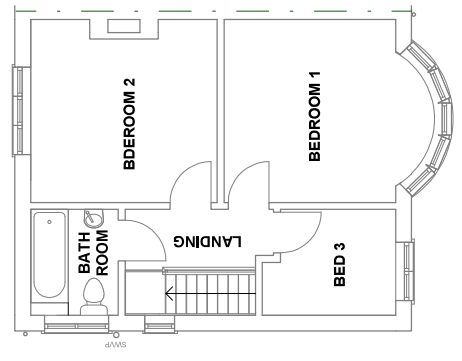

FIRST FLOOR
1 : 100

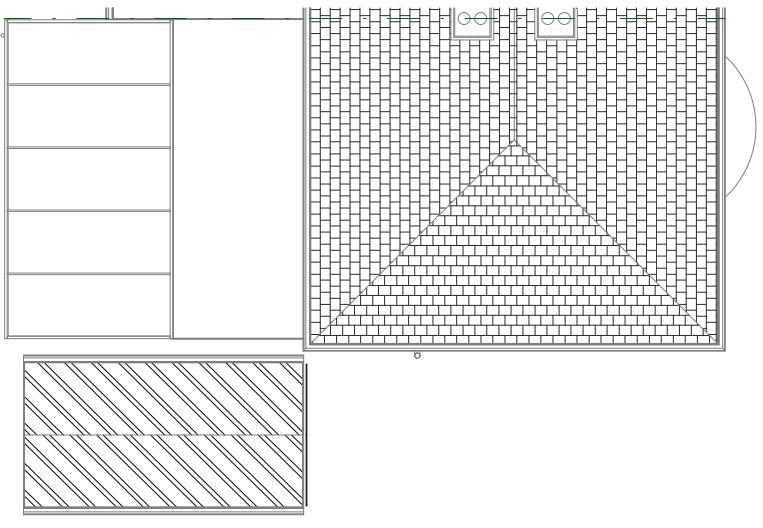

ROOF PLAN
1 : 100



The Planning Service
Studio, Old Hints 134 North Lane
Clanfield, Waterlooville
Hampshire PO8 0RL
T: 023 92 597364
F: 0845 519 1103
E: info@theplanningservice.co.uk

Scale is correct when printed to the stated ISO size. Figured dimensions are to be used in preference to scaled sizes and all dimensions must be checked on site by the contractor before ordering materials and/or commencing work. All dimensions in this drawing are given in millimetres unless otherwise stated. The contractor shall be responsible for obtaining all necessary permissions and approvals from the local authority. Compliance with building regulations or a party wall award / agreement is not to be assumed.

No deviation from this drawing will be permitted without the prior written consent of the designer. Under the provisions of the copyright act 1988, the copyright of this drawing and the work contained therein remains the property of the designer (the planning service), and may not be reproduced in any form whatsoever without prior written consent.

Under the construction (design and management) regulations 2015 (CDM2015) all design work for both domestic and commercial development(s) are to conform to these regulations. E&EO.

Ashley Webb
29 Silvester Road, Cowplain
Waterlooville, Hampshire
PO8 8TJ

EXISTING FLOOR & ROOF PLANS			
Project number	231.1	E004	
Date	22/05/2019	JJ	
Drawn by	JJ	Planning	
Status	Planning	Scale 100% @ A3	
			1 : 100