



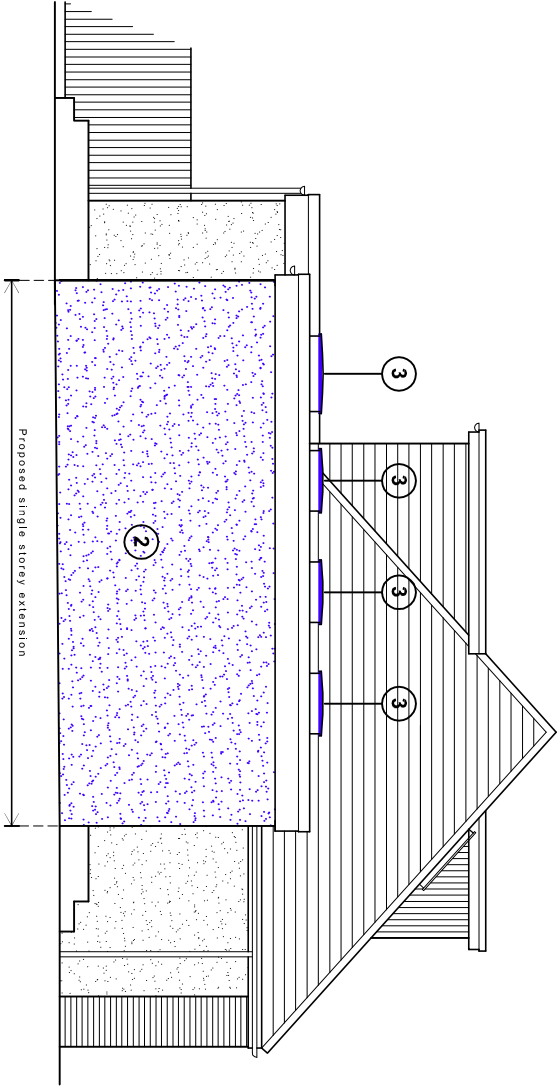


North (side) elevation

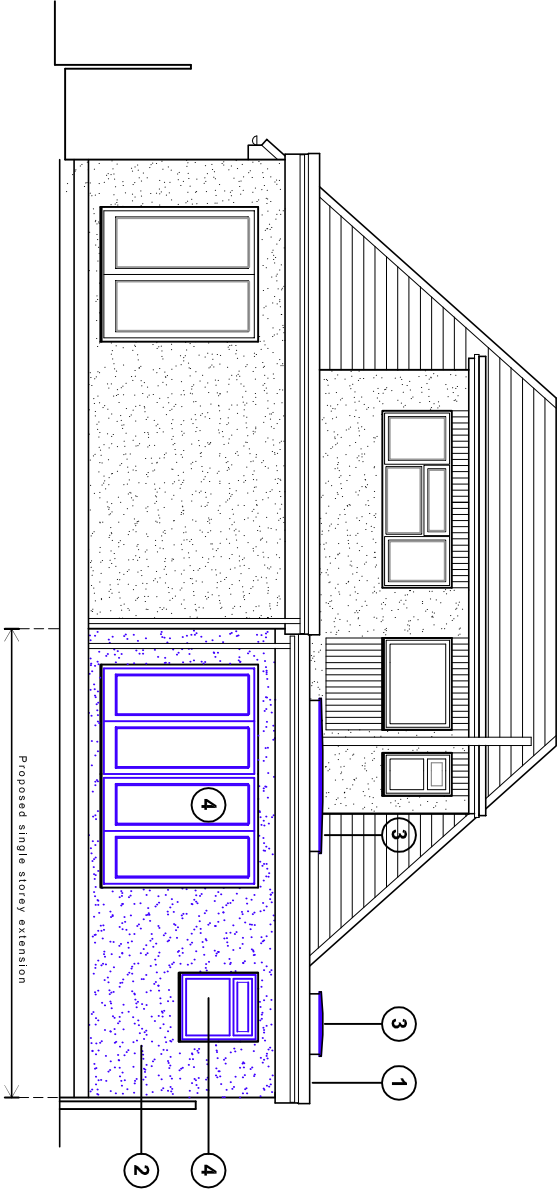

East (rear) elevation

Existing walls Proposed walls

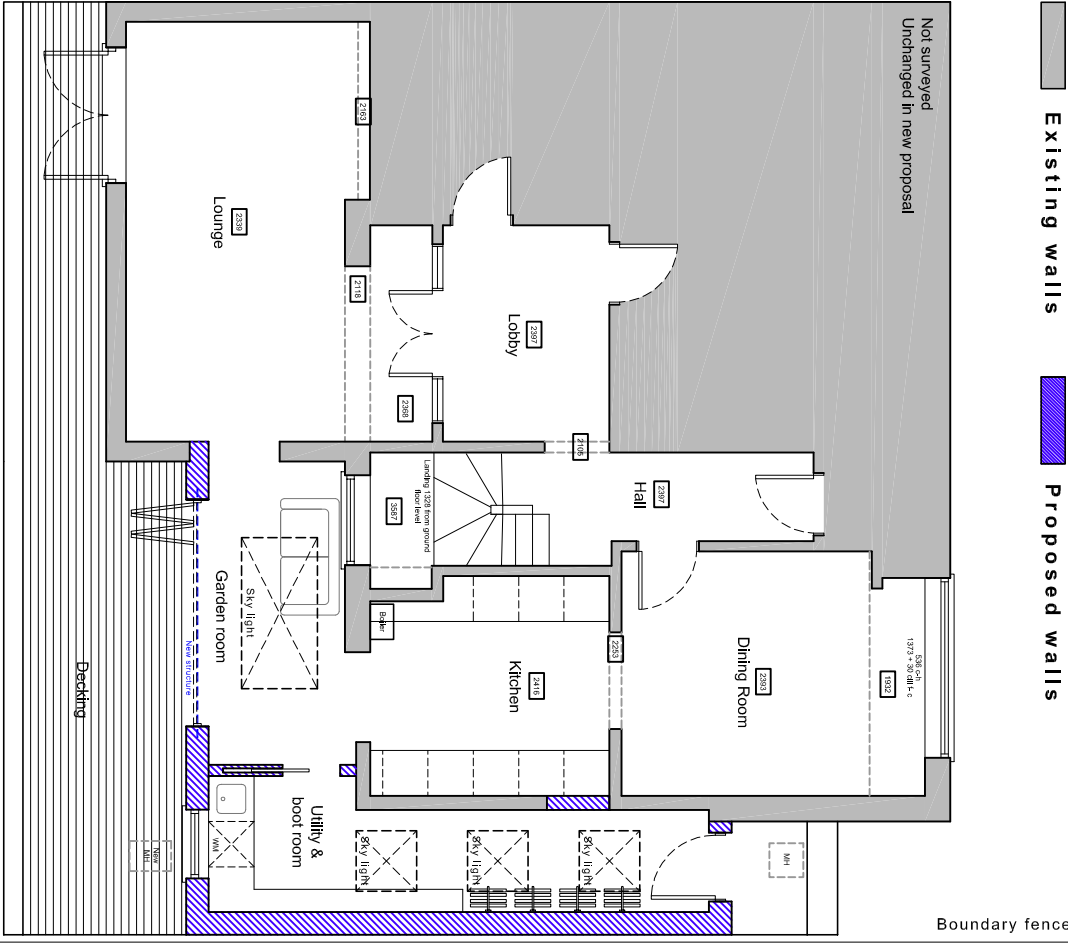


Proposed ground floor plan
(first floor unchanged in proposed works)



Proposed schedule of materials:.

- 1 Single ply flat roof 2 Render to match existing
3 Velux flat roof dome or similar product 4 UPVC doors & windows to match existing

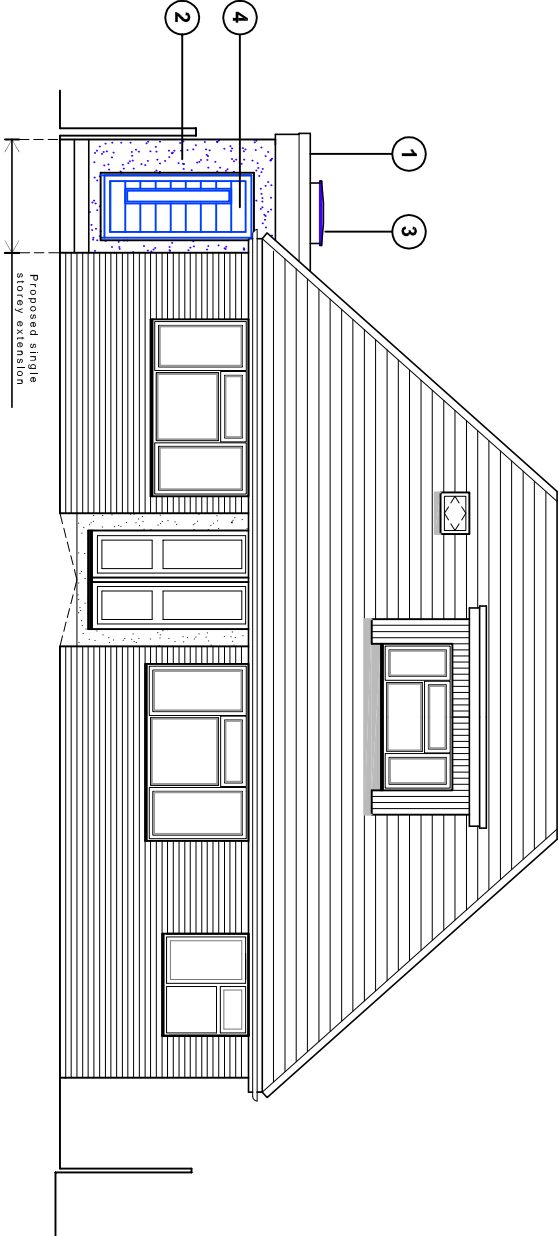

West (front) elevation
Proposed floor plans & elevations scale 1:100

For	MR & MRS PARKE	Title	PROPOSED PLANS & ELEVATIONS				Office Tel:	01243 933732	
Project	PROPOSED SINGLE STOREY SIDE /REAR EXTENSION AT 10 BLACKTHORN ROAD, HAYLING ISLAND, PO11 9NY	Date	March 2020	Drawn	JB	Scale	1:100 @ A3	Checked	.
		Job Number	PL306.20	Drawing Number	-02	Revision		Web:	www.jb-architecturedesign.com
									
							JB ARCHITECTURE		