


HAVANT TESCO EXTRA
PROPERTY BOUNDARY

ELECTRIC VEHICLE CHARGEPOINTS WITH
INTEGRATED MEDIA SCREEN POSITION

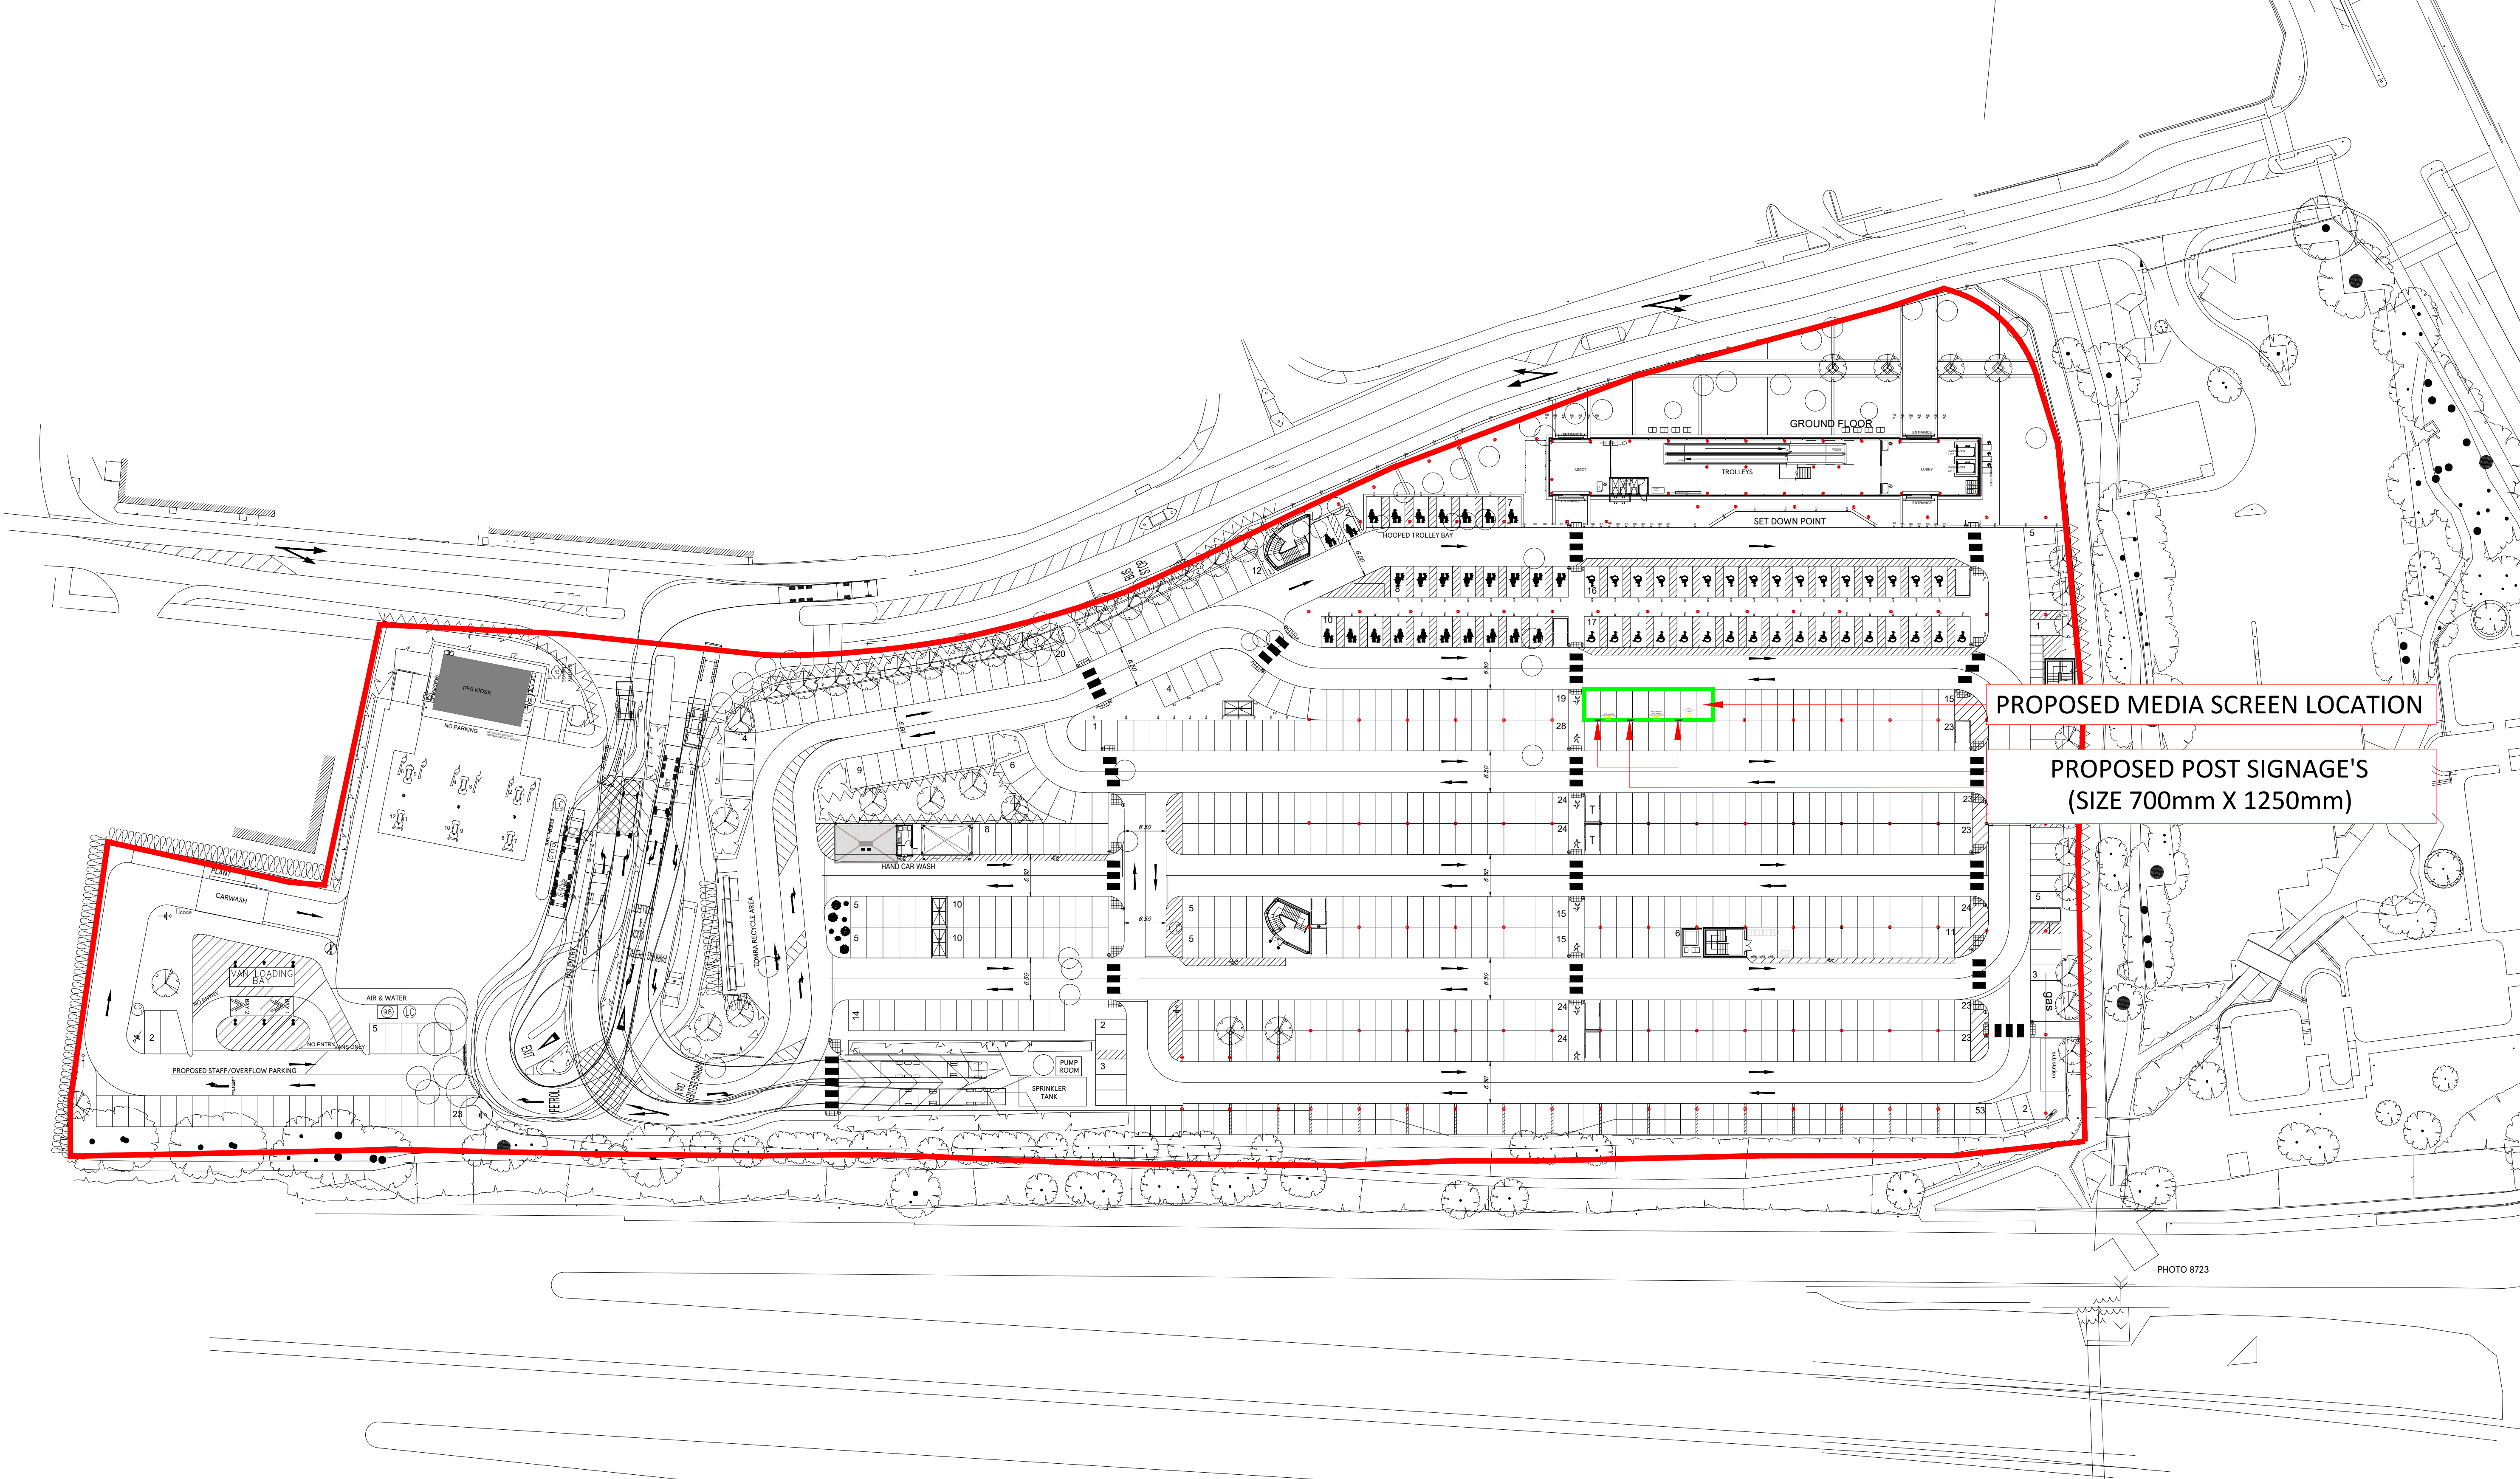

PROPOSED MEDIA SCREEN LOCATION

PROPOSED POST SIGNAGE'S
(SIZE 700mm X 1250mm)

PHOTO 8723

SCALE BAR

1:500

10m020m30m40m50m

N

DRAWING NO.
02_6002_2B

SCALE
1:500@A1

CHECKED BY
ANDY HORWOOD

DRAWN BY
KARTHICK

DATE
05.08.2019

STORE TYPE
EXTRA

STORE NAME
6002 HAVANT

CONTENT
PROPOSED SITE PLAN

TESCO

FEASIBILITY PLANNING

TESCO STORES LIMITED
STORE PLANNING DEPARTMENT
PROPERTY SERVICES

HIGHWOODS BUILDING (2ND FLOOR), KESTREL WAY,
WELWYN GARDEN CITY, HERTFORDSHIRE, AL7 1GA UK
TELEPHONE: 01707 395150

THE COPYRIGHT AND ALL RIGHTS IN THIS DOCUMENT ARE RESERVED BY TESCO STORES LIMITED. NO PART OF THIS DOCUMENT MAY BE REPRODUCED OR TRANSMITTED IN ANY FORM OR BY ANY MEANS, ELECTRONIC OR MECHANICAL, INCLUDING PHOTOCOPYING AND RECORDING, OR FROM ANY INFORMATION STORAGE AND RETRIEVAL SYSTEM, WITHOUT THE PRIOR WRITTEN LICENCE FROM THE OWNER. © 1997 TESCO STORES LIMITED